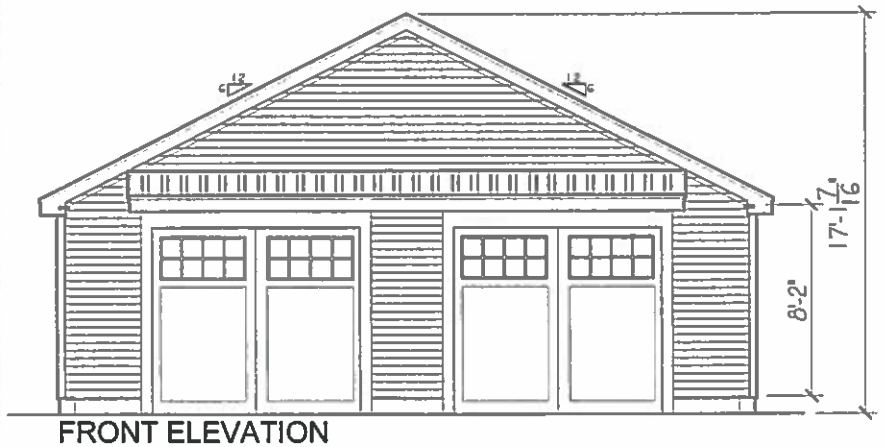

FRONT ELEVATION
1/8" = 1'-0"

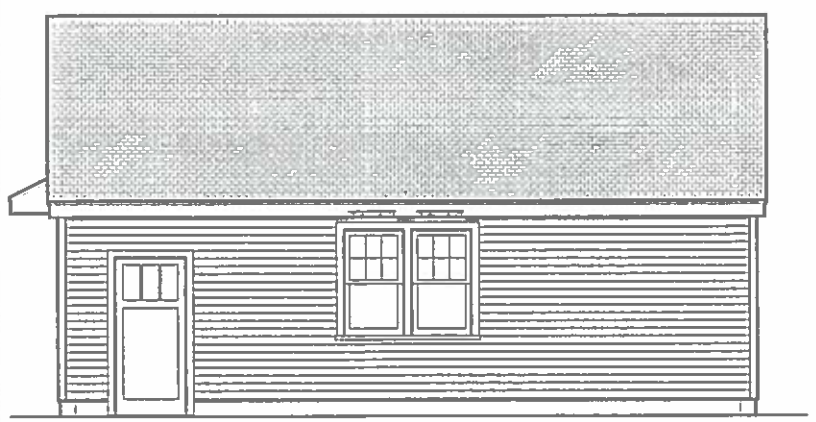

RIGHT ELEVATION
1/8" = 1'-0"

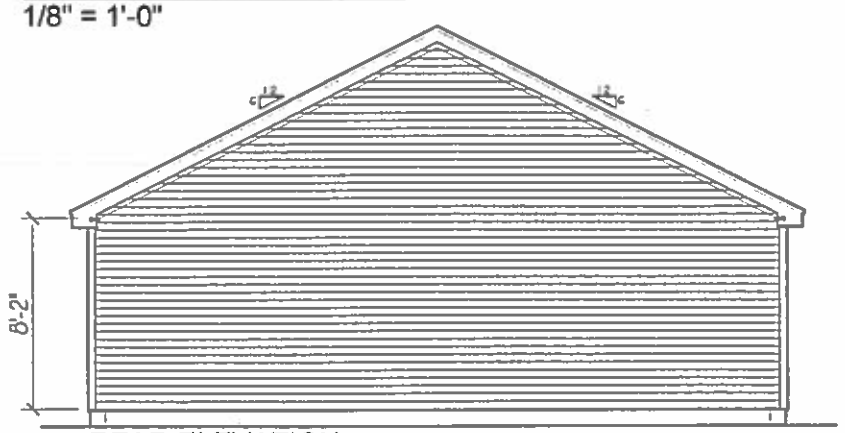

REAR ELEVATION
1/8" = 1'-0"

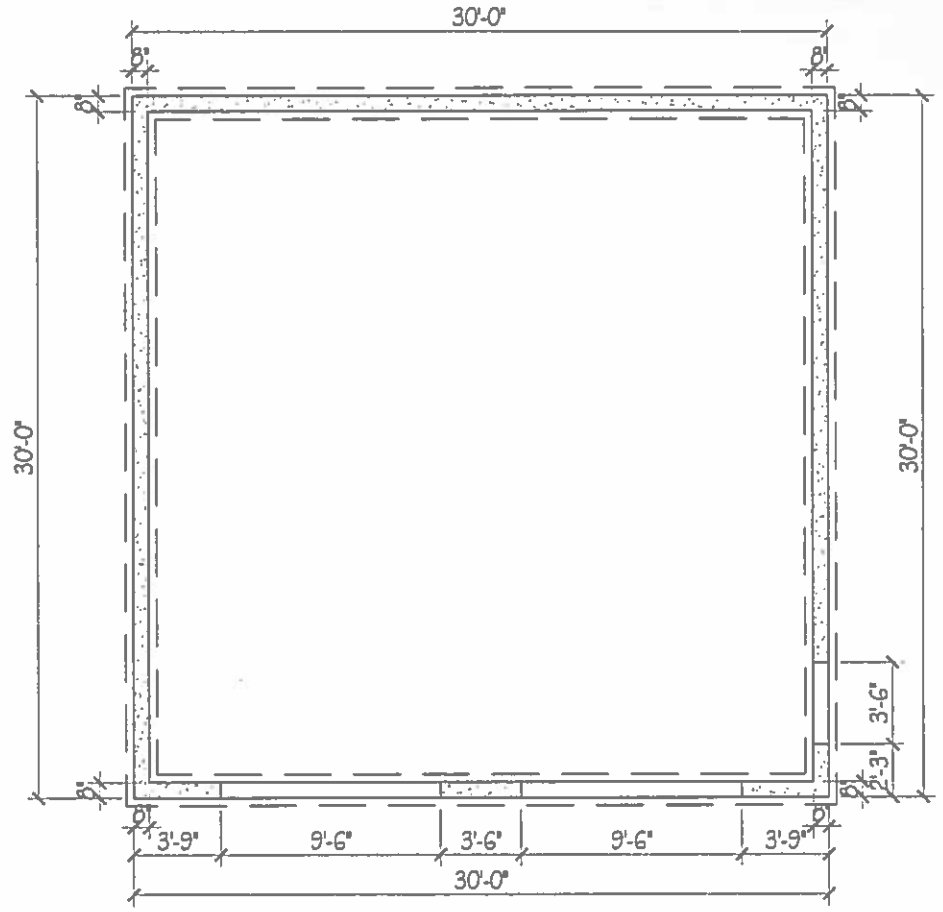

FOUNDATION PLAN
1/8" = 1'-0"

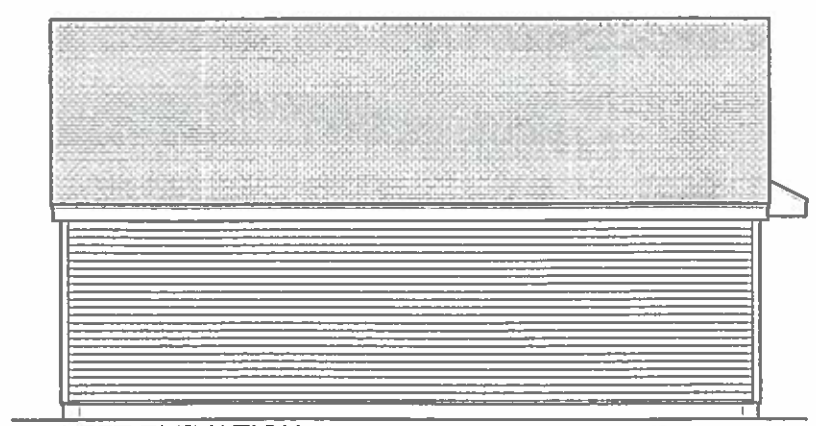

LEFT ELEVATION
1/8" = 1'-0"

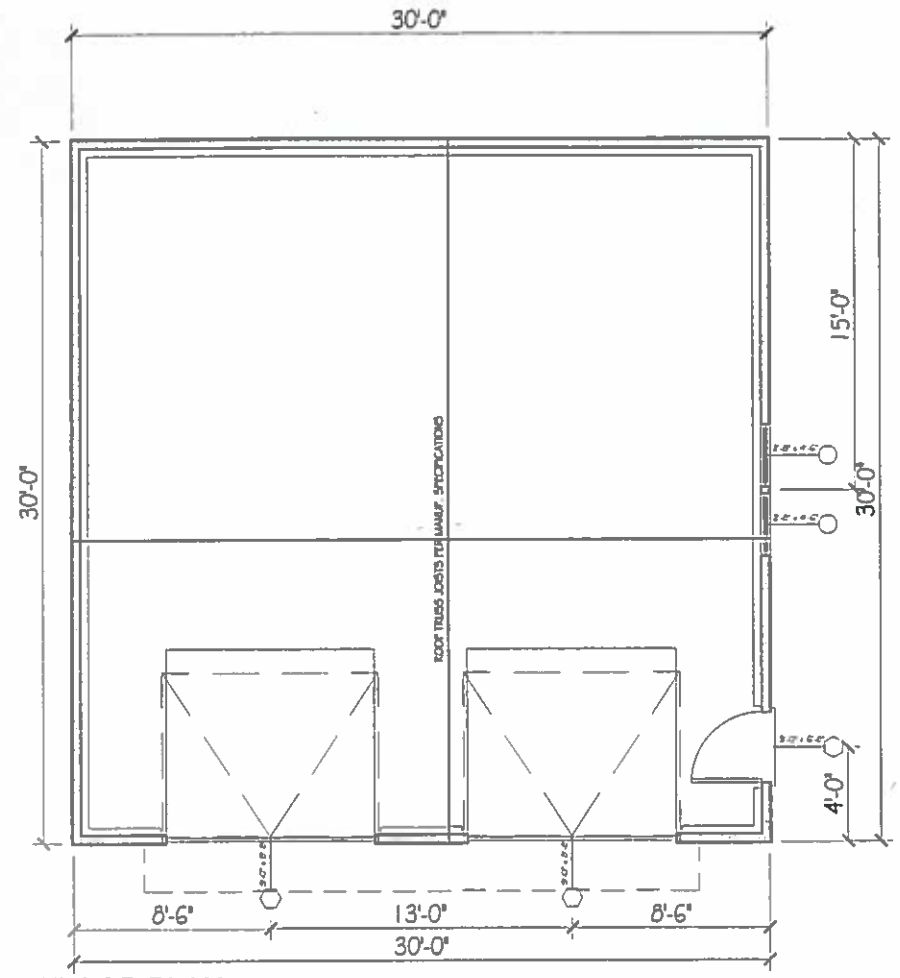

FLOOR PLAN
1/8" = 1'-0"

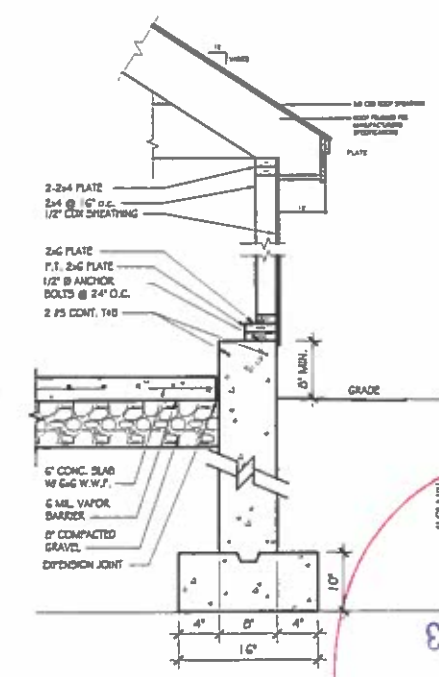

WALL DETAIL (TYP)
3/8" = 1'-0"

RECEIVED
TOWN CLERK
ASHLAND, MA
23 OCT 19 PM 1:13

LR Designs INC.
DESIGNERS, ARCHITECTS, DEVELOPMENT ADVISORS
44 ALLSTON STREET
SUITE 2
CAMBRIDGE, MA 02139
617.388.3113
LRDESIGNSINC.COM

Project Title:
7 Cedar Hill Rd
Ashland, MA

Drawing Title:
GARAGE PLANS & ELEVATIONS

Revisions:

#	Description	date

Project #

Scale: AS NOTED

Date: 11JULY23

Drawing # A1.1