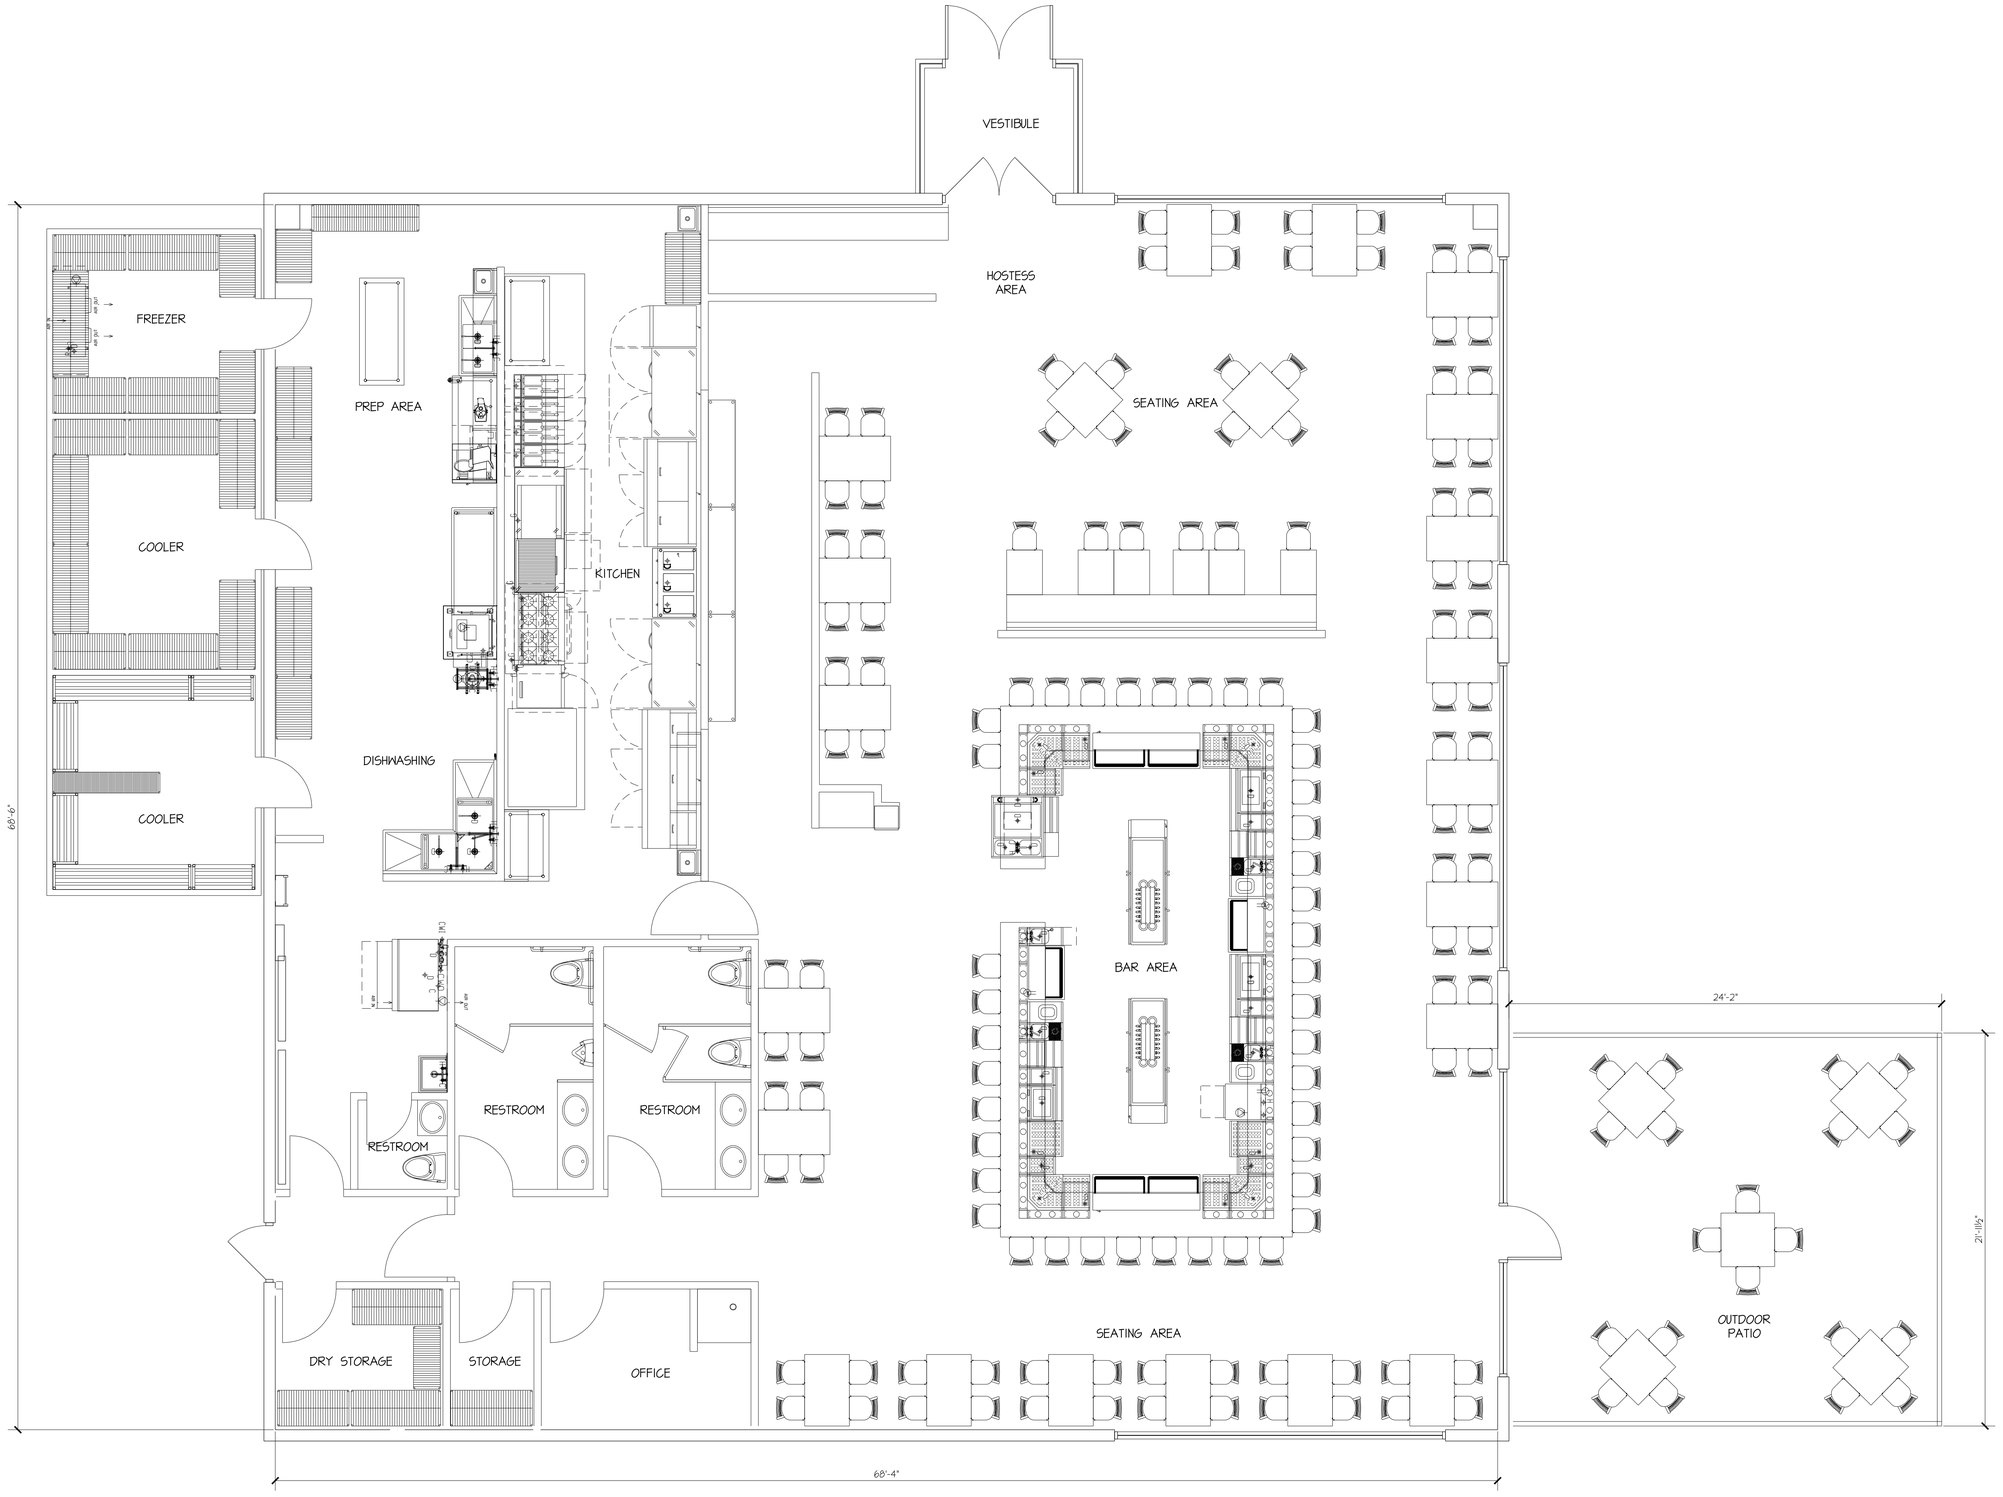

PROPOSED FLOOR PLAN

SCALE: 1/4" = 1'-0"

C & G Ashland

320 Pond Street
Ashland, MA 01721

RESTAURANT SPACE

J Ferrera Associates Inc.
Architecture • Design • Planning
2 Fern Lane - Sterling, MA 01564
tel:(978) 407-8848 email: jaferrera@comcast.net

NO.	DATE	DESCRIPTION

SHEET TITLE:

PROPOSED FLOOR PLAN

Job No.:	**19050**
FILE:	
DRAWN:	**JAF**
SCALE :	**1/4" = 1'-0"**
DATE:	**09-03-2019**

SHEET IDENTIFICATION:

A-1