David Mindess Elementary School

90 Concord Street, Ashland, MA

FAI Project No. 1914.00

Planning Board Resubmission

08.09.2021

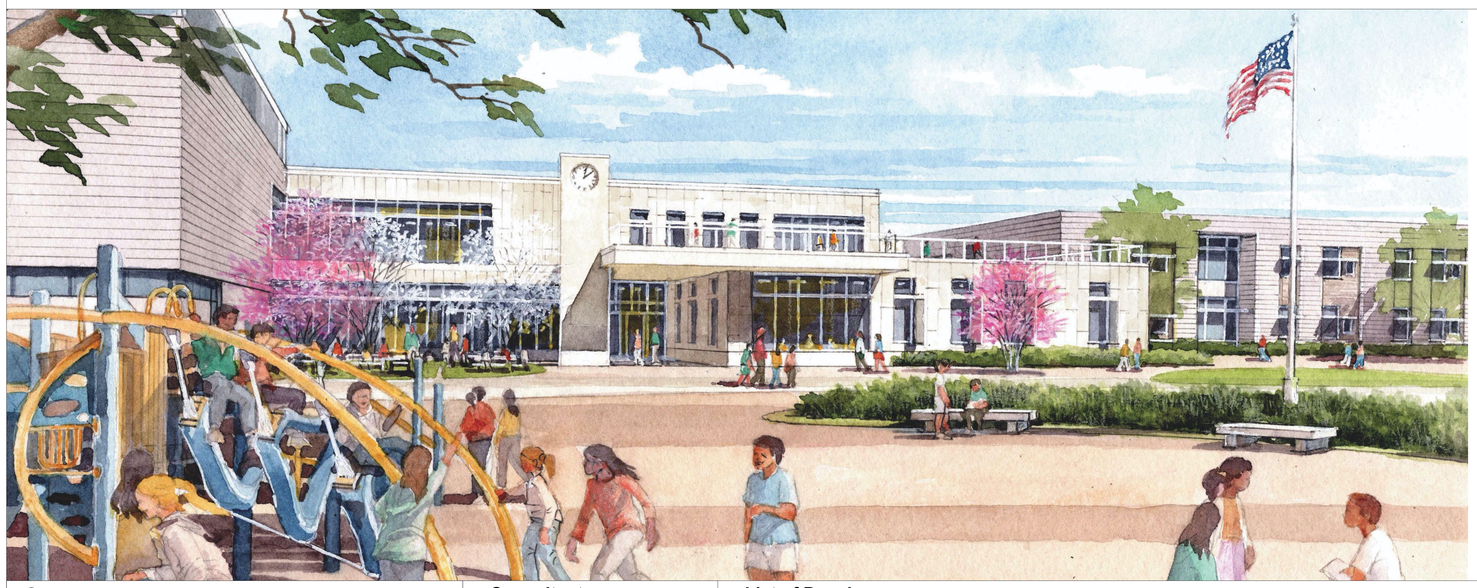

Owner

Town of Ashland
101 Main Street
Ashland, MA 01721

Architect

FLANSBURGH

77 NORTH WASHINGTON STREET
BOSTON, MA 02114-1910

FLANSBURGH.COM

Owner's Project Manager

Compass Project Management, Inc.
Owner's Project Manager
One Edgewater Drive, Suite 204
Norwood, MA 02062

Locus Plan

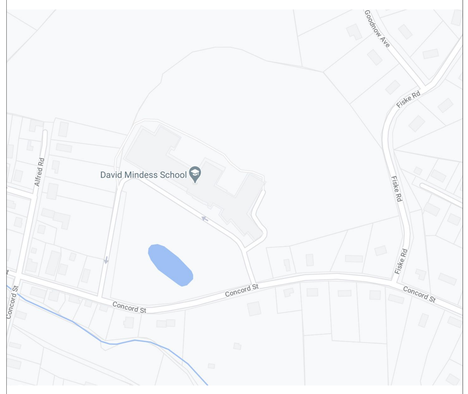

Consultants

Nitsch Engineering, Inc.
Land Survey/ Traffic/ Civil Engineers
2 Center Plaza
Boston, MA 02108

Stimson Studio
Landscape Architect
288 Norfolk Street
Cambridge, MA 02139

Vanderweil Engineers, LLP
Mechanical Electrical Technology Plumbing & Fire Protection Engineers
274 Summer Street
Boston, MA 02210

List of Drawings

CIVIL

EX1.0	Existing Conditions
EX2.0	Existing Conditions
EX3.0	Existing Conditions
EX4.0	Existing Conditions
C1.0	Civil Notes, Legends and Abbreviations
C1.1	Overall Site Plan
C2.0	Erosion and Sedimentation Control Plan
C2.1	Erosion and Sedimentation Control Plan
C2.2	Erosion and Sedimentation Control Plan
C2.3	Erosion and Sedimentation Control Plan
C3.0	Site Demolition Plan
C3.1	Site Demolition Plan
C3.2	Site Preparation Plan
C3.3	Site Demolition Plan
C4.0	Roadway Layout and Materials Plan
C4.1	Roadway Layout and Materials Plan
C4.2	Roadway Layout and Materials Plan
C4.3	Roadway Layout and Materials Plan
C5.0	Signage and Striping Plan
C5.1	Signage and Striping Plan
C5.2	Signage and Striping Plan
C5.3	Signage and Striping Plan
C6.0	Site Utility Plan
C6.1	Site Utility Plan
C6.2	Site Utility Plan
C6.3	Site Utility Plan
C7.0	Site Drainage Plan
C7.1	Site Drainage Plan
C7.2	Site Drainage Plan
C7.3	Site Drainage Plan
C8.0	Erosion And Sedimentation Control Details
C8.1	Civil Details
C8.2	Civil Details
C8.3	Civil Details
C8.4	Civil Details

LANDSCAPE

L1.00	Overall Site Plan
L2.00	Layout and Materials Plan 1
L2.10	Layout and Materials Plan 2
L2.20	Layout and Materials Plan 3
L2.30	Layout and Materials Plan
L3.00	Grading Plan
L3.10	Grading Plan
L3.20	Grading Plan
L3.30	Grading Plan
L4.00	Planting Plan
L4.10	Tree Removal Plan
L6.00	Paving, Wall and Stair Details
L6.10	Fence, Handrail, and Guardrail Details
L6.20	Site Furnishings Details
L6.30	Baseball Field Layout & Details
L6.40	Planting Details
SS1.00	Snow Storage Plan
PH.1	Phase 1: New Construction
PH.2	Phase 2A: Demo & Site Prep
PH.3	Phase 2B: New School Opens / Demo
PH.4	Project Complete

ARCHITECTURE

A1.10	Overall First Floor Plan
A1.10A	First Floor Plan
A1.10B	First Floor Plan
A1.20	Overall Second Floor Plan
A1.20A	Second Floor Plan
A1.20B	Second Floor Plan
A1.30	Overall Roof Plan
A1.30A	Roof Plan
A1.30B	Roof Plan
A3.01	Exterior Elevations
A3.02	Exterior Elevations
A3.03	Exterior Elevations
A4.01	Building Sections
A11.00	Renderings

ELECTRICAL

SL1	Site Lighting
SL2	Site Lighting Calculations
SL3	Site Lighting and Photometrics

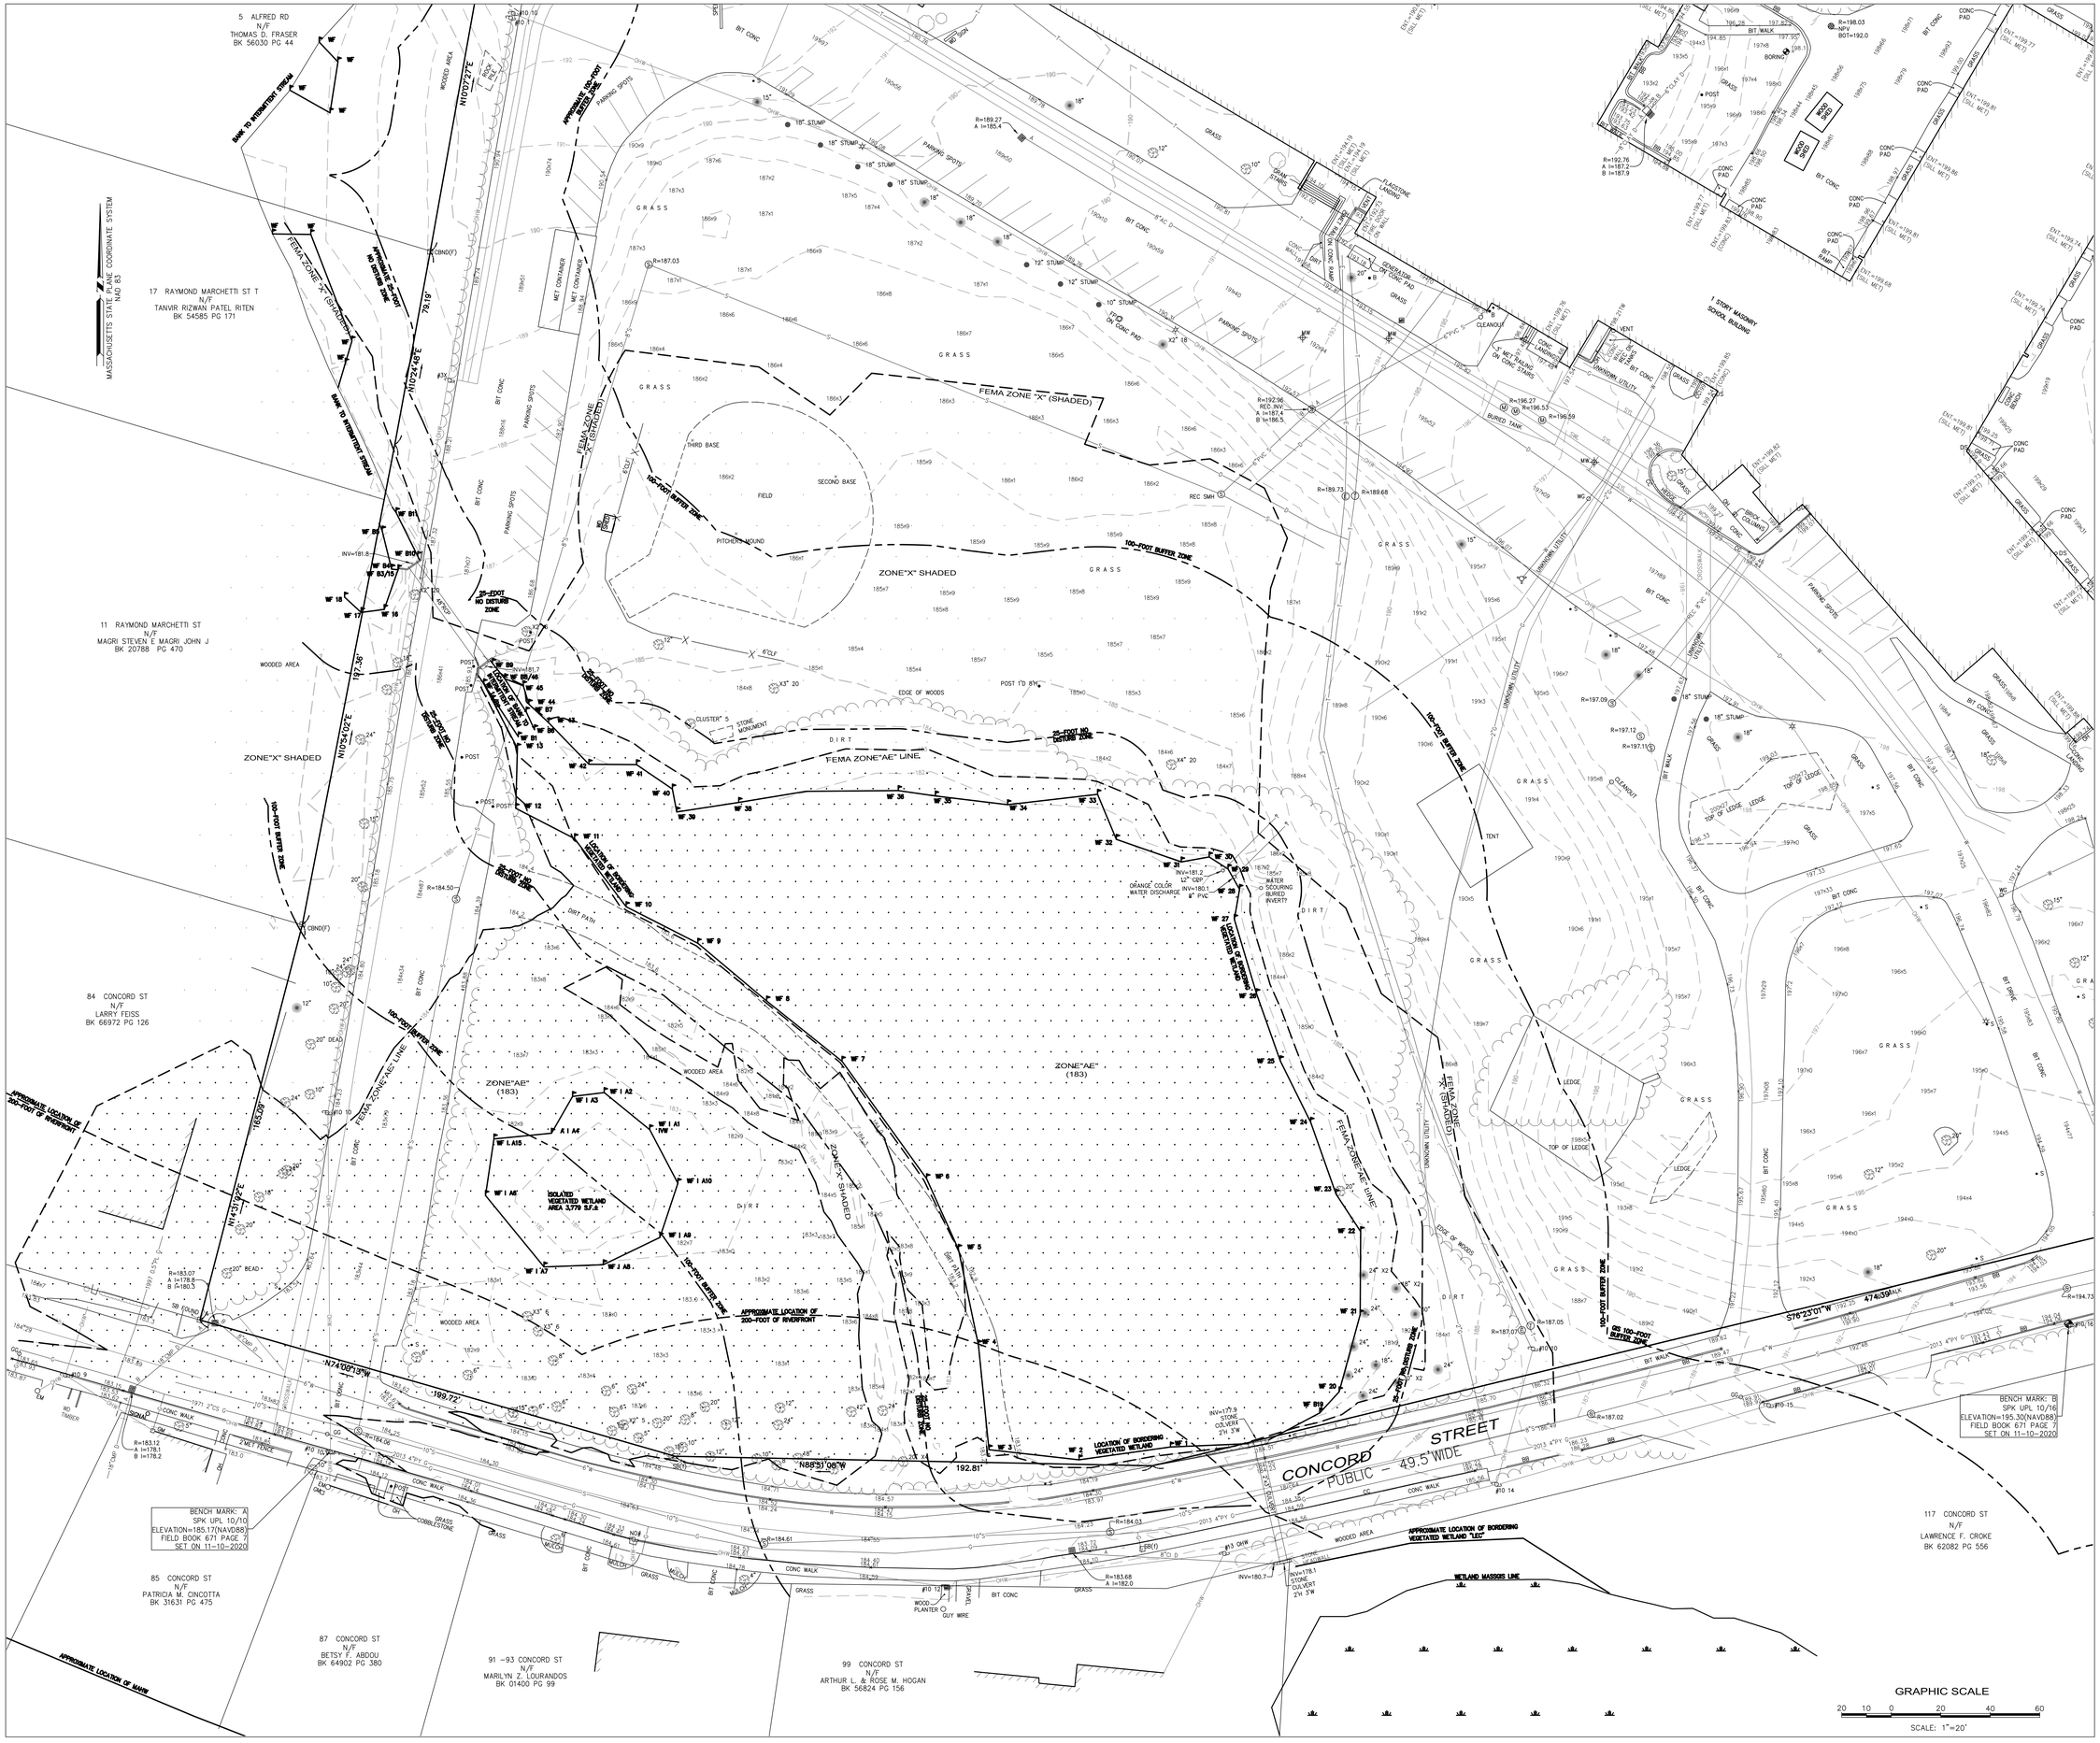

ASHLAND, MASSACHUSETTS
Incorporated 1846

90 Concord Street, Ashland, MA

FLANSBURGH

77 NORTH WASHINGTON STREET
BOSTON, MA 02114-1910
FLANSBURGH.COM

Owner Project Manager

Compass Project Management, Inc.
Owners' Project Manager
One Edgewater Drive, Suite 204
Norwood, MA 02062

Consultants

Nitsch Engineering, Inc.
Land Survey/ Traffic/ Civil Engineers
2 Center Plaza
Boston, MA 02108

Stimson Studio
Landscape Architect
288 Norfolk Street
Cambridge, MA 02139

Engineers Design Group Inc
Structural Engineer
350 Main Street
Malden, MA 02148

Stefura Associates, Inc.
FF&E and Casework
77 North Washington Street
Boston, MA 02114

Crabtree McGrath Associates, Inc.
FF&E and Casework
161 West Main Street
Georgetown, MA 01833

Vanderweil Engineers, LLP
Mechanical Electrical Technology Plumbing & Fire Protection Engineers
274 Summer Street
Boston, MA 02210

Fuss and O'Neill, Inc.
Hazardous Materials
108 Myrtle Street, Suite 502
Quincy, MA 02171

AM Fogarty
Cost Estimators
175 Derby St, Ste 5
Hingham, Massachusetts 02043

No.	Date	Note
1	08/04/2021	TOPO UPDATED
		REVISIONS

No.	Date	Note
		ISSUE

Stamp

COMMONWEALTH OF MASSACHUSETTS
MARK E. VIOLETTE
#40768
REGISTERED PROFESSIONAL ENGINEER

For Permitting Only

Key Plan

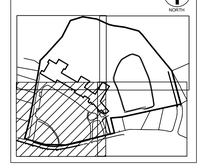

Sheet Title

Segment A

Existing Conditions

Drawn By MRD	Project ID 1914.00
Reviewed By MEV	Scale 1"=20'
Issue Date 06.14.2021	Plot Date 06.11.2021

Sheet No.

EX1.0

Nitsch Project #13929

90 CONCORD ST
N/F
TOWN OF ASHLAND
BK 08063 PG 0449
PID 0140140018500000
28± ACRES (DEED)
26.74± (CALC.)

BELLVIEW HEIGHTS

FISKE ROAD
40' WIDE RIGHT OF WAY

UTILITY EASEMENT

APPROXIMATE 100-FOOT BUFFER ZONE

APPROXIMATE 25-FOOT NO DISTURB ZONE

APPARENT ENCROACHMENT

SHED

APPROX BVW

APPROX BVW

INV=198.1±
OUTLET NOT ACCESSIBLE
BURRIED UNDER DEBRIS

S77°46'57"W 524.67'

S85°33'36"W 106.42'

S13°21'45"E 146.57'

S77°47'16"W 45.06'

R=197.86
A l=194.9
B ElDRS=197.09

R=198.99
A l=193.7
B l=193.6

R=194.53
A l=190.5
B l=190.5

R=195.19
A l=187.1
B l=187.1

R=196.12

R=231.20

R=231.29
TH=228.9

R=231.34
A l=228.2
B TH=228.4

R=227.82
A l=221.5
B l=221.5

R=225.56
A l=219.6 RC
B l=219.6 RC

TP 011
TP E13
TP C14
TP B13
TP B15
TP 132
TP CL-RD
TP CL-RD
TP CL-RD

BENCH MARK: C
SQ. CUT STONE
RET WALL
ELEVATION=230.12(NAVD88)
FIELD BOOK 671 PAGE 7
SET ON 11-10-2020

BENCH MARK: B
SPK UPL 10/16
ELEVATION=195.30(NAVD88)
FIELD BOOK 671 PAGE 7
SET ON 11-10-2020

130 CONCORD ST
N/F
NIKOLAY V. BURINSKIY AND
SVETLANA BURINSKIY
BK 28081 PG 250

126 CONCORD ST
N/F
GREGORY BERGERON
BK 63723 PG 425

136-138 CONCORD ST
N/F
QUALITY VILLAGE CONDOMINIUM
a/k/a CAREY ESTATES CONDOMINIUM
BK 19463 PG 284

140 -142 CONCORD ST
N/F
JENNIFER N. NARDI
BK 62403 PG 1

N/F
OWNER UNKNOWN
BK PG

148 CONCORD ST
N/F
DAVID WHITTY
BK 29678 PG 303

131 -133 CONCORD ST
N/F
MARY ELLEN DAMICO
BK 28007 PG 92

123 CONCORD ST
N/F
THOMAS A. LEACU
BK 64549 PG 508

117 CONCORD ST
N/F
LAWRENCE F. CROKE
BK 62082 PG 556

WETLAND MARSH LINE

MASSACHUSETTS STATE PLANE COORDINATE SYSTEM NAD 83

GRAPHIC SCALE
20 10 0 20 40 60
SCALE: 1"=20'

ASHLAND, MASSACHUSETTS
Incorporated 1846
90 Concord Street, Ashland, MA

FLANSBURGH
77 NORTH WASHINGTON STREET
BOSTON, MA 02114-1910
FLANSBURGH.COM

Owner Project Manager

Compass Project Management, Inc.
Owners' Project Manager
One Edgewater Drive, Suite 204
Norwood, MA 02062

Consultants

Nitsch Engineering, Inc.
Land Survey/ Traffic/ Civil Engineers
2 Center Plaza
Boston, MA 02108

Stimson Studio
Landscape Architect
288 Norfolk Street
Cambridge, MA 02139

Engineers Design Group Inc
Structural Engineer
350 Main Street
Malden, MA 02148

Stefura Associates, Inc.
FF&E and Casework
77 North Washington Street
Boston, MA 02114

Crabtree McGrath Associates, Inc.
FF&E and Casework
161 West Main Street
Georgetown, MA 01833

Vanderweil Engineers, LLP
Mechanical Electrical Technology
Plumbing & Fire Protection Engineers
274 Summer Street
Boston, MA 02210

Fuss and O'Neill, Inc.
Hazardous Materials
108 Myrtle Street, Suite 502
Quincy, MA 02171

AM Fogarty
Cost Estimators
175 Derby St, Ste 5
Hingham, Massachusetts 02043

No.	Date	Note
1	08/04/2021	TOPO UPDATED
REVISIONS		

No.	Date	Note
ISSUE		

Stamp

COMMONWEALTH OF MASSACHUSETTS
MARK E. VIOLETTE
#407568
REGISTERED LAND SURVEYOR

For Permitting Only

Key Plan

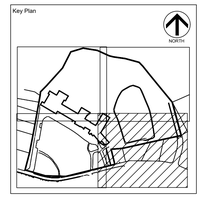

Sheet Title
Segment A
Existing Conditions

Drawn By: MRD	Project ID: 1914.00
Reviewed By: MEV	Scale: 1"=20'
Issue Date: 06.14.2021	Plot Date: 06.11.2021
Sheet No.	

EX2.0

Nitsch Project #13020

UTILITY INFORMATION STATEMENT

1. THE SUB-SURFACE UTILITY INFORMATION SHOWN HEREON IS COMPILED BASED ON FIELD SURVEY INFORMATION, RECORD INFORMATION AS SUPPLIED BY THE APPROPRIATE UTILITY COMPANIES, AND PLAN INFORMATION SUPPLIED BY THE CLIENT, IF ANY; THEREFORE WE CANNOT GUARANTEE THE ACCURACY OF SAID COMPILED SUB-SURFACE INFORMATION TO ANY CERTAIN DEGREE OF STATED TOLERANCE. ONLY PHYSICALLY LOCATED SUB-SURFACE UTILITY FEATURES FALL WITHIN NORMAL STANDARD OF CARE ACCURACIES.

2. THE LOCATIONS OF UNDERGROUND PIPES, CONDUITS, AND STRUCTURES HAVE BEEN DETERMINED FROM SAID INFORMATION, AND ARE APPROXIMATE ONLY. COMPILED LOCATIONS OF ANY UNDERGROUND STRUCTURES, NOT VISIBLY OBSERVED AND LOCATED, CAN VARY FROM THEIR ACTUAL LOCATIONS.

3. ADDITIONAL BURIED UTILITIES/STRUCTURES MAY BE ENCOUNTERED.

4. THE STATUS OF UTILITIES, WHETHER ACTIVE, ABANDONED, OR REMOVED, IS AN UNKNOWN CONDITION AS FAR AS OUR COMPILATION OF THIS INFORMATION.

5. IT IS INCUMBENT UPON INDIVIDUALS USING THIS INFORMATION TO UNDERSTAND THAT COMPILING UTILITY INFORMATION IS NOT EXACT, AND IS SUBJECT TO CHANGE BASED UPON VARYING PLAN INFORMATION RECEIVED AND ACTUAL LOCATIONS.

6. THE ACCURACY OF MEASURED UTILITY INVERTS AND PIPE SIZES IS SUBJECT TO FIELD CONDITIONS, THE ABILITY TO MAKE VISUAL OBSERVATIONS, DIRECT ACCESS TO THE VARIOUS ELEMENTS AND OTHER MATTERS.

7. THE PROPER UTILITY ENGINEERING/COMPANY SHOULD BE CONSULTED AND THE ACTUAL LOCATIONS OF SUBSURFACE STRUCTURES SHOULD BE VERIFIED IN THE FIELD (V.I.F.) BEFORE PLANNING FUTURE CONNECTIONS. CONTACT THE DIG SAFE CALL CENTER AT 1-888-344-7233, SEVENTY-TWO HOURS PRIOR TO EXCAVATION, BLASTING, GRADING, AND/OR PAVING.

NOTES

1. THIS DOCUMENT IS AN INSTRUMENT OF SERVICE OF NITSCH ENGINEERING. IT IS ISSUED TO FLANSBURGH ARCHITECT FOR PURPOSES RELATED DIRECTLY AND SOLELY TO NITSCH ENGINEERING'S SCOPE OF SERVICES UNDER CONTRACT WITH FLANSBURGH ARCHITECTS FOR DESIGN OF A NEW SCHOOL ON THE EXISTING MINDESS ELEMENTARY SCHOOL. ANY USE OR REUSE OF THIS DOCUMENT FOR ANY REASON BY ANY PARTY FOR PURPOSES UNRELATED DIRECTLY AND SOLELY TO SAID CONTRACT AND PROJECT SHALL BE AT THE USER'S SOLE AND EXCLUSIVE RISK AND LIABILITY, INCLUDING LIABILITY FOR VIOLATION OF COPYRIGHT LAWS, UNLESS WRITTEN AUTHORIZATION IS GIVEN THEREFOR BY NITSCH ENGINEERING.
2. THE PURPOSE OF THIS PLAN IS TO SHOW EXISTING CONDITIONS AS THE RESULT OF AN ON-THE-GROUND INSTRUMENT SURVEY WHICH OCCURRED 11/6-11/24 2021.
3. HORIZONTAL COORDINATES REFER TO NAD83 BASED ON GPS RTK OBSERVATIONS.
4. ELEVATION REFERS TO NAVD88 VERTICAL BASED ON GPS RTK OBSERVATIONS.
5. THIS PLAN WAS PREPARED WITHOUT THE BENEFIT OF A TITLE SEARCH AND MAY NOT DISCLOSE ANY MATTERS THAT MAY BE REVEALED BY ONE.
6. THIS PLAN DOES NOT SHOW UNWRITTEN OR UNRECORDED EASEMENTS WHICH MAY EXIST. A REASONABLE AND DILIGENT ATTEMPT HAS BEEN MADE TO OBSERVE ANY APPARENT AND VISIBLE USES OF THE LAND. THIS PLAN DOES NOT GUARANTEE THAT NO SUCH EASEMENTS EXIST.
7. LEGAL STATUS OF EASEMENTS, WAYS AND RESTRICTIONS NOT DETERMINED BY THIS SURVEY.
8. BORINGS LOCATIONS SHOWN BASED ON PROPOSED LOCATIONS.
9. THE INFORMATION CONTAINED ON THE DISK OR ELECTRONIC DRAWING FILE ACCOMPANYING THIS PLAN MUST BE COMPARED TO THE SEALED AND SIGNED HARD COPY OF THE PLAN TO ENSURE THE ACCURACY OF ALL INFORMATION AND TO ENSURE NO CHANGES, ALTERATIONS, OR MODIFICATIONS HAVE BEEN MADE. RELIANCE SHALL NOT BE MADE ON A DOCUMENT TRANSMITTED BY COMPUTER OR OTHER ELECTRONIC MEANS UNLESS FIRST COMPARED TO THE ORIGINAL SEALED DOCUMENT ISSUED AT THE TIME OF THE SURVEY. DUE TO THE CRITICAL NATURE OF SURVEYING, DATA ACQUISITION, AND AUTOCAD PLAN DEVELOPMENT, IF CRITICAL DIMENSIONAL INFORMATION IS NEEDED AND IS NOT SPECIFICALLY SHOWN ON THE ELECTRONIC DRAWING FILE, PLEASE CONTACT NITSCH ENGINEERING.

LEGEND

	CATCH BASIN
C	CABLE TELEVISION MANHOLE
D	DRAIN MANHOLE
E	ELECTRIC MANHOLE
M	MISCELLANEOUS MANHOLE
S	SEWER MANHOLE
T	TELEPHONE MANHOLE
W	WATER MANHOLE
GSO	GAS SHUT-OFF
WSO	WATER SHUT-OFF
GG	GAS GATE
WG	WATER GATE
CLEANOUT	CLEANOUT
	FIRE HYDRANT
DS	DOWN SPOUT
UP	UTILITY POLE
UP W/ UE	UTILITY POLE WITH CONDUIT LINE TO GROUND
	LIGHT POLE
HH	HAND HOLE
PM	PARKING METER
S	SIGN POST
12"	DECIDUOUS TREE WITH TRUNK DIAMETER
12"	CONIFEROUS TREE WITH TRUNK DIAMETER
	HANDICAP PARKING
601x43	SPOT ELEVATION
CLF	CHAIN LINK FENCE
BB	BITUMINOUS CONCRETE BERM
VCC	VERTICAL CONCRETE CURB
WCR	WHEELCHAIR RAMP
LST	LANDSCAPE TIMBER
R=	RIM ELEVATION EQUALS
I=	INVERT ELEVATION EQUALS
TH=	TOP OF HOOD ELEVATION EQUALS
NPV	NO PIPES VISIBLE
601x43TW	TOP OF WALL ELEVATION
CATV	UNDERGROUND CABLE TELEVISION LINE
D	UNDERGROUND DRAIN LINE
E	UNDERGROUND ELECTRIC LINE
G	UNDERGROUND GAS LINE
S	UNDERGROUND SEWER LINE
T	UNDERGROUND TELEPHONE LINE
W	UNDERGROUND WATER LINE
OHW	OVERHEAD WIRES
	MONITORING WELL
	BENCH MARK
TP	PROPOSED BORINGS
WF 1	WETLAND FLAG BY DELINEATION
WF	WETLAND APPROXIMATED
IR	REBAR
IP	IRON PIPE
SB	STONE BOUND
CB	CONCRETE BOUND
DH	DRILL HOLE

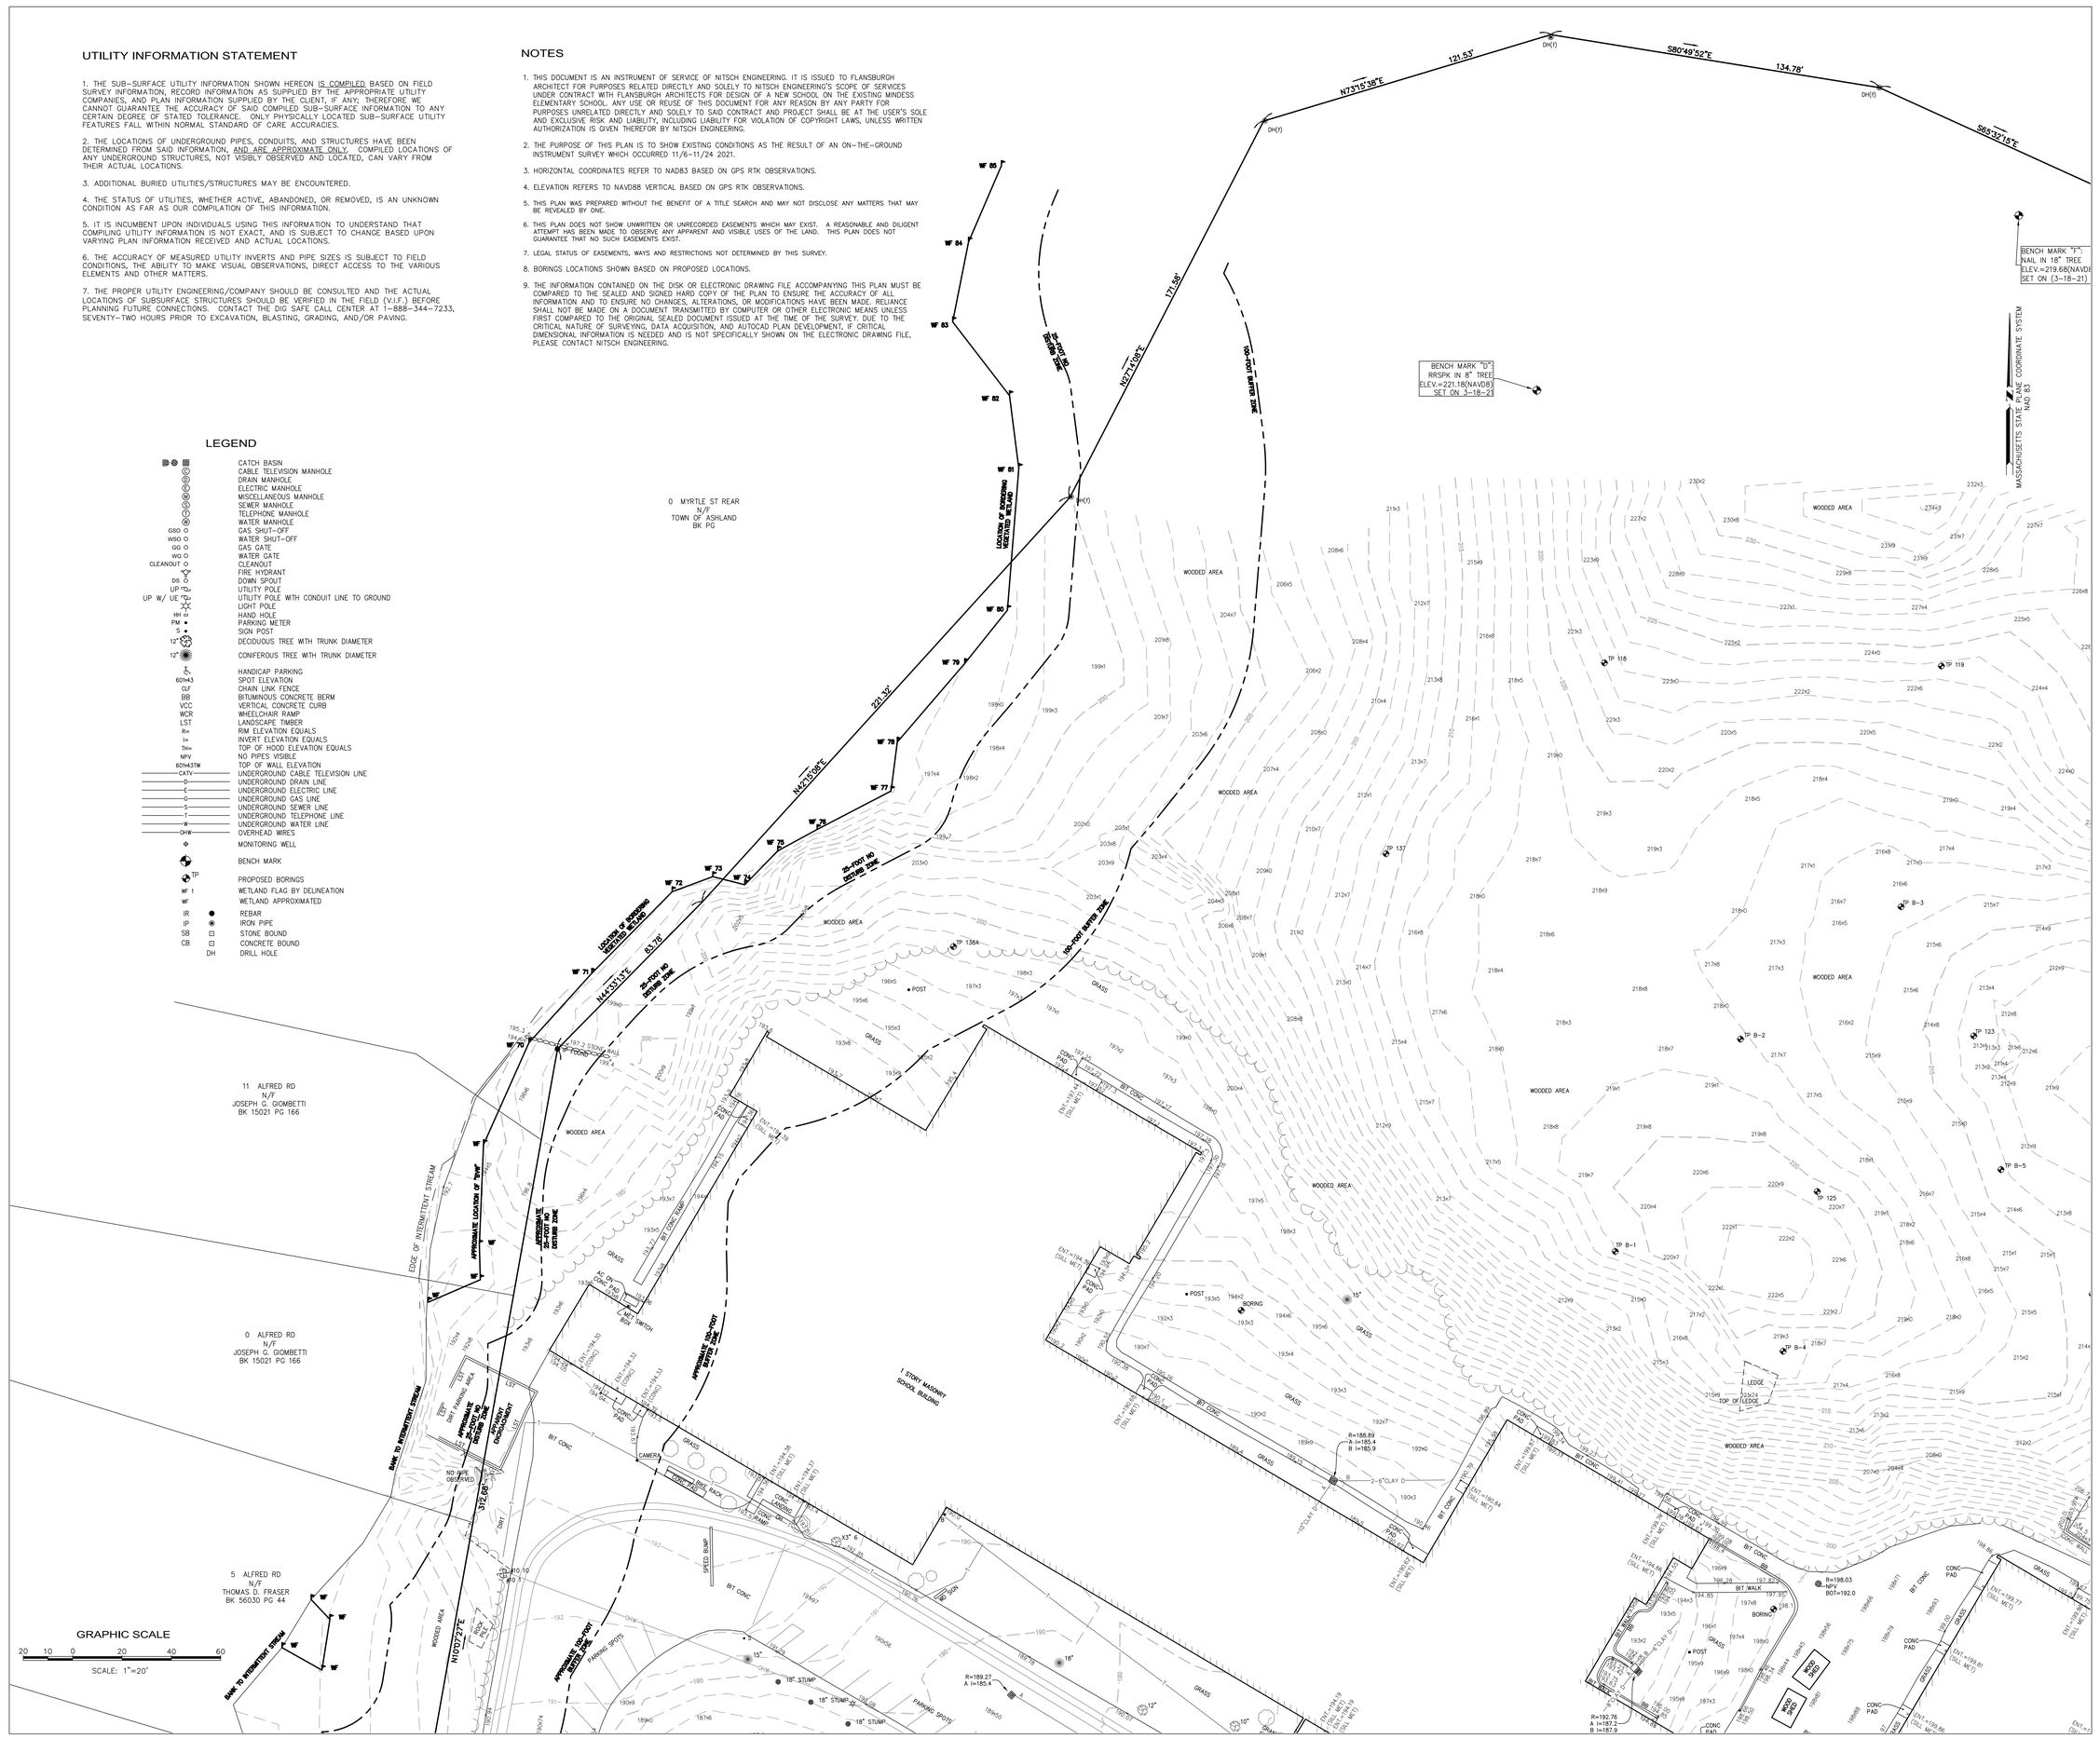

ASHLAND, MASSACHUSETTS Incorporated 1846

90 Concord Street, Ashland, MA

FLANSBURGH

77 NORTH WASHINGTON STREET
BOSTON, MA 02114-1910
FLANSBURGH.COM

Owner Project Manager

Compass Project Management, Inc.
Owners' Project Manager
One Edgewater Drive, Suite 204
Norwood, MA 02062

Consultants

Nitsch Engineering, Inc.
Land Survey/ Traffic/ Civil Engineers
2 Center Plaza
Boston, MA 02108

Stimson Studio
Landscape Architect
288 Norfolk Street
Cambridge, MA 02139

Engineers Design Group Inc
Structural Engineer
350 Main Street
Malden, MA 02148

Stefura Associates, Inc.
FF&E and Casework
77 North Washington Street
Boston, MA 02114

Crabtree McGrath Associates, Inc.
FF&E and Casework
161 West Main Street
Georgetown, MA 01833

Vanderweil Engineers, LLP
Mechanical Electrical Technology
Plumbing & Fire Protection Engineers
274 Summer Street
Boston, MA 02210

Fuss and O'Neill, Inc.
Hazardous Materials
108 Myrtle Street, Suite 502
Quincy, MA 02171

AM Fogarty
Cost Estimators
175 Derby St, Ste 5
Hingham, Massachusetts 02043

No.	Date	Note
		REVISIONS
1	08/04/2021	TOPO UPDATED
		ISSUE

Stamp

COMMONWEALTH OF MASSACHUSETTS
MARK E. VIOLETTE
#40768
REGISTERED LAND SURVEYOR

For Permitting Only

Key Plan

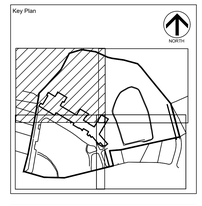

Sheet Title

Segment A

Existing Conditions

Drawn By: MRD	Project ID: 1914.00
Reviewed By: MEV	Scale: 1"=20'
Issue Date: 06.14.2021	Plot Date: 06.11.2021

Sheet No.

EX3.0

Nitsch Project #19020

0 MYRTLE ST REAR
N/F
TOWN OF ASHLAND
BK PG

S65°32'15"E 124.71'
S75°40'53"E 42.14'
S81°41'53"E 110.64'
S74°46'23"E 135.66'
S43°35'23"E 50.98'
S39°55'41"E 105.39'
S39°03'08"E 144.52'
S39°17'07"E 60.53'
S39°17'07"E 4.17'
S39°17'07"E 89.72'
S39°33'45"E 313.02'

BENCH MARK "F":
NAIL IN 18" TREE
ELEV.=219.68(NAVD88)
SET ON (3-18-21)

BENCH MARK "E":
RRSPK IN 8" TREE
ELEVATION=220.26(NAVD88)
SET ON (3-18-21)

MASSACHUSETTS STATE PLANE COORDINATE SYSTEM NAD 83

6 GOODNOW AVE
N/F
RANDY D. & ANNE G. KRAUSS
BK 48948 PG 379

6 FISKE RD
N/F
DAVID C. DEGEORGE
BK 50359 PG 26

7 FISKE RD
N/F
JEREMY RAMSEY
BK 49868 PG 554

62 FOUNTAIN ST
N/F
KATHARINE PHIPPS-RAM
BK 53983 PG 136

51 BELLVIEW HEIGHTS
N/F
STEVEN F. WHITTREDGE
BK 01071 PG 8

90 CONCORD ST
N/F
TOWN OF ASHLAND
BK 08063 PG 0449
PID 0140140018500000
28± ACRES (DEED)
26.74± (CALC.)

FISKE ROAD
BELLVIEW HEIGHTS
FISKE 40' WIDE

WF I-B1 IVB
WF I-B2
WF I-B3
WF I-B4
WF I-B5
WF I-B6
WF I-B7
WF I-B8
WF I-B9
WF I-B10
ISOLATED VEGETATED WETLAND AREA 1,580 S.F.±

WF I-C1
WF I-C2
WF C I-C3
WF I-C4
WF I-C5
WF I-C6
WF I-C7
WF I-C8
WF I-C9
ISOLATED VEGETATED WETLAND AREA 1,550 S.F.±

APPROXIMATE LOCATION OF EROSION CONTROL OR WALKING PATH FROM FLOW OF WATER ORIGINATING FROM STORMWATER MAIN# "1.02"

APPROXIMATE LOCATION OF STORMWATER MAIN# "1.02"

INV=235.2

TP 119 TP 120 TP B-6 TP 123 TP B-5 TP 124 TP 126 TP B-7 TP 125 TP 108 TP 127 TP F11 TP F12 TP G13 TP D11 TP E13 TP CL-RD TP 131 TP 132

SB13 SB(I)

MET BRNDY PD CORE F-G R14.4

MET BRNDY PD CORE F-G R14.4

WOODED AREA
GRASS
FIELD
GRAVEL PATH
INVERT NOT OBSERVABLE
MH
IW
IR(I)
DH(I)
BP
POST
CONC PAD
GRASS
ICV
WG
HB FOUND
R=197.86
A l=194.9
BEDRS=19709
R=233.17
A l=224.7 RC
B l=224.6 RC
R=231.29
TH=228.9
R=231.34
R=231.40
A l=228.2
B TH=228.4
R=231.20
3'WD FENCE
48"
ENT=199.77 (SILL MET)
ENT=199.81 (SILL MET)
ENT=199.75 (SILL MET)
ENT=199.75 (SILL MET)
ENT=199.75 (SILL MET)
ENT=199.75 (SILL MET)
UTILITY EASEMENT
RETAINING WALL
CONCRETE WALL

GRAPHIC SCALE
20 10 0 20 40 60
SCALE: 1"=20'

90 Concord Street, Ashland, MA

FLANSBURGH
77 NORTH WASHINGTON STREET
BOSTON, MA 02114-1910
FLANSBURGH.COM

Owner Project Manager

Compass Project Management, Inc.
Owners' Project Manager
One Edgewater Drive, Suite 204
Norwood, MA 02062

Consultants

Nitsch Engineering, Inc.
Land Survey/ Traffic/ Civil Engineers
2 Center Plaza
Boston, MA 02108

Stimson Studio
Landscape Architect
288 Norfolk Street
Cambridge, MA 02139

Engineers Design Group Inc
Structural Engineer
350 Main Street
Malden, MA 02148

Stefura Associates, Inc.
FF&E and Casework
77 North Washington Street
Boston, MA 02114

Crabtree McGrath Associates, Inc.
FF&E and Casework
161 West Main Street
Georgetown, MA 01833

Vanderweil Engineers, LLP
Mechanical Electrical Technology
Plumbing & Fire Protection Engineers
274 Summer Street
Boston, MA 02210

Fuss and O'Neill, Inc.
Hazardous Materials
108 Myrtle Street, Suite 502
Quincy, MA 02171

AM Fogarty
Cost Estimators
175 Derby St, Ste 5
Hingham, Massachusetts 02043

No.	Date	Note
		REVISIONS
1	08/04/2021	TOPO UPDATED
No.	Date	Note
		ISSUE

Stamp

COMMONWEALTH OF MASSACHUSETTS
MARK E. VIOLETTE
#40768
REGISTERED LAND SURVEYOR

For Permitting Only

Key Plan

NORTH

Sheet Title
Segment A
Existing Conditions

Drawn By: MRD	Project ID: 1914.00
Reviewed By: MEV	Scale: 1"=20'
Issue Date: 06.14.2021	Plot Date: 06.11.2021

Sheet No.
EX4.0

Nitsch Project #19020

DEMOLITION NOTES:

1. SITE PREPARATION AND DEMOLITION SHALL INCLUDE THOSE AREAS WITHIN THE LIMIT OF WORK LINE AS SHOWN ON THE CONTRACT DOCUMENTS.
2. ANY AREA OUTSIDE THE LIMIT OF WORK THAT IS DISTURBED SHALL BE RESTORED TO ITS ORIGINAL CONDITION AT NO ADDITIONAL COST TO THE OWNER.
3. CONSULT ALL OF THE DRAWINGS AND SPECIFICATIONS FOR COORDINATION REQUIREMENTS BEFORE COMMENCING DEMOLITION.
4. THE CONTRACTOR SHALL COORDINATE SITE DEMOLITION EFFORTS WITH ALL TRADES THAT MAY BE AFFECTED BY THE WORK.
5. ALL ITEMS REQUIRING REMOVAL SHALL BE REMOVED TO FULL DEPTH TO INCLUDE BASE MATERIAL AND FOOTINGS OR FOUNDATIONS AS REQUIRED TO FACILITATE CONSTRUCTION, AND LEGALLY DISPOSED OF OFFSITE BY CONTRACTOR.
6. UTILITY PIPES DESIGNATED TO BE ABANDONED IN PLACE SHALL BE PLUGGED AT THEIR ENDS WITH WATERTIGHT BRICK MASONRY OR CEMENT MORTAR WITH A MINIMUM THICKNESS OF 8 INCHES.
7. UTILITY PIPES DESIGNATED TO BE REMOVED SHALL CONSIST OF THE COMPLETE REMOVAL AND DISPOSAL OF THE ENTIRE LENGTH OF PIPE AND BACKFILL AND 95% COMPACTION OF THE VOID WITH ORDINARY BORROW. WHEN THE VOID IS WITHIN THE FOOTPRINT OF THE NEW BUILDING, GRAVEL BORROW SHALL BE USED TO BACKFILL THE VOID.
8. UTILITY STRUCTURES DESIGNATED TO BE ABANDONED IN PLACE SHALL HAVE THEIR CAST IRON CASTINGS REMOVED AND DISPOSED. INLET AND OUTLET PIPES PLUGGED. THE BOTTOM OF THE STRUCTURES SHALL BE BROKEN, THE VOID OF THE STRUCTURES SHALL BE BACKFILLED AND COMPACTED TO 95% WITH ORDINARY BORROW OR FLOWABLE FILL, AND THE TOP OF THE STRUCTURE SHALL BE REMOVED SO THAT IT IS AT LEAST 36 INCHES BELOW FINISH GRADE.
9. UTILITY STRUCTURES DESIGNATED TO BE REMOVED SHALL CONSIST OF THE REMOVAL AND DISPOSAL OF CAST IRON CASTINGS, PLUGGING OF INLET AND OUTLET PIPES, REMOVAL OF THE STRUCTURE, AND BACKFILL AND 95% COMPACTION OF THE VOID WITH ORDINARY BORROW. WHEN HE VOID IS WITHIN THE FOOTPRINT OF THE NEW BUILDING, GRAVEL BORROW SHALL BE USED TO BACKFILL THE VOID.
10. ALL DEBRIS GENERATED DURING SITE PREPARATION ACTIVITIES SHALL BE LEGALLY DISPOSED OF OFFSITE.
11. AT ALL LOCATIONS WHERE EXISTING CURBING, CONCRETE PAVEMENT OR BITUMINOUS CONCRETE ROADWAY ABUTS NEW CONSTRUCTION, THE EDGE OF THE EXISTING CURB OR PAVEMENT SHALL BE SAW CUT TO A CLEAN, SMOOTH EDGE.
12. EXTEND DESIGNATED LIMIT OF WORK AS NECESSARY TO ACCOMPLISH ROUGH GRADING, EROSION CONTROL, TREE PROTECTION, AND SITE WORK AS REQUIRED BY THESE DRAWINGS AND SPECIFICATIONS.
13. THE CONTRACTOR SHALL REMOVE FROM THE SITE ALL RUBBISH AND DEBRIS FOUND THEREON. STORAGE OF SUCH MATERIALS ON THE PROJECT SITE WILL NOT BE PERMITTED. THE CONTRACTOR SHALL LEAVE THE SITE IN SAFE, CLEAN, AND LEVEL CONDITION UPON COMPLETION OF THE SITE DEMOLITION WORK.
14. REMOVE AND STOCKPILE ALL EXISTING SITE LIGHTS, BENCHES, TRASH RECEPTACLES, TRAFFIC SIGNS, GRANITE CURB, AND OTHER SITE IMPROVEMENTS WITHIN LIMIT OF WORK LINE UNLESS OTHERWISE NOTED.
15. ALL EXISTING TREES AND SHRUBS TO REMAIN SHALL BE PROTECTED AND MAINTAINED THROUGHOUT THE TIME OF CONSTRUCTION, AS SPECIFIED AND DIRECTED BY THE LANDSCAPE ARCHITECT.
16. BEFORE ANY TREES OR SHRUBS ARE REMOVED, THE CONTRACTOR SHALL ARRANGE A CONFERENCE ON THE SITE WITH THE OWNER OR OWNER'S REPRESENTATIVE TO IDENTIFY TREES AND SHRUBS THAT ARE TO BE REMOVED, AS WELL AS THOSE WHICH ARE TO BE PROTECTED. DO NOT COMMENCE CLEARING OPERATIONS WITHOUT A CLEAR UNDERSTANDING OF EXISTING CONDITIONS TO BE PRESERVED.
17. THE CONTRACTOR SHALL REMOVE FROM THE AREA OF CONSTRUCTION PAVEMENT, CONCRETE, CURBING, POLES AND FOUNDATIONS, ISLANDS, TREE BERMS AND OTHER FEATURES WITHIN THE LIMITS OF CONSTRUCTION AS REQUIRED TO ACCOMMODATE NEW CONSTRUCTION WHETHER SPECIFIED ON THE DRAWINGS OR NOT.

EROSION AND SEDIMENT CONTROL NOTES:

1. ALL EROSION AND SEDIMENT CONTROL MEASURES SHALL BE CONSTRUCTED AND MAINTAINED IN ACCORDANCE WITH THE LATEST EDITION OF THE "MASSACHUSETTS EROSION AND SEDIMENT CONTROL GUIDELINES FOR URBAN AND SUBURBAN AREAS" PREPARED BY DEPARTMENT OF ENVIRONMENTAL PROTECTION, BUREAU OF RESOURCE PROTECTION, AND THE CURRENT NPDES GENERAL PERMIT FOR STORMWATER DISCHARGES FROM CONSTRUCTION ACTIVITIES.
2. MEANS OF EROSION AND SEDIMENT PROTECTION AS NOTED ON THE DRAWINGS INDICATE MINIMUM RECOMMENDED PROVISIONS. THE CONTRACTOR IS RESPONSIBLE FOR FINAL SELECTION AND PLACEMENT OF EROSION AND SEDIMENTATION CONTROLS BASED ON ACTUAL SITE CONDITIONS AND CONSTRUCTION CONDITIONS. ADDITIONAL MEANS OF PROTECTION SHALL BE PROVIDED BY THE CONTRACTOR AS REQUIRED FOR CONTINUED OR UNFORESEEN EROSION PROBLEMS, OR AS DIRECTED BY CONTROLLING MUNICIPAL AUTHORITIES, AT NO ADDITIONAL EXPENSE TO THE OWNER.
3. AN EROSION CONTROL BARRIER SHALL BE INSTALLED ALONG THE EDGE OF PROPOSED DEVELOPMENT AS INDICATED IN THE PLAN PRIOR TO COMMENCEMENT OF DEMOLITION OR CONSTRUCTION OPERATIONS.
4. SEDIMENT CONTROL MEASURES SHALL BE ADJUSTED TO MEET FIELD CONDITIONS AT THE TIME OF AND DURING ALL PHASES OF CONSTRUCTION AND BE CONSTRUCTED PRIOR TO AND IMMEDIATELY AFTER ANY GRADING OR DISTURBANCE OF EXISTING SURFACE MATERIAL ON THE SITE.
5. AFTER ANY SIGNIFICANT RAINFALL (GREATER THAN 0.25 INCHES OF RAINFALL WITHIN 24 HOURS), SEDIMENT CONTROL STRUCTURES SHALL BE INSPECTED FOR INTEGRITY. ANY DAMAGE SHALL BE CORRECTED IMMEDIATELY.
6. PERIODIC INSPECTION AND MAINTENANCE OF ALL SEDIMENT CONTROL STRUCTURES SHALL BE PROVIDED TO ENSURE THAT THE INTENDED PURPOSE IS ACCOMPLISHED. THE CONTRACTOR SHALL BE RESPONSIBLE FOR ALL SEDIMENT LEAVING THE LIMIT OF WORK. SEDIMENT CONTROL MEASURES SHALL BE IN WORKING CONDITION AT THE END OF EACH WORKING DAY.
7. THE CONTRACTOR SHALL BE RESPONSIBLE FOR PREVENTING SEDIMENT FROM ENTERING ANY STORM DRAINAGE SYSTEM AND FROM BEING CONVEYED TO ANY WETLAND RESOURCE AREA, PUBLIC WAYS, ABUTTING PROPERTY, OR OUTSIDE OF THE PROJECT LIMITS.
8. THE CONTRACTOR SHALL PROTECT ALL DRAINAGE SWALES AND GROUND SURFACES WITHIN THE LIMIT OF WORK FROM EROSIVE CONDITIONS. STRAW BALE, CRUSHED STONE OR EQUIVALENT CHECK DAMS ARE TO BE PROVIDED AT A MAXIMUM OF TWO HUNDRED (200) FOOT SPACING, OR LESS AS SITE-SPECIFIC CONDITIONS WARRANT, WITHIN ALL DRAINAGE SWALES AND DITCHES AND AT UPSTREAM SIDES OF ALL DRAINAGE INLETS.
9. ALL STOCK PILES SHALL BE PROTECTED AND LOCATED A MINIMUM OF 100' FROM EXISTING WETLAND RESOURCE AREAS & WITHIN THE LIMIT OF WORK.
10. ANY SEDIMENT TRACKED ONTO PAVED AREAS SHALL BE SWEPT AT THE END OF EACH WORKING DAY.
11. ALL SEDIMENT RETAINED BY EROSION AND SEDIMENT CONTROL MEASURES SHALL BE LEGALLY DISPOSED OF OFFSITE.
12. TEMPORARY DIVERSION DITCHES, PERMANENT DITCHES, CHANNELS, EMBANKMENTS, AND ANY DENUDED SURFACE THAT WILL BE EXPOSED FOR A PERIOD OF 14 CALENDAR DAYS OR MORE SHALL BE CONSIDERED CRITICAL VEGETATION AREAS. THESE AREAS SHALL BE STABILIZED/PROTECTED WITH APPROPRIATE EROSION CONTROL MATTING OR OTHER EROSION CONTROL METHODS.
13. DUST SHALL BE CONTROLLED BY WATERING OR OTHER APPROVED METHODS AS DIRECTED BY THE PERMITTING AUTHORITY OR OWNER.
14. THE CONTRACTOR SHALL USE TEMPORARY SEEDING, MULCHING, OR OTHER APPROVED STABILIZATION MEASURES TO PROTECT EXPOSED AREAS DURING PROLONGED CONSTRUCTION OR OTHER LAND DISTURBANCE. STOCKPILES THAT WILL BE EXPOSED FOR LONGER THAN 14 DAYS SHALL BE STABILIZED.
15. THE CONTRACTOR IS RESPONSIBLE FOR REMOVAL OF ALL EROSION AND SEDIMENT CONTROLS AT THE COMPLETION OF SITE CONSTRUCTION, BUT ONLY WHEN DIRECTED BY THE TOWN OF ASHLAND CONSERVATION AGENT. STABILIZE OR SEED BARE AREAS LEFT AFTER EROSION CONTROL REMOVAL.

GENERAL NOTES:

1. TOPOGRAPHIC DATA, PROPERTY LINE INFORMATION, AND EXISTING SITE FEATURES WERE OBTAINED FROM A PLAN ENTITLED "PRELIMINARY EXISTING CONDITIONS PLAN", PREPARED BY NITSCH ENGINEERING, DATED NOVEMBER 13, 2019.
2. FLOODPLAIN INFORMATION WAS OBTAINED FROM THE FLOOD INSURANCE RATE MAP (FIRM) NO. 25017C0514F. THE SITE IS IN ZONE X AND ZONE AE.
3. THE CONTRACTOR SHALL COMPLY WITH MASSACHUSETTS GENERAL LAWS CHAPTER 82, SECTION 40, AS AMENDED, WHICH STATES THAT NO ONE MAY EXCAVATE IN THE COMMONWEALTH OF MASSACHUSETTS EXCEPT IN AN EMERGENCY WITHOUT 72 HOURS NOTICE, EXCLUSIVE OF SATURDAYS, SUNDAYS, AND LEGAL HOLIDAYS, TO NATURAL GAS PIPELINE COMPANIES, AND MUNICIPAL UTILITY DEPARTMENTS THAT SUPPLY GAS, ELECTRICITY, TELEPHONE, OR CABLE TELEVISION SERVICE IN OR TO THE CITY OR TOWN WHERE THE EXCAVATION IS TO BE MADE. THE CONTRACTOR SHALL CALL "DIG SAFE" AT 1-888-DIG-SAFE.
4. THE CONTRACTOR SHALL COMPLY WITH MASSACHUSETTS GENERAL LAWS CHAPTER 82A, ALSO REFERRED TO AS JACKIE'S LAW, AS DETAILED IN SECTION 520 CMR 14.00 OF THE CODE OF MASSACHUSETTS REGULATIONS.
5. THE CONTRACTOR SHALL COMPLY WITH ALL APPLICABLE FEDERAL, STATE, AND LOCAL LAWS, RULES, REGULATIONS AND SAFETY CODES IN THE CONSTRUCTION OF ALL IMPROVEMENTS.
6. THE LOCATIONS AND ELEVATIONS OF ALL EXISTING UTILITIES ARE APPROXIMATE AND ALL UTILITIES MAY NOT BE SHOWN. PRESENCE AND LOCATIONS OF ALL UTILITIES WITHIN THE LIMIT OF WORK MUST BE DETERMINED BY THE CONTRACTOR PRIOR TO COMMENCEMENT OF CONSTRUCTION ACTIVITY. THE CONTRACTOR SHALL BE RESPONSIBLE FOR IDENTIFYING AND CONTACTING THE CONTROLLING AUTHORITIES AND/OR UTILITY COMPANIES RELATIVE TO THE LOCATIONS AND ELEVATIONS OF THEIR LINES. THE CONTRACTOR SHALL KEEP A RECORD OF ANY DISCREPANCIES OR CHANGES IN THE LOCATIONS OF ANY UTILITIES SHOWN OR ENCOUNTERED DURING CONSTRUCTION. ANY DISCREPANCIES SHALL BE REPORTED TO THE OWNER AND NITSCH ENGINEERING. ANY DAMAGE RESULTING FROM THE FAILURE OF THE CONTRACTOR TO MAKE THESE DETERMINATIONS AND CONTACTS SHALL BE BORNE BY THE CONTRACTOR.
7. THE CONTRACTOR SHALL, THROUGHOUT CONSTRUCTION, TAKE ADEQUATE PRECAUTIONS TO PROTECT ALL WALKS, GRADING, SIDEWALKS AND SITE DETAILS OUTSIDE OF THE LIMIT OF WORK AS DEFINED ON THE DRAWINGS AND SHALL REPAIR AND REPLACE OR OTHERWISE MAKE GOOD AS DIRECTED BY THE ENGINEER OR OWNER'S DESIGNATED REPRESENTATIVE ANY SUCH OR OTHER DAMAGE SO CAUSED.
8. THE CONTRACTOR SHALL BE SOLELY RESPONSIBLE FOR JOB SITE SAFETY AND ALL CONSTRUCTION MEANS AND METHODS.
9. PRIOR TO BEGINNING CONSTRUCTION, THE CONTRACTOR SHALL BECOME FAMILIAR WITH THE SITE AND CONSTRUCTION DOCUMENTS TO DEVELOP A THOROUGH UNDERSTANDING OF THE PROJECT, INCLUDING ANY SPECIAL CONDITIONS AND CONSTRAINTS.
10. IT IS THE CONTRACTOR'S RESPONSIBILITY TO BECOME FAMILIAR WITH THE PROJECT SITE AND TO VERIFY ALL CONDITIONS IN THE FIELD AND REPORT DISCREPANCIES BETWEEN PLANS AND ACTUAL CONDITIONS TO THE OWNER OR OWNER'S REPRESENTATION IMMEDIATELY.
11. THE CONTRACTOR SHALL CONDUCT ALL NECESSARY CONSTRUCTION NOTIFICATIONS AND APPLY FOR AND OBTAIN ALL NECESSARY CONSTRUCTION PERMITS.
12. THE CONTRACTOR IS SOLELY RESPONSIBLE FOR THE ESTABLISHMENT AND USE OF ALL VERTICAL AND HORIZONTAL CONSTRUCTION CONTROLS.
13. ELEVATIONS REFER TO NAVD88.
14. THE CONTRACTOR SHALL COMPLY WITH THE ORDER OF CONDITIONS DATED XXXX XX, XXXX AND ISSUED BY THE ASHLAND CONSERVATION COMMISSION (DEP #XXX-XXX).
15. FOR SOIL INFORMATION REFER TO GEOTECHNICAL REPORT.

UTILITY NOTES:

1. ALL UTILITY CONNECTIONS ARE SUBJECT TO THE APPROVAL OF, AND GRANTING OF PERMITS BY, THE LOCAL MUNICIPALITY. IT SHALL BE THE SOLE RESPONSIBILITY OF THE CONTRACTOR TO OBTAIN ALL PERMITS AND APPROVALS RELATED TO UTILITY WORK PRIOR TO COMMENCEMENT OF CONSTRUCTION.
2. THE CONTRACTOR SHALL BE SOLELY RESPONSIBLE FOR OBTAINING ALL PERMISSIONS FOR, AND FOR CONDUCTING ALL PREPARATIONS RELATED TO, WORK AFFECTING ANY UTILITIES WITHIN THE JURISDICTION OF ANY NON-MUNICIPAL UTILITY COMPANY, INCLUDING BUT NOT LIMITED TO ELECTRIC, TELEPHONE, AND/OR GAS. THE CONTRACTOR SHALL NOTIFY ALL APPROPRIATE AGENCIES, DEPARTMENTS, AND UTILITY COMPANIES, IN WRITING, AT LEAST 7 DAYS (OR PER UTILITY COMPANY REQUIREMENT) AND NOT MORE THAN 30 DAYS PRIOR TO ANY CONSTRUCTION.
3. THE CONTRACTOR SHALL MAINTAIN UTILITIES SERVICING BUILDINGS AND FACILITIES WITHIN OR OUTSIDE THE PROJECT LIMIT UNLESS THE INTERRUPTION OF SERVICE IS COORDINATED WITH THE OWNER.
4. ALL WATER, SEWER, AND DRAIN WORK SHALL BE PERFORMED ACCORDING TO THE REQUIREMENTS AND STANDARD SPECIFICATIONS OF THE LOCAL MUNICIPALITY.
5. GAS, TELECOMMUNICATIONS AND ELECTRIC SERVICES ARE TO BE DESIGNED BY EACH UTILITY COMPANY IN COORDINATION WITH THE MECHANICAL, ELECTRIC, AND PLUMBING CONSULTANTS.
6. THE CONTRACTOR SHALL COORDINATE CONSTRUCTION ACTIVITIES OF NEW UTILITIES WITH GAS, TELECOMMUNICATION AND ELECTRICAL SERVICES.
7. INSTALL WATER LINES WITH A MINIMUM OF FIVE FEET OF COVER AND A MAXIMUM OF SEVEN FEET COVER FROM THE FINAL DESIGN GRADES.
8. MAINTAIN 10 FEET HORIZONTAL SEPARATION AND 18 INCHES VERTICAL SEPARATION (WATER OVER SEWER) BETWEEN SEWER AND WATER LINES. WHEREVER THERE IS LESS THAN 10 FEET OF HORIZONTAL SEPARATION AND 18 INCHES OF VERTICAL SEPARATION BETWEEN A PROPOSED OR EXISTING SEWER LINE TO REMAIN AND A PROPOSED OR EXISTING WATER LINE TO REMAIN BOTH WATER MAIN AND SEWER MAIN SHALL BE CONSTRUCTED OF MECHANICAL JOINT CEMENT LINED DUCTILE IRON PIPE FOR A DISTANCE OF 10-FEET ON EITHER SIDE OF THE CROSSING. ONE (1) FULL LENGTH OF WATER PIPE SHALL BE CENTERED OVER THE SEWER AT THE CROSSING.
9. THE CONTRACTOR SHALL MAINTAIN ALL EXISTING UTILITIES EXCEPT THOSE NOTED TO BE ABANDONED AND/OR REMOVED & DISPOSED.
10. THE GENERAL CONTRACTOR IS RESPONSIBLE FOR TRENCHING, BACKFILLING, AND SURFACE RESTORATION FOR GAS UTILITY SYSTEMS.
11. ALL ONSITE UTILITIES SHALL BE INSTALLED UNDERGROUND UNLESS OTHERWISE NOTED.
12. ALL EXISTING AND PROPOSED MANHOLE FRAMES, COVERS, VALVES, CLEANOUTS, CASTINGS, ETC. SHALL BE RAISED TO FINISHED GRADE PRIOR TO FINAL GRADING AND PAVING CONSTRUCTION.
13. ALL GRATES IN WALKWAYS SHALL BE ADA COMPLIANT.

PROPOSED LEGEND

- LIMIT OF WORK
- EXISTING UTILITY TO BE ABANDONED, REMOVED AND DISPOSED IF IN CONFLICT WITH NEW SITE IMPROVEMENTS, OR AS INDICATED ON DRAWINGS
- EROSION CONTROL BARRIER
- CONSTRUCTION FENCE
- DOMESTIC WATER PIPE
- FIRE PROTECTION PIPE
- SANITARY SEWER PIPE
- STORM DRAIN PIPE
- GAS PIPE
- ELECTRIC DUCTBANK
- TELECOM DUCTBANK
- INLET PROTECTION
- ELEVATION CONTOURS
- MATCH LINE
- CENTERLINE
- CLEANOUT
- AREA DRAIN
- ACCESS BASIN
- DRAIN MANHOLE
- WATER QUALITY STRUCTURE
- CATCH BASIN
- DOUBLE CATCH BASIN
- WATER QUALITY INLET
- SEWER MANHOLE
- TELECOM MANHOLE
- ELECTRIC MANHOLE
- WATER VALVE
- FIRE HYDRANT

ABBREVIATIONS

AB	ACCESS BASIN
AD	AREA DRAIN
BC	BOTTOM OF CURB ELEVATION
CB	CATCH BASIN
CCB	CAPE COD BERM
CI	CAST IRON
CJ	CONTROL JOINT
CL	CENTER LINE
CO	CLEANOUT
COP	CENTER OF PIPE
CP	CARRIER PIPE
CPP	CORRUGATED POLYETHYLENE PIPE
DCB	DOUBLE CATCH BASIN
DI	DUCTILE IRON PIPE CEMENT LINED
DMH	DRAIN MANHOLE
EMH	ELECTRIC HANDHOLE
EJ	EXPANSION JOINT
EMH	ELECTRIC MANHOLE
FD	FOUNDATION DRAIN
FFE	FINISHED FLOOR ELEVATION
HP	HIGH POINT
HYD	FIRE HYDRANT
INV	INVERT ELEVATION
LF	LINEAR FEET
LOW	LIMIT OF WORK
LP	LOW POINT
LW	LAB WASTE
M&P	MAINTAIN AND PROTECT
NIC	NOT IN CONTRACT
OC	ON CENTER
OCS	OUTLET CONTROL STRUCTURE
PD	PERIMETER DRAIN
PERF	PERFORATED
PVC	POLYVINYL CHLORIDE PIPE
R&D	REMOVE AND DISPOSE OF
R&S	REMOVE AND STOCKPILE
RD	ROOF DRAIN
RIM	RIM ELEVATION
SMH	SEWER MANHOLE
SS	SEWER SERVICE
TC	TOP OF CURB ELEVATION
TMH	TELECOM HANDHOLE
TMH	TELECOM MANHOLE
TOP	TOP OF PIPE
TOD	TOP OF DUCT BANK
TYP	TYPICAL
UD	UNDERDRAIN
USD	UNDERSLAB DRAIN
VCC	VERTICAL GRANITE CURB
WQI	WATER QUALITY INLET
WQS	WATER QUALITY STRUCTURE
WV	WATER VALVE

ASHLAND, MASSACHUSETTS Incorporated 1846

90 Concord Street, Ashland, MA

FLANSBURGH

77 NORTH WASHINGTON STREET
BOSTON, MA 02114-1910

FLANSBURGH.COM

Owner Project Manager

Compass Project Management, Inc.
Owners' Project Manager
One Edgewater Drive, Suite 204
Norwood, MA 02062

Consultants

Nitsch Engineering, Inc.
Land Survey/ Traffic/ Civil Engineers
2 Center Plaza
Boston, MA 02108

Stimson Studio
Landscape Architect
288 Norfolk Street
Cambridge, MA 02139

Engineers Design Group Inc
Structural Engineer
350 Main Street
Malden, MA 02148

Stefura Associates, Inc.
FF&E and Casework
77 North Washington Street
Boston, MA 02114

Crabtree McGrath Associates, Inc.
FF&E and Casework
161 West Main Street
Georgetown, MA 01833

Vanderweil Engineers, LLP
Mechanical Electrical Technology Plumbing & Fire Protection Engineers
274 Summer Street
Boston, MA 02210

Fuss and O'Neill, Inc.
Hazardous Materials
108 Myrtle Street, Suite 502
Quincy, MA 02171

AM Fogarty
Cost Estimators
175 Derby St, Ste 5
Hingham, Massachusetts 02043

No.	Date	Note
1	08/06/2021	Resubmittal

REVISIONS

No.	Date	Note

ISSUE

Stamp

For Permitting Only

Key Plan

NORTH

Sheet Title

Segment A

Civil Notes, Legends and Abbreviations

Drawn By: NJB	Project ID: 1914.00
Reviewed By: BMV/JEG	Scale: NOT TO SCALE
Issue Date: 06.14.2021	Plot Date: 06.11.2021

Sheet No.

C1.0

Nitsch Project #19000

CX.1

CX.2

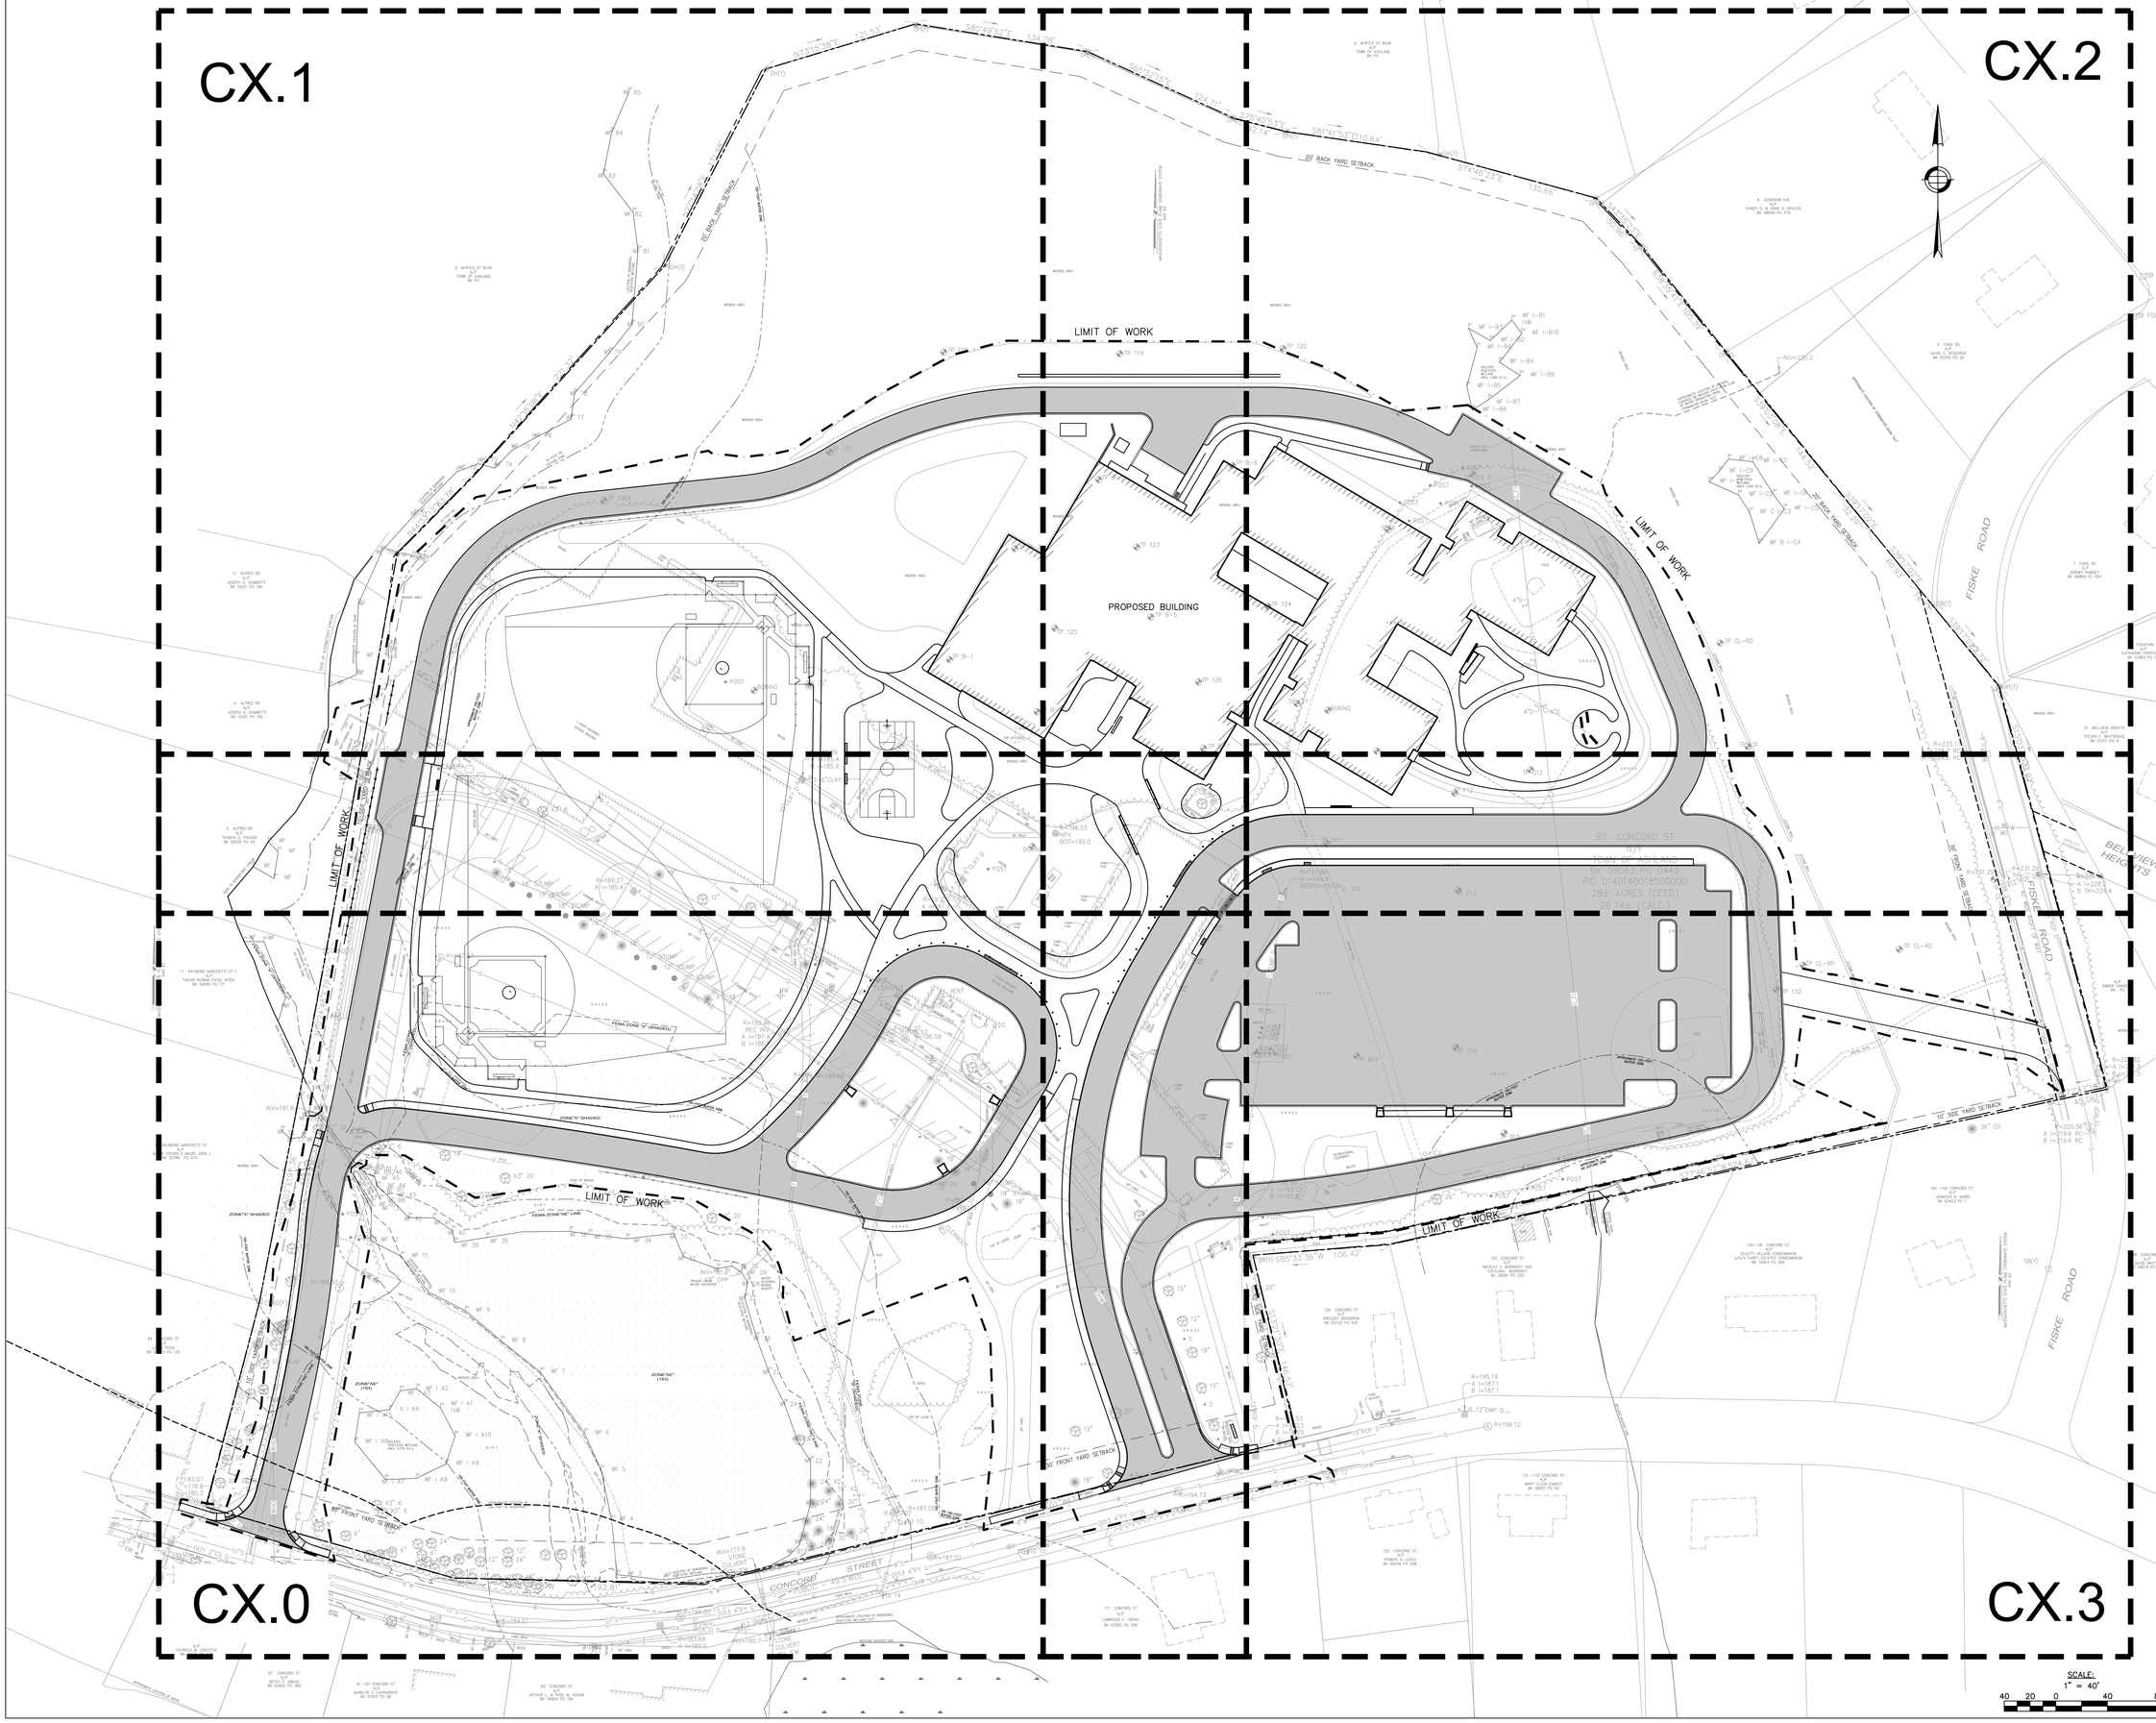

CX.0

CX.3

ASHLAND, MASSACHUSETTS
Incorporated 1846

90 Concord Street, Ashland, MA

FLANSBURGH

77 NORTH WASHINGTON STREET
BOSTON, MA 02114-1910

FLANSBURGH.COM

Owner Project Manager

Compass Project Management, Inc.
Owners' Project Manager
One Edgewater Drive, Suite 204
Norwood, MA 02062

Consultants

Nitsch Engineering, Inc.
Land Survey/ Traffic/ Civil Engineers
2 Center Plaza
Boston, MA 02108

Stimson Studio
Landscape Architect
288 Norfolk Street
Cambridge, MA 02139

Engineers Design Group Inc
Structural Engineer
350 Main Street
Malden, MA 02148

Stefura Associates, Inc.
FF&E and Casework
77 North Washington Street
Boston, MA 02114

Crabtree McGrath Associates, Inc.
FF&E and Casework
161 West Main Street
Georgetown, MA 01833

Vanderweil Engineers, LLP
Mechanical Electrical Technology
Plumbing & Fire Protection Engineers
274 Summer Street
Boston, MA 02210

Fuss and O'Neill, Inc.
Hazardous Materials
108 Myrtle Street, Suite 502
Quincy, MA 02171

AM Fogarty
Cost Estimators
175 Derby St, Ste 5
Hingham, Massachusetts 02043

No.	Date	Note
1	08/06/2021	Resubmittal
REVISIONS		

No.	Date	Note
ISSUE		

Stamp

For Permitting Only

Key Plan

NORTH

Sheet Title

Segment A

Overall Site Plan

Drawn By: NJB	Project ID: 1914.00
Reviewed By: BMV/JEG	Scale: 1" = 40'
Issue Date: 06.14.2021	Plot Date: 06.11.2021

Sheet No.

C1.1

Nitsch Project #13032



90 Concord Street, Ashland, MA

FLANSBURGH

77 NORTH WASHINGTON STREET
BOSTON, MA 02114-1910
FLANSBURGH.COM

Owner Project Manager

Compass Project Management, Inc.
Owners' Project Manager
One Edgewater Drive, Suite 204
Norwood, MA 02062

Consultants

Nitsch Engineering, Inc.
Land Survey/ Traffic/ Civil Engineers
2 Center Plaza
Boston, MA 02108

Stimson Studio
Landscape Architect
288 Norfolk Street
Cambridge, MA 02139

Engineers Design Group Inc
Structural Engineer
350 Main Street
Malden, MA 02148

Stefura Associates, Inc.
FF&E and Casework
77 North Washington Street
Boston, MA 02114

Crabtree McGrath Associates, Inc.
FF&E and Casework
161 West Main Street
Georgetown, MA 01833

Vanderweil Engineers, LLP
Mechanical Electrical Technology
Plumbing & Fire Protection Engineers
274 Summer Street
Boston, MA 02210

Fuss and O'Neill, Inc.
Hazardous Materials
108 Myrtle Street, Suite 502
Quincy, MA 02171

AM Fogarty
Cost Estimators
175 Derby St, Ste 5
Hingham, Massachusetts 02043

No.	Date	Note
1	08/06/2021	Resubmittal
REVISIONS		

No.	Date	Note
ISSUE		

Stamp

For Permitting Only

Key Plan

Sheet Title
Segment A
Erosion and Sedimentation Control Plan

Drawn By: NJB	Project ID: 1914.00
Reviewed By: BMV/JEG	Scale: 1" = 20'
Issue Date: 06.14.2021	Plot Date: 06.11.2021

Sheet No.

C2.0

Nitsch Project #13828



ASHLAND, MASSACHUSETTS
Incorporated 1846

90 Concord Street, Ashland, MA

FLANSBURGH

77 NORTH WASHINGTON STREET
BOSTON, MA 02114-1910

FLANSBURGH.COM

Owner Project Manager

Compass Project Management, Inc.
Owners' Project Manager
One Edgewater Drive, Suite 204
Norwood, MA 02062

Consultants

Nitsch Engineering, Inc.
Land Survey/ Traffic/ Civil Engineers
2 Center Plaza
Boston, MA 02108

Stimson Studio
Landscape Architect
288 Norfolk Street
Cambridge, MA 02139

Engineers Design Group Inc
Structural Engineer
350 Main Street
Malden, MA 02148

Stefura Associates, Inc.
FF&E and Casework
77 North Washington Street
Boston, MA 02114

Crabtree McGrath Associates, Inc.
FF&E and Casework
161 West Main Street
Georgetown, MA 01833

Vanderweil Engineers, LLP
Mechanical Electrical Technology Plumbing & Fire Protection Engineers
274 Summer Street
Boston, MA 02210

Fuss and O'Neill, Inc.
Hazardous Materials
108 Myrtle Street, Suite 502
Quincy, MA 02171

AM Fogarty
Cost Estimators
175 Derby St, Ste 5
Hingham, Massachusetts 02043

No.	Date	Note
1	08/06/2021	Resubmittal

REVISIONS

No.	Date	Note

ISSUE

Stamp

For Permitting Only

Key Plan

NORTH

Sheet Title

Segment A

Erosion and Sedimentation Control Plan

Drawn By: NJB	Project ID: 1914.00
Reviewed By: BMV/JEG	Scale: 1" = 20'
Issue Date: 06.14.2021	Plot Date: 06.11.2021

Sheet No.

C2.1

Nitsch Project #19004

0 MYRTLE ST REAR
N/F
TOWN OF ASHLAND
BK PG

S65°33'15"E
124.71'
S75°40'53"E
42.14'
S81°41'53"E
110.64'
S74°46'23"E
135.66'
20' BACK YARD SETBACK

6 GOODNOW AVE
N/F
RANDY D. & ANNE G. KRAUSS
BK 48948 PG 379

S44°35'37"E
50.66'
S49°35'41"E
105.39'
S39°31'06"E
144.52'
S39°17'20"E
32.29'
S39°17'20"E
60.43'
S39°17'20"E
80.72'

6 FISKE RD
N/F
DAVID C. DEGEORGE
BK 50359 PG 26

7 FISKE RD
N/F
JEREMY RAMSEY
BK 49868 PG 554

51 BELLVIEW HEIGHTS
N/F
STEVEN F. WHITTREDGE
BK 01071 PG 8

90 CONCORD ST
N/F
TOWN OF ASHLAND
BK 08063 PG 0449
PID 0140140018500000
28± ACRES (DEED)
26.74± (CALC.)

MASSACHUSETTS STATE PLANE COORDINATE SYSTEM
NAD 83

WOODED AREA
GRASS
FIELD
GRAVEL PATH
STONE WALL
POST
SIGN
INVERT NOT OBSERVABLE
MET BENCH MARK ON CONC PAD X 83'4"
BORING
TP B-1
TP B-2
TP B-3
TP B-4
TP B-5
TP B-6
TP B-7
TP 123
TP 124
TP 125
TP 126
TP 127
TP F11
TP D13
TP E12
TP D11
TP E13
TP 131
TP 132
LIMIT OF WORK
PERIMETER EROSION CONTROL BARRIER (TYP)
CONSTRUCTION FENCE FINAL LOCATION TO BE DETERMINED BY CONTRACTOR (TYP)
PROPOSED BUILDING FOOTPRINT
STEEP SLOPE PROTECTION (TYP)
INLET PROTECTION (TYP)
MATCH LINE - SHEET C2.1
MATCH LINE - SHEET C2.2
MATCH LINE - SHEET C2.2
MATCH LINE - SHEET C2.3
MATCH LINE - SHEET C2.2
MATCH LINE - SHEET C2.3

WF I–B1 IVW
WF I–B2
WF I–B3
WF I–B4
WF I–B5
WF I–B6
WF I–B7
WF I–B8
WF I–B9
WF I–B10
ISOLATED VEGETATED WETLAND AREA 1,380 S.F.±

WF I–C1
WF I–C2
WF C I–C3
WF B I–C4
WF I–C5
WF I–C6
WF I–C7
WF I–C8
WF I–C9
ISOLATED VEGETATED WETLAND AREA 1,500 S.F.±

APPROXIMATE LOCATION OF EROSION EVIDENCE ON WALKING PATH FROM FLOW OF WATER ORIGINATING FROM STORMWATER BASIN "1&2"

APPROXIMATE LOCATION OF STORMWATER BASIN "1&2"

ALL PROPOSED DRAINAGE INLET STRUCTURES SHALL BE PROVIDED WITH INLET PROTECTION ONCE INSTALLED

SITE EROSION CONTROL LEGEND

STEEP SLOPE PROTECTION

SCALE:
1" = 20'
20 10 0 20 40

ASHLAND, MASSACHUSETTS
Incorporated 1846

90 Concord Street, Ashland, MA

FLANSBURGH

77 NORTH WASHINGTON STREET
BOSTON, MA 02114-1910

FLANSBURGH.COM

Owner Project Manager

Compass Project Management, Inc.
Owners' Project Manager
One Edgewater Drive, Suite 204
Norwood, MA 02062

Consultants

Nitsch Engineering, Inc.
Land Survey/ Traffic/ Civil Engineers
2 Center Plaza
Boston, MA 02108

Stimson Studio
Landscape Architect
288 Norfolk Street
Cambridge, MA 02139

Engineers Design Group Inc
Structural Engineer
350 Main Street
Malden, MA 02148

Stefura Associates, Inc.
FF&E and Casework
77 North Washington Street
Boston, MA 02114

Crabtree McGrath Associates, Inc.
FF&E and Casework
161 West Main Street
Georgetown, MA 01833

Vanderweil Engineers, LLP
Mechanical Electrical Technology
Plumbing & Fire Protection Engineers
274 Summer Street
Boston, MA 02210

Fuss and O'Neill, Inc.
Hazardous Materials
108 Myrtle Street, Suite 502
Quincy, MA 02171

AM Fogarty
Cost Estimators
175 Derby St, Ste 5
Hingham, Massachusetts 02043

No.	Date	Note
1	08/06/2021	Resubmittal

REVISIONS

No.	Date	Note

ISSUE

Stamp

For Permitting Only

Key Plan

NORTH

Sheet Title

Segment A

Erosion and Sedimentation Control Plan

Drawn By: NJB	Project ID: 1914.00
Reviewed By: BMV/JEG	Scale: 1" = 20'
Issue Date: 06.14.2021	Plot Date: 06.11.2021

Sheet No.

C2.2

Nitsch Project #13809



ALL PROPOSED DRAINAGE INLET STRUCTURES SHALL BE PROVIDED WITH INLET PROTECTION ONCE INSTALLED

SITE EROSION CONTROL LEGEND

STEEP SLOPE PROTECTION

SCALE: 1" = 20'

20 10 0 20 40

90 Concord Street, Ashland, MA

FLANSBURGH

77 NORTH WASHINGTON STREET
BOSTON, MA 02114-1910

FLANSBURGH.COM

Owner Project Manager

Compass Project Management, Inc.
Owners' Project Manager
One Edgewater Drive, Suite 204
Norwood, MA 02062

Consultants

Nitsch Engineering, Inc.
Land Survey/ Traffic/ Civil Engineers
2 Center Plaza
Boston, MA 02108

Stimson Studio
Landscape Architect
288 Norfolk Street
Cambridge, MA 02139

Engineers Design Group Inc
Structural Engineer
350 Main Street
Malden, MA 02148

Stefura Associates, Inc.
FF&E and Casework
77 North Washington Street
Boston, MA 02114

Crabtree McGrath Associates, Inc.
FF&E and Casework
161 West Main Street
Georgetown, MA 01833

Vanderweil Engineers, LLP
Mechanical Electrical Technology
Plumbing & Fire Protection Engineers
274 Summer Street
Boston, MA 02210

Fuss and O'Neill, Inc.
Hazardous Materials
108 Myrtle Street, Suite 502
Quincy, MA 02171

AM Fogarty
Cost Estimators
175 Derby St, Ste 5
Hingham, Massachusetts 02043

No.	Date	Note
1	08/06/2021	Resubmittal

REVISIONS

No.	Date	Note

ISSUE

Stamp

For Permitting Only

Key Plan

NORTH

Sheet Title

Segment A

Erosion and Sedimentation Control Plan

Drawn By: NJB	Project ID: 1914.00
Reviewed By: BMV/JEG	Scale: 1" = 20'
Issue Date: 06.14.2021	Plot Date: 06.11.2021

Sheet No.

C2.3

Nitsch Project #1914



SITE DEMOLITION LEGEND

- R&D EXISTING BUILDING SEE ARCHITECTURAL PLANS FOR DETAILS
- R&D ASPHALT PAVEMENT, CONCRETE PAVEMENT, AND CURB MATERIALS

SCALE: 1" = 20'

20 10 0 20 40

90 Concord Street, Ashland, MA

FLANSBURGH

77 NORTH WASHINGTON STREET
BOSTON, MA 02114-1910

FLANSBURGH.COM

Owner Project Manager

Compass Project Management, Inc.
Owners' Project Manager
One Edgewater Drive, Suite 204
Norwood, MA 02062

Consultants

Nitsch Engineering, Inc.
Land Survey/ Traffic/ Civil Engineers
2 Center Plaza
Boston, MA 02108

Stimson Studio
Landscape Architect
288 Norfolk Street
Cambridge, MA 02139

Engineers Design Group Inc
Structural Engineer
350 Main Street
Malden, MA 02148

Stefura Associates, Inc.
FF&E and Casework
77 North Washington Street
Boston, MA 02114

Crabtree McGrath Associates, Inc.
FF&E and Casework
161 West Main Street
Georgetown, MA 01833

Vanderweil Engineers, LLP
Mechanical Electrical Technology
Plumbing & Fire Protection Engineers
274 Summer Street
Boston, MA 02210

Fuss and O'Neill, Inc.
Hazardous Materials
108 Myrtle Street, Suite 502
Quincy, MA 02171

AM Fogarty
Cost Estimators
175 Derby St, Ste 5
Hingham, Massachusetts 02043

No.	Date	Note
1	08/06/2021	Resubmittal

REVISIONS

No.	Date	Note

ISSUE

Stamp

For Permitting Only

Key Plan

NORTH

Sheet Title

Segment A

Site Demolition Plan

Drawn By: NJB	Project ID: 19b690
Reviewed By: BMV/JEG	Scale: 1" = 20'
Issue Date: 06.14.2021	Plot Date: 06.11.2021

Sheet No.

C3.0

Nitsch Project #13690



90 Concord Street, Ashland, MA

FLANSBURGH

77 NORTH WASHINGTON STREET
BOSTON, MA 02114-1910

FLANSBURGH.COM

Owner Project Manager

Compass Project Management, Inc.
Owners' Project Manager
One Edgewater Drive, Suite 204
Norwood, MA 02062

Consultants

Nitsch Engineering, Inc.
Land Survey/ Traffic/ Civil Engineers
2 Center Plaza
Boston, MA 02108

Stimson Studio
Landscape Architect
288 Norfolk Street
Cambridge, MA 02139

Engineers Design Group Inc
Structural Engineer
350 Main Street
Malden, MA 02148

Stefura Associates, Inc.
FF&E and Casework
77 North Washington Street
Boston, MA 02114

Crabtree McGrath Associates, Inc.
FF&E and Casework
161 West Main Street
Georgetown, MA 01833

Vanderweil Engineers, LLP
Mechanical Electrical Technology Plumbing & Fire Protection Engineers
274 Summer Street
Boston, MA 02210

Fuss and O'Neill, Inc.
Hazardous Materials
108 Myrtle Street, Suite 502
Quincy, MA 02171

AM Fogarty
Cost Estimators
175 Derby St, Ste 5
Hingham, Massachusetts 02043

No.	Date	Note
1	08/06/2021	Resubmittal

REVISIONS

No.	Date	Note

ISSUE

Stamp

For Permitting Only

Key Plan

Sheet Title

Segment A

Site Demolition Plan

Drawn By: NJB	Project ID: 1914.00
Reviewed By: BMV/JEG	Scale: 1" = 20'
Issue Date: 06.14.2021	Plot Date: 08.11.2021

Sheet No.

C3.1

Nitsch Project #13800

0 MYRTLE ST REAR
N/F
TOWN OF ASHLAND
BK PG

S65°39'15"E
124.71'
S75°40'53"E
42.14'
S81°41'53"E
110.64'
S74°46'23"E
135.66'

20' BACK YARD SETBACK

MASSACHUSETTS STATE PLANE COORDINATE SYSTEM
NAD 83

6 GOODNOW AVE
N/F
RANDY D. & ANNE G. KRAUSS
BK 48948 PG 379

S44°35'37"E
50.96'
S06°35'41"E
105.39'

6 FISKE RD
N/F
DAVID C. DEGEORGE
BK 50359 PG 26

S35°31'06"E
144.52'

S39°17'20"E
32.29'
S39°17'20"E
60.33'
S39°17'20"E
80.72'

7 FISKE RD
N/F
JEREMY RAMSEY
BK 49868 PG 554

51 BELLVIEW HEIGHTS
N/F
STEVEN F. WHITTREDGE
BK 01071 PG 8

90 CONCORD ST
N/F
TOWN OF ASHLAND
BK 08063 PG 0449
PID 014014001850000
28± ACRES (DEED)
26.74± (CALC.)

FISKE ROAD

WOODED AREA

LIMIT OF WORK

WF I–B1
IVW
WF I–B10
WF I–B3
WF I–B2
WF I–B4
WF I–B9
WF I–B8
ISOLATED VEGETATED WETLAND AREA 1,380 S.F.±
WF I–B5
WF I–B7
WF I–B6

APPROXIMATE LOCATION OF EROSION CONTROL OR WALKING PATH FROM FLOW OF RIVER DRAINING FROM STORMWATER BASIN "1EC"

APPROXIMATE LOCATION OF STORMWATER BASIN "1EC"

INV=235.2

WF I–C8
WF I–C7
WF I–C9
WF I–C1
ISOLATED VEGETATED WETLAND AREA 1,550 S.F.±
WF I–C2
WF I–C6
WF I–C5
WF C I–C3
WF B I–C4

TP B–3
TP B–6
TP B–4
TP B–5
TP B–7
TP 119
TP 120
TP 121
TP 122
TP 123
TP 124
TP 125
TP 126
TP 127
TP F11
TP G13
TP F12
TP G14
TP E13
TP J10 S
TP 131
TP EL–RD

INVERT NOT OBSERVABLE
POST
SIGN
SB19
WET BROOK 24" CMP
BSW
BSW
GRAVEL PATH
GRAVEL PATH
GRAVEL PATH
STONE WALL
STONE WALL
STONE WALL
FIELD
4"D
GRASS
BORING
WOODED AREA
WOODED AREA
WOODED AREA

MAINTAIN AND PROTECT 48" TREE

R&D CATCH BASIN AND ASSOCIATED PIPING

R&D CATCH BASIN AND ASSOCIATED PIPING

R&D ASPHALT PAVEMENT (TYP.)

MATCH LINE - SHEET C3.2

MATCH LINE - SHEET C3.3

MATCH LINE - SHEET C3.0

MATCH LINE - SHEET C3.3

90 CONCORD ST
N/F
TOWN OF ASHLAND
BK 08063 PG 0449
PID 014014001850000
28± ACRES (DEED)
26.74± (CALC.)

APPROXIMATE 100-FOOT BUFFER ZONE

APPROXIMATE 100-FOOT BUFFER ZONE

APPROXIMATE 25-FOOT NO DISTURB ZONE

LIMIT OF WORK

APPROX. BVW

APPROX. BANK TO INTERMITTENT STREAM

APPROX. BANK INTERMITTENT STREAM

APPROX. BVW

WETLAND MARKER LINE

30' FRONT YARD SETBACK

10' SIDE YARD SETBACK

30' FRONT YARD SETBACK

10' SIDE YARD SETBACK

30' FRONT YARD SETBACK

FISKE ROAD

FISKE ROAD

R&D MANHOLE

R&D WATER VALVE

R&D UTILITY POLE

R&D WATER SERVICE CUT AND CAP AT MAIN

R&D DRAIN

PLUG PIPE AT CB

M&P CATCH BASIN

CUT AND CAP WATER SERVICE AT MAIN

130 CONCORD ST
N/F
NIKOLAY V. BURINSKIY AND
SVETLANA BURINSKIY
BK 28081 PG 250

126 CONCORD ST
N/F
GREGORY BERGERON
BK 63723 PG 425

136-138 CONCORD ST
N/F
QUALITY VILLAGE CONDOMINIUM
o/k/a CAREY ESTATES CONDOMINIUM
BK 19463 PG 284

140 -142 CONCORD ST
N/F
JENNIFER N. NARDI
BK 62403 PG 1

131 -133 CONCORD ST
N/F
MARY ELLEN DAMICO
BK 28007 PG 92

123 CONCORD ST
N/F
THOMAS A. LEACU
BK 64549 PG 508

117 CONCORD ST
N/F
LAWRENCE F. CROKE
BK 62082 PG 556

MASSACHUSETTS STATE PLANE COORDINATE SYSTEM NAD 83

SITE DEMOLITION LEGEND

R&D EXISTING BUILDING SEE ARCHITECTURAL PLANS FOR DETAILS

R&D ASPHALT PAVEMENT, CONCRETE PAVEMENT, AND CURB MATERIALS

SCALE:
1" = 20'

20 10 0 20 40

90 Concord Street, Ashland, MA

FLANSBURGH

77 NORTH WASHINGTON STREET
BOSTON, MA 02114-1910

FLANSBURGH.COM

Owner Project Manager

Compass Project Management, Inc.
Owners' Project Manager
One Edgewater Drive, Suite 204
Norwood, MA 02062

Consultants

Nitsch Engineering, Inc.
Land Survey/ Traffic/ Civil Engineers
2 Center Plaza
Boston, MA 02108

Stimson Studio
Landscape Architect
288 Norfolk Street
Cambridge, MA 02139

Engineers Design Group Inc
Structural Engineer
350 Main Street
Malden, MA 02148

Stefura Associates, Inc.
FF&E and Casework
77 North Washington Street
Boston, MA 02114

Crabtree McGrath Associates, Inc.
FF&E and Casework
161 West Main Street
Georgetown, MA 01833

Vanderweil Engineers, LLP
Mechanical Electrical Technology
Plumbing & Fire Protection Engineers
274 Summer Street
Boston, MA 02210

Fuss and O'Neill, Inc.
Hazardous Materials
108 Myrtle Street, Suite 502
Quincy, MA 02171

AM Fogarty
Cost Estimators
175 Derby St, Ste 5
Hingham, Massachusetts 02043

No.	Date	Note
1	08/06/2021	Resubmittal
REVISIONS		
No.	Date	Note
ISSUE		

Stamp

For Permitting Only

Key Plan

NORTH

Sheet Title

Segment A

Site Demolition Plan

Drawn By: NJB	Project ID: 1914.00
Reviewed By: BMV/JEG	Scale: 1" = 20'
Issue Date: 06.14.2021	Plot Date: 06.11.2021

Sheet No.

C3.3

Nitsch Project #13828



ASHLAND, MASSACHUSETTS Incorporated 1846

90 Concord Street, Ashland, MA

FLANSBURGH

77 NORTH WASHINGTON STREET
BOSTON, MA 02114-1910
FLANSBURGH.COM

Owner Project Manager

Compass Project Management, Inc.
Owners' Project Manager
One Edgewater Drive, Suite 204
Norwood, MA 02062

Consultants

Nitsch Engineering, Inc.
Land Survey/ Traffic/ Civil Engineers
2 Center Plaza
Boston, MA 02108

Stimson Studio
Landscape Architect
288 Norfolk Street
Cambridge, MA 02139

Engineers Design Group Inc
Structural Engineer
350 Main Street
Malden, MA 02148

Stefura Associates, Inc.
FF&E and Casework
77 North Washington Street
Boston, MA 02114

Crabtree McGrath Associates, Inc.
FF&E and Casework
161 West Main Street
Georgetown, MA 01833

Vanderweil Engineers, LLP
Mechanical Electrical Technology
Plumbing & Fire Protection Engineers
274 Summer Street
Boston, MA 02210

Fuss and O'Neill, Inc.
Hazardous Materials
108 Myrtle Street, Suite 502
Quincy, MA 02171

AM Fogarty
Cost Estimators
175 Derby St, Ste 5
Hingham, Massachusetts 02043

No.	Date	Note
1	08/06/2021	Resubmittal

REVISIONS

No.	Date	Note

ISSUE

Stamp

For Permitting Only

Key Plan

NORTH

Sheet Title

Segment A
Roadway Layout and Materials Plan

Drawn By: NJB	Project ID: 1914.00
Reviewed By: BMV/JEG	Scale: 1" = 20'
Issue Date: 06.14.2021	Plot Date: 06.11.2021

Sheet No.

C4.0

Nitsch Project #13809

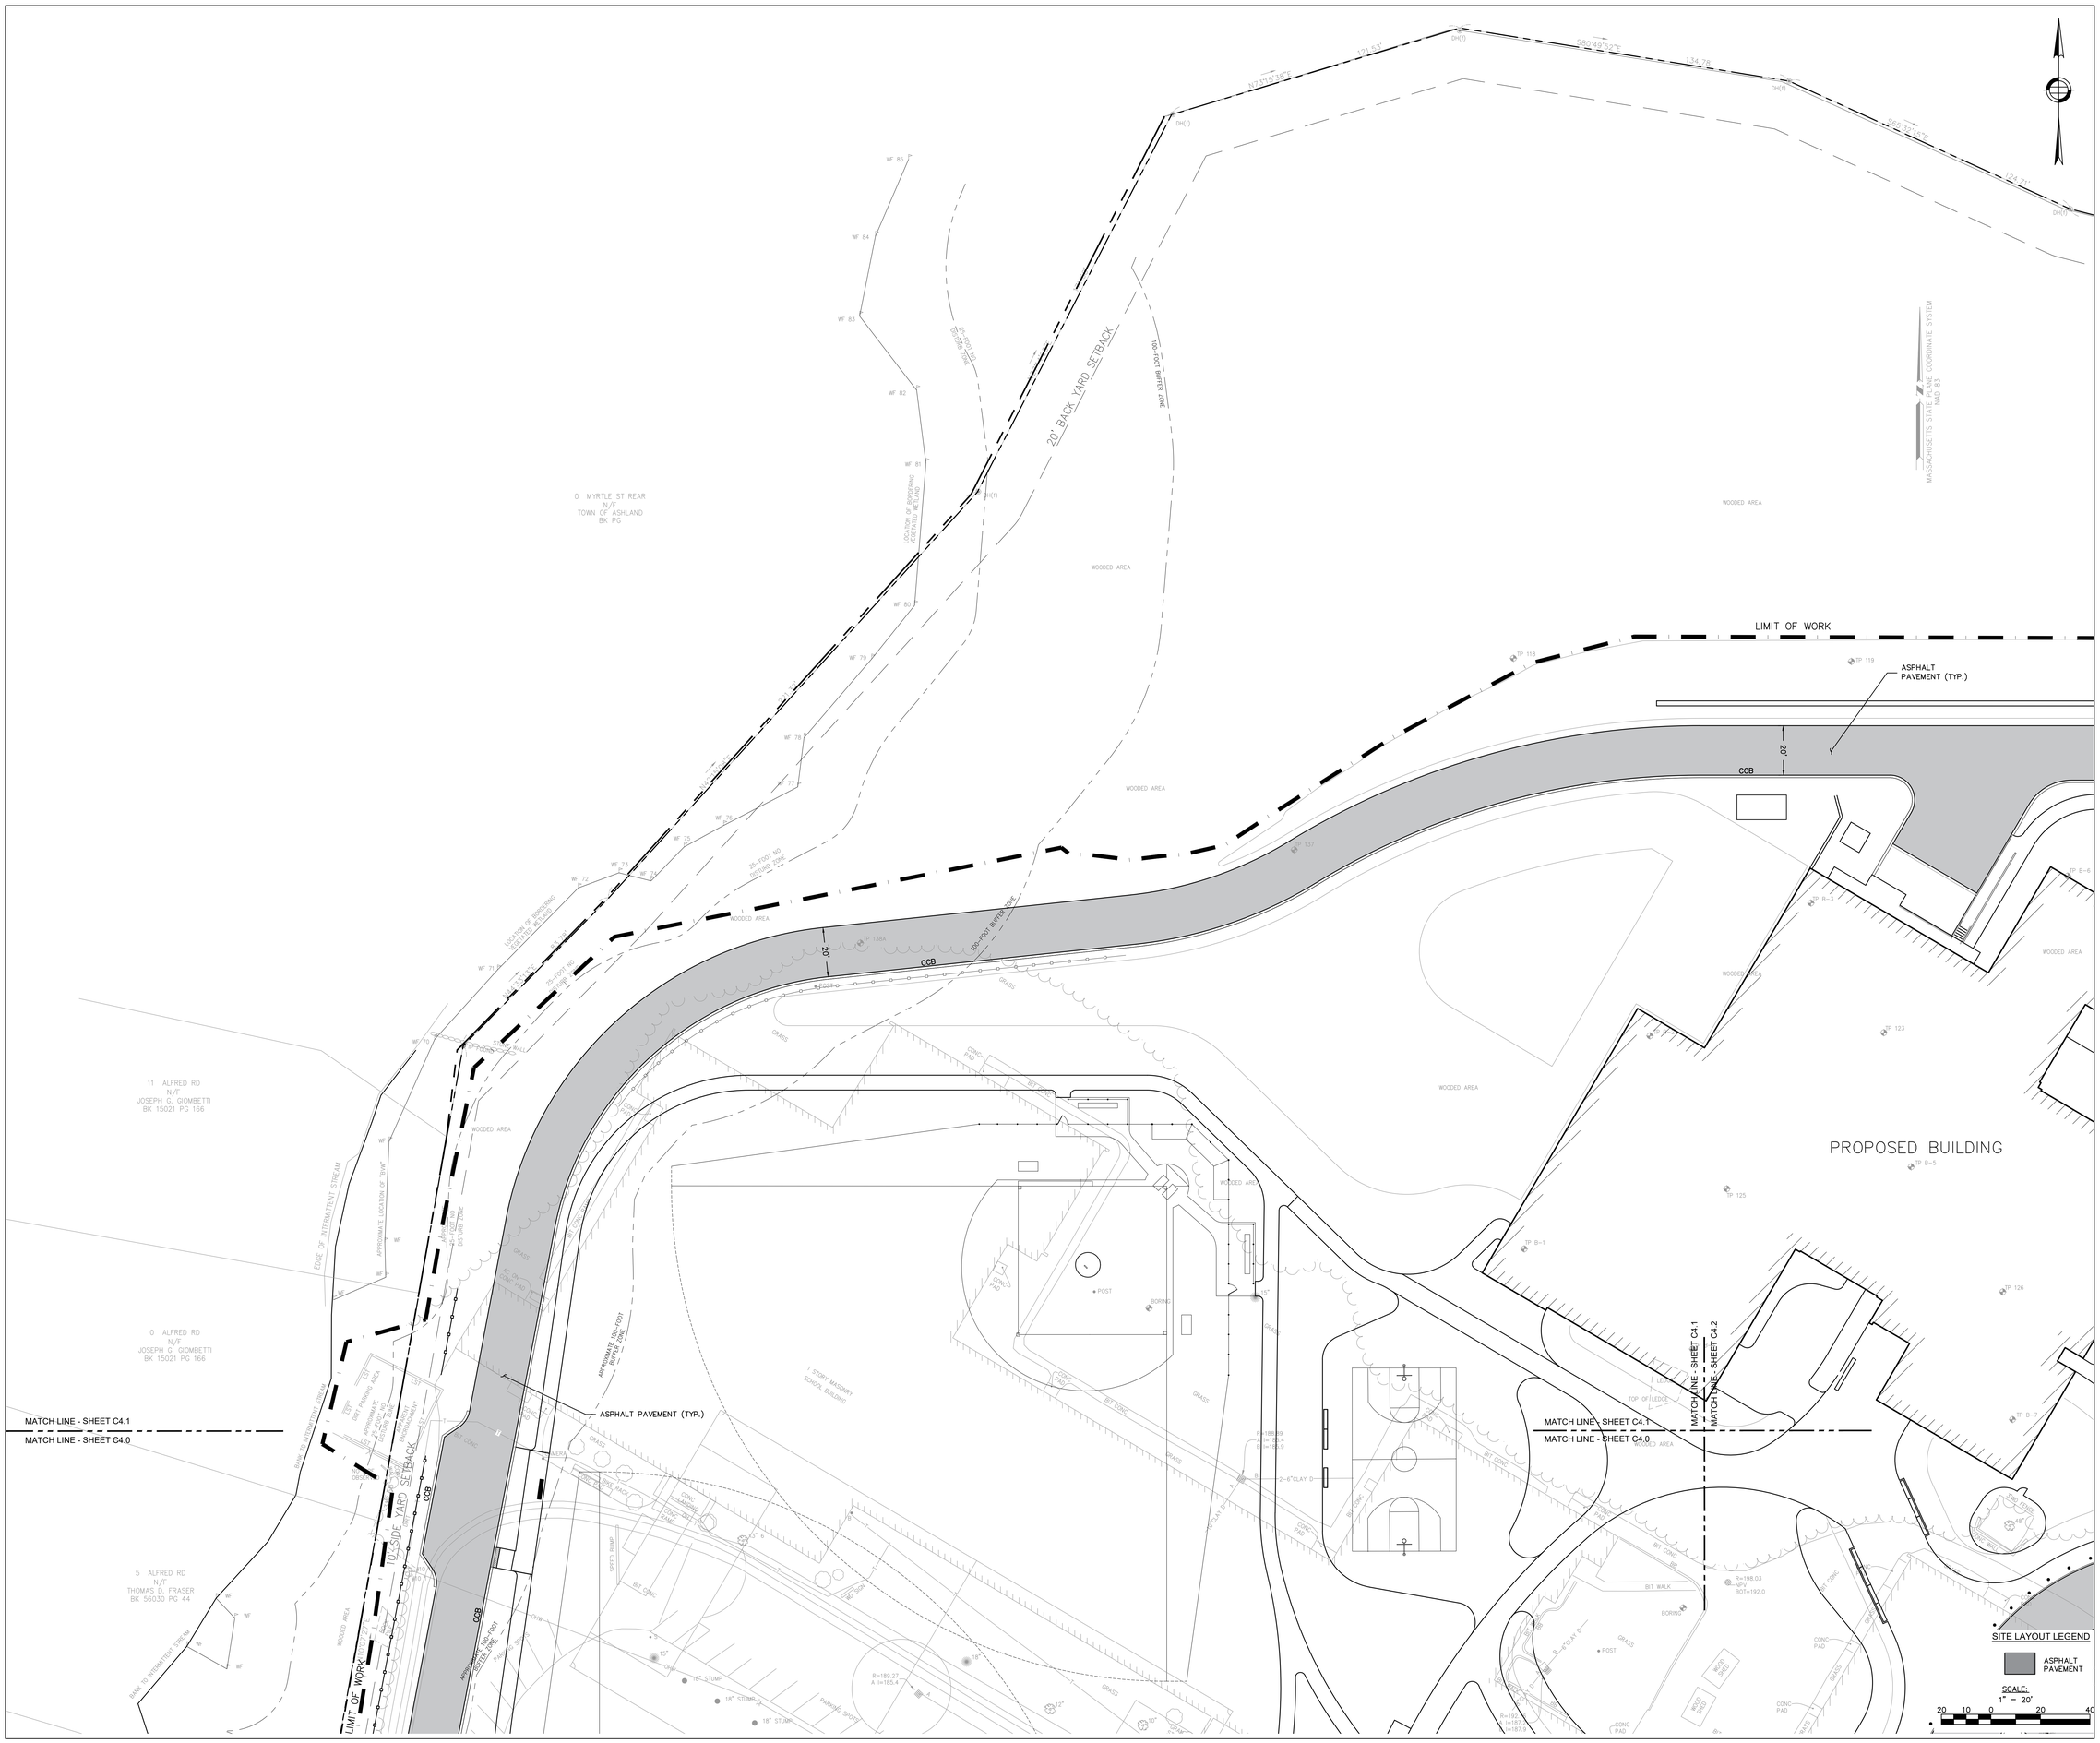

90 Concord Street, Ashland, MA

FLANSBURGH

77 NORTH WASHINGTON STREET
BOSTON, MA 02114-1910

FLANSBURGH.COM

Owner Project Manager

Compass Project Management, Inc.
Owners' Project Manager
One Edgewater Drive, Suite 204
Norwood, MA 02062

Consultants

Nitsch Engineering, Inc.
Land Survey/ Traffic/ Civil Engineers
2 Center Plaza
Boston, MA 02108

Stimson Studio
Landscape Architect
288 Norfolk Street
Cambridge, MA 02139

Engineers Design Group Inc
Structural Engineer
350 Main Street
Malden, MA 02148

Stefura Associates, Inc.
FF&E and Casework
77 North Washington Street
Boston, MA 02114

Crabtree McGrath Associates, Inc.
FF&E and Casework
161 West Main Street
Georgetown, MA 01833

Vanderweil Engineers, LLP
Mechanical Electrical Technology Plumbing & Fire Protection Engineers
274 Summer Street
Boston, MA 02210

Fuss and O'Neill, Inc.
Hazardous Materials
108 Myrtle Street, Suite 502
Quincy, MA 02171

AM Fogarty
Cost Estimators
175 Derby St, Ste 5
Hingham, Massachusetts 02043

No.	Date	Note
1	08/06/2021	Resubmittal

REVISIONS

No.	Date	Note

ISSUE

Stamp

For Permitting Only

Key Plan

Sheet Title

Segment A

Roadway Layout and Materials Plan

Drawn By: NJB	Project ID: 1914.00
Reviewed By: BMV/JEG	Scale: 1" = 20'
Issue Date: 06.14.2021	Plot Date: 06.11.2021

Sheet No.

C4.1

Nitsch Project #13602



90 Concord Street, Ashland, MA

FLANSBURGH

77 NORTH WASHINGTON STREET
BOSTON, MA 02114-1910

FLANSBURGH.COM

Owner Project Manager

Compass Project Management, Inc.
Owners' Project Manager
One Edgewater Drive, Suite 204
Norwood, MA 02062

Consultants

Nitsch Engineering, Inc.
Land Survey/ Traffic/ Civil Engineers
2 Center Plaza
Boston, MA 02108

Stimson Studio
Landscape Architect
288 Norfolk Street
Cambridge, MA 02139

Engineers Design Group Inc
Structural Engineer
350 Main Street
Malden, MA 02148

Stefura Associates, Inc.
FF&E and Casework
77 North Washington Street
Boston, MA 02114

Crabtree McGrath Associates, Inc.
FF&E and Casework
161 West Main Street
Georgetown, MA 01833

Vanderweil Engineers, LLP
Mechanical Electrical Technology
Plumbing & Fire Protection Engineers
274 Summer Street
Boston, MA 02210

Fuss and O'Neill, Inc.
Hazardous Materials
108 Myrtle Street, Suite 502
Quincy, MA 02171

AM Fogarty
Cost Estimators
175 Derby St, Ste 5
Hingham, Massachusetts 02043

No.	Date	Note
1	08/06/2021	Resubmittal

REVISIONS

No.	Date	Note

ISSUE

Stamp

For Permitting Only

Key Plan

NORTH

MATCH LINE - SHEET C4.2
MATCH LINE - SHEET C4.3

Sheet Title

Segment A
Roadway Layout and Materials Plan

Drawn By	Project ID 1914.00
Reviewed By NJB	Scale
Issue Date 08/06/2021	Plot Date 08/6/2021

Sheet No.

C4.2

Nitsch Project #1900

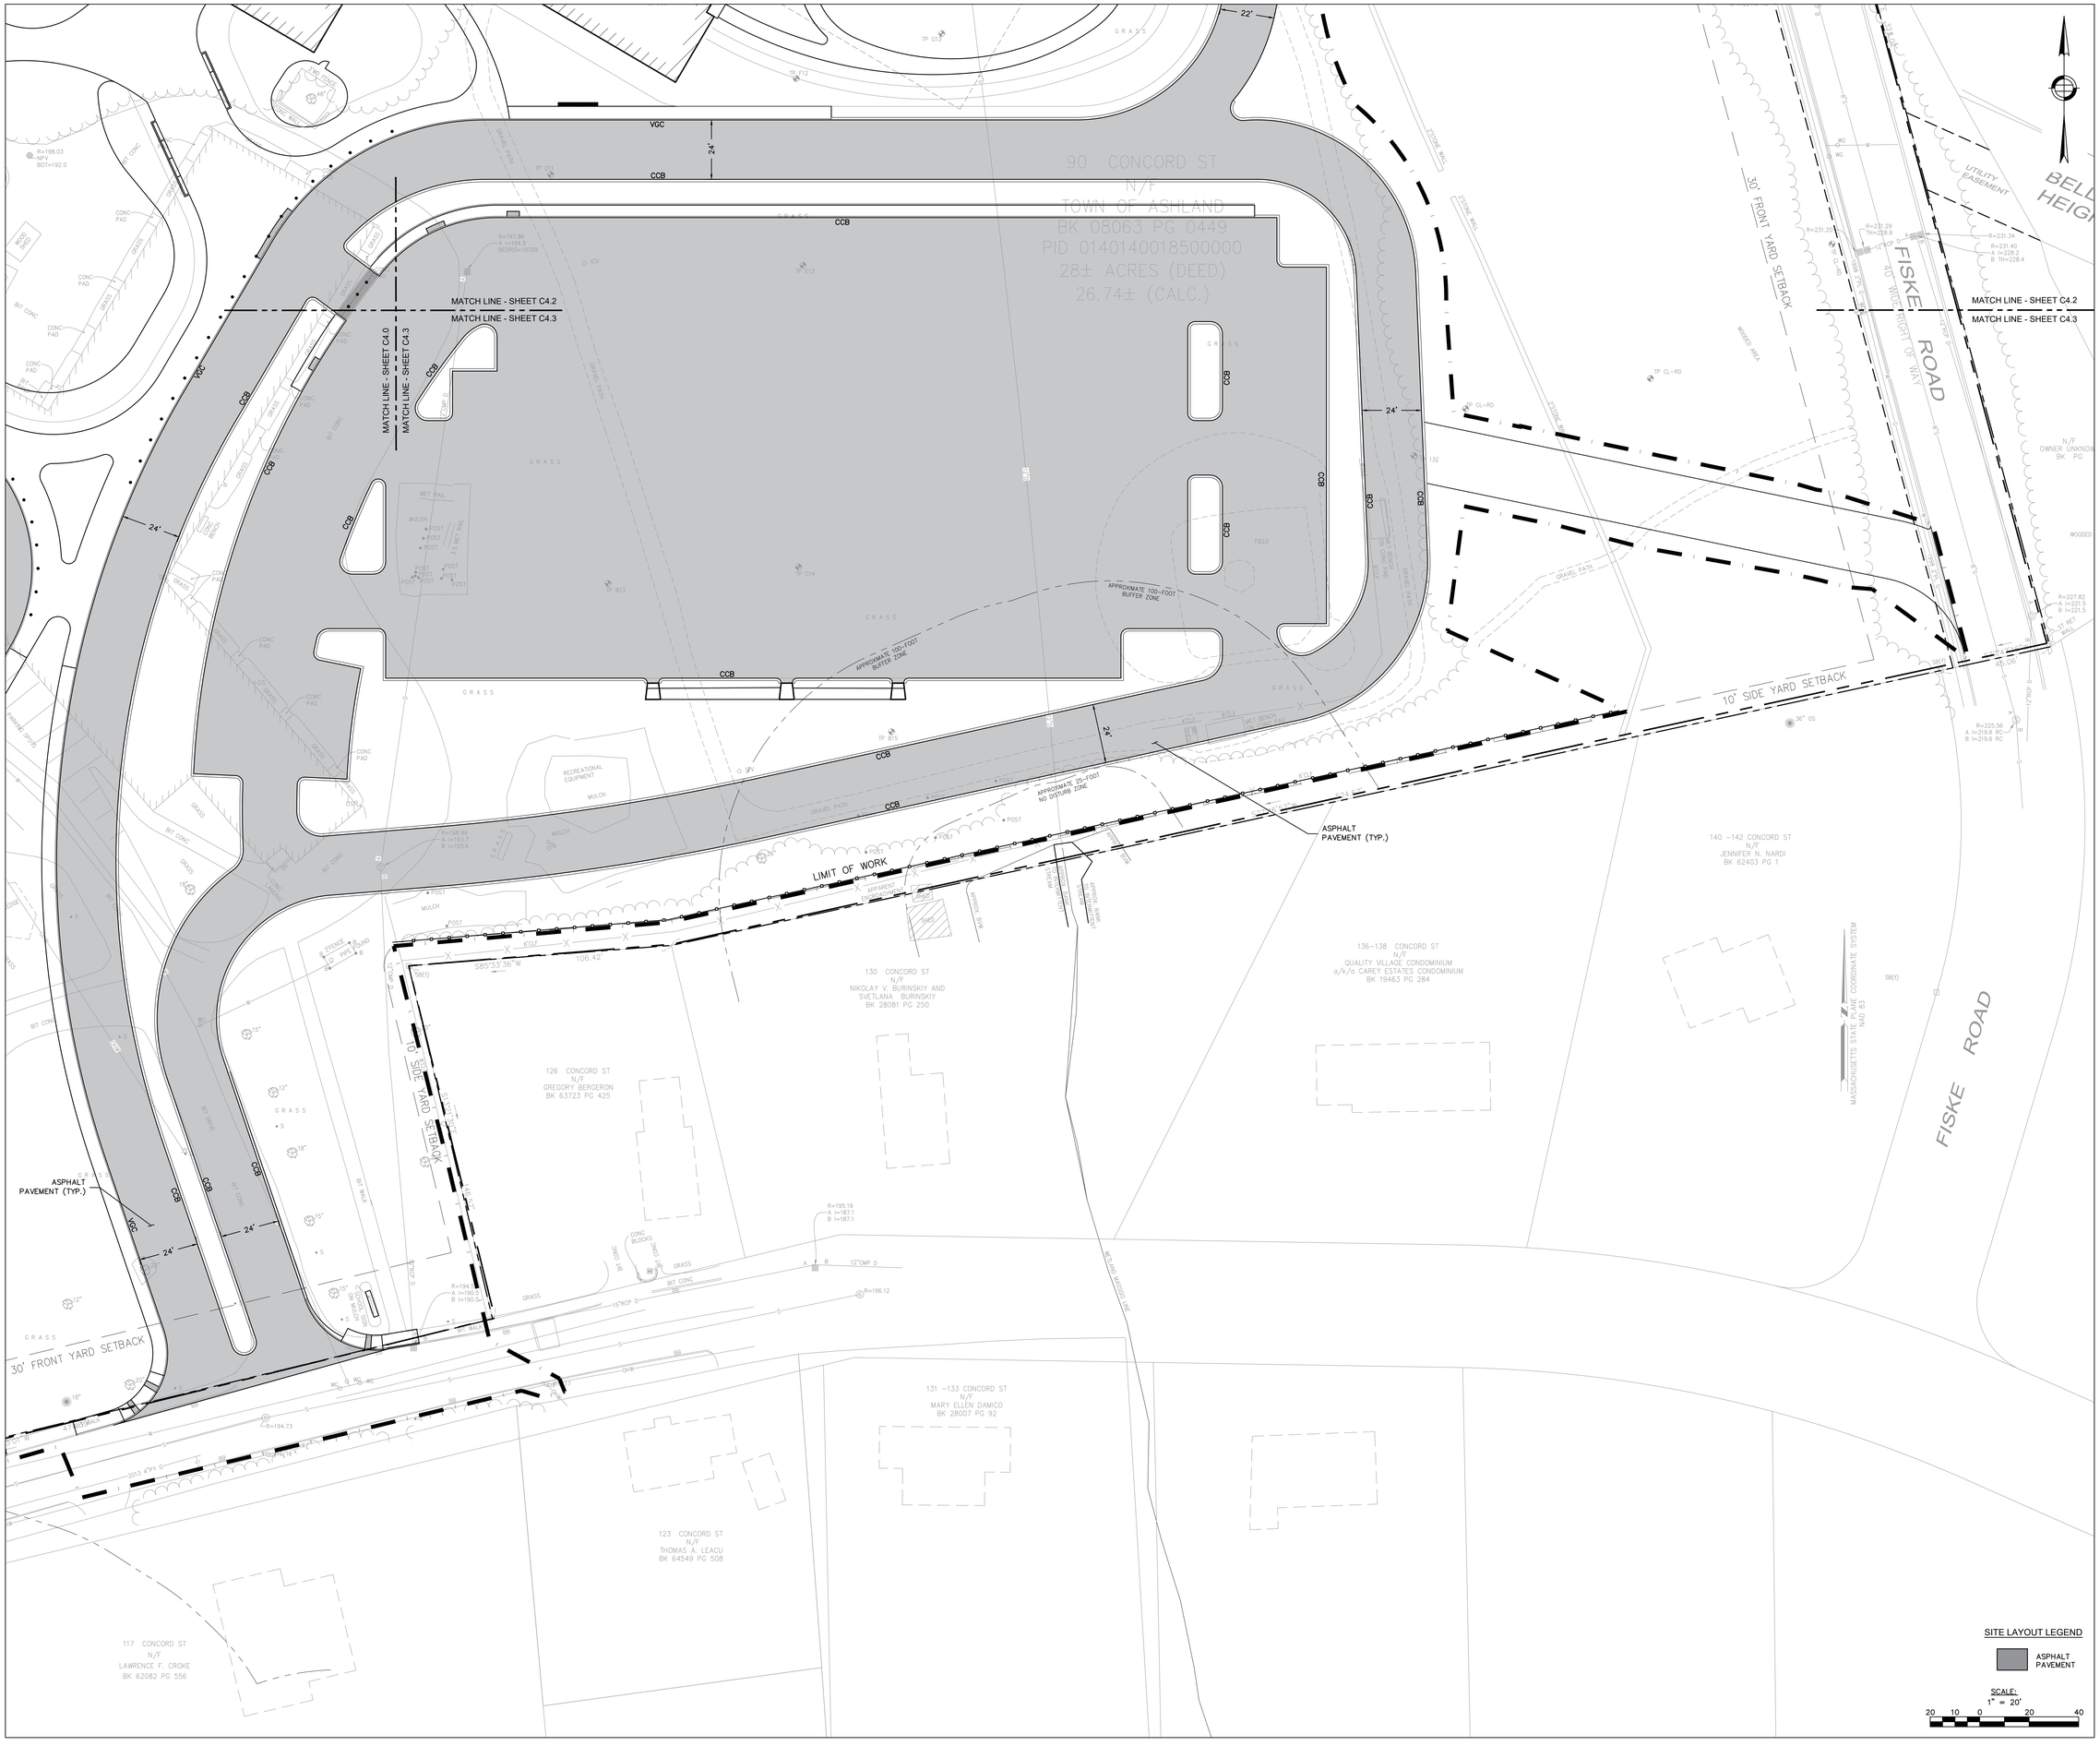

ASHLAND, MASSACHUSETTS Incorporated 1846

90 Concord Street, Ashland, MA

FLANSBURGH

77 NORTH WASHINGTON STREET
BOSTON, MA 02114-1910

FLANSBURGH.COM

Owner Project Manager

Compass Project Management, Inc.
Owners' Project Manager
One Edgewater Drive, Suite 204
Norwood, MA 02062

Consultants

Nitsch Engineering, Inc.
Land Survey/ Traffic/ Civil Engineers
2 Center Plaza
Boston, MA 02108

Stimson Studio
Landscape Architect
288 Norfolk Street
Cambridge, MA 02139

Engineers Design Group Inc
Structural Engineer
350 Main Street
Malden, MA 02148

Stefura Associates, Inc.
FF&E and Casework
77 North Washington Street
Boston, MA 02114

Crabtree McGrath Associates, Inc.
FF&E and Casework
161 West Main Street
Georgetown, MA 01833

Vanderweil Engineers, LLP
Mechanical Electrical Technology
Plumbing & Fire Protection Engineers
274 Summer Street
Boston, MA 02210

Fuss and O'Neill, Inc.
Hazardous Materials
108 Myrtle Street, Suite 502
Quincy, MA 02171

AM Fogarty
Cost Estimators
175 Derby St, Ste 5
Hingham, Massachusetts 02043

No.	Date	Note
1	08/06/2021	Resubmittal

REVISIONS

No.	Date	Note

ISSUE

Stamp

For Permitting Only

Key Plan

NORTH

Sheet Title

Segment A

Roadway Layout and Materials Plan

Drawn By: NJB	Project ID: 1914.00
Reviewed By: BMV/JEG	Scale: 1" = 20'
Issue Date: 06.14.2021	Plot Date: 06.11.2021

Sheet No.

C4.3

Nitsch Project #1900



ASHLAND, MASSACHUSETTS Incorporated 1846

90 Concord Street, Ashland, MA

FLANSBURGH

77 NORTH WASHINGTON STREET
BOSTON, MA 02114-1910

FLANSBURGH.COM

Owner Project Manager

Compass Project Management, Inc.
Owners' Project Manager
One Edgewater Drive, Suite 204
Norwood, MA 02062

Consultants

Nitsch Engineering, Inc.
Land Survey/ Traffic/ Civil Engineers
2 Center Plaza
Boston, MA 02108

Stimson Studio
Landscape Architect
288 Norfolk Street
Cambridge, MA 02139

Engineers Design Group Inc
Structural Engineer
350 Main Street
Malden, MA 02148

Stefura Associates, Inc.
FF&E and Casework
77 North Washington Street
Boston, MA 02114

Crabtree McGrath Associates, Inc.
FF&E and Casework
161 West Main Street
Georgetown, MA 01833

Vanderweil Engineers, LLP
Mechanical Electrical Technology
Plumbing & Fire Protection Engineers
274 Summer Street
Boston, MA 02210

Fuss and O'Neill, Inc.
Hazardous Materials
108 Myrtle Street, Suite 502
Quincy, MA 02171

AM Fogarty
Cost Estimators
175 Derby St, Ste 5
Hingham, Massachusetts 02043

No.	Date	Note
1	08/06/2021	Resubmittal

REVISIONS

No.	Date	Note

ISSUE

Stamp

For Permitting Only

Key Plan

NORTH

Sheet Title

Segment A

Signage and Striping Plan

Drawn By: NJB	Project ID: 1914.00
Reviewed By: BMV/JEG	Scale: 1" = 20'
Issue Date: 06.14.2021	Plot Date: 06.11.2021

Sheet No.

C5.0

Nitsch Project #1914

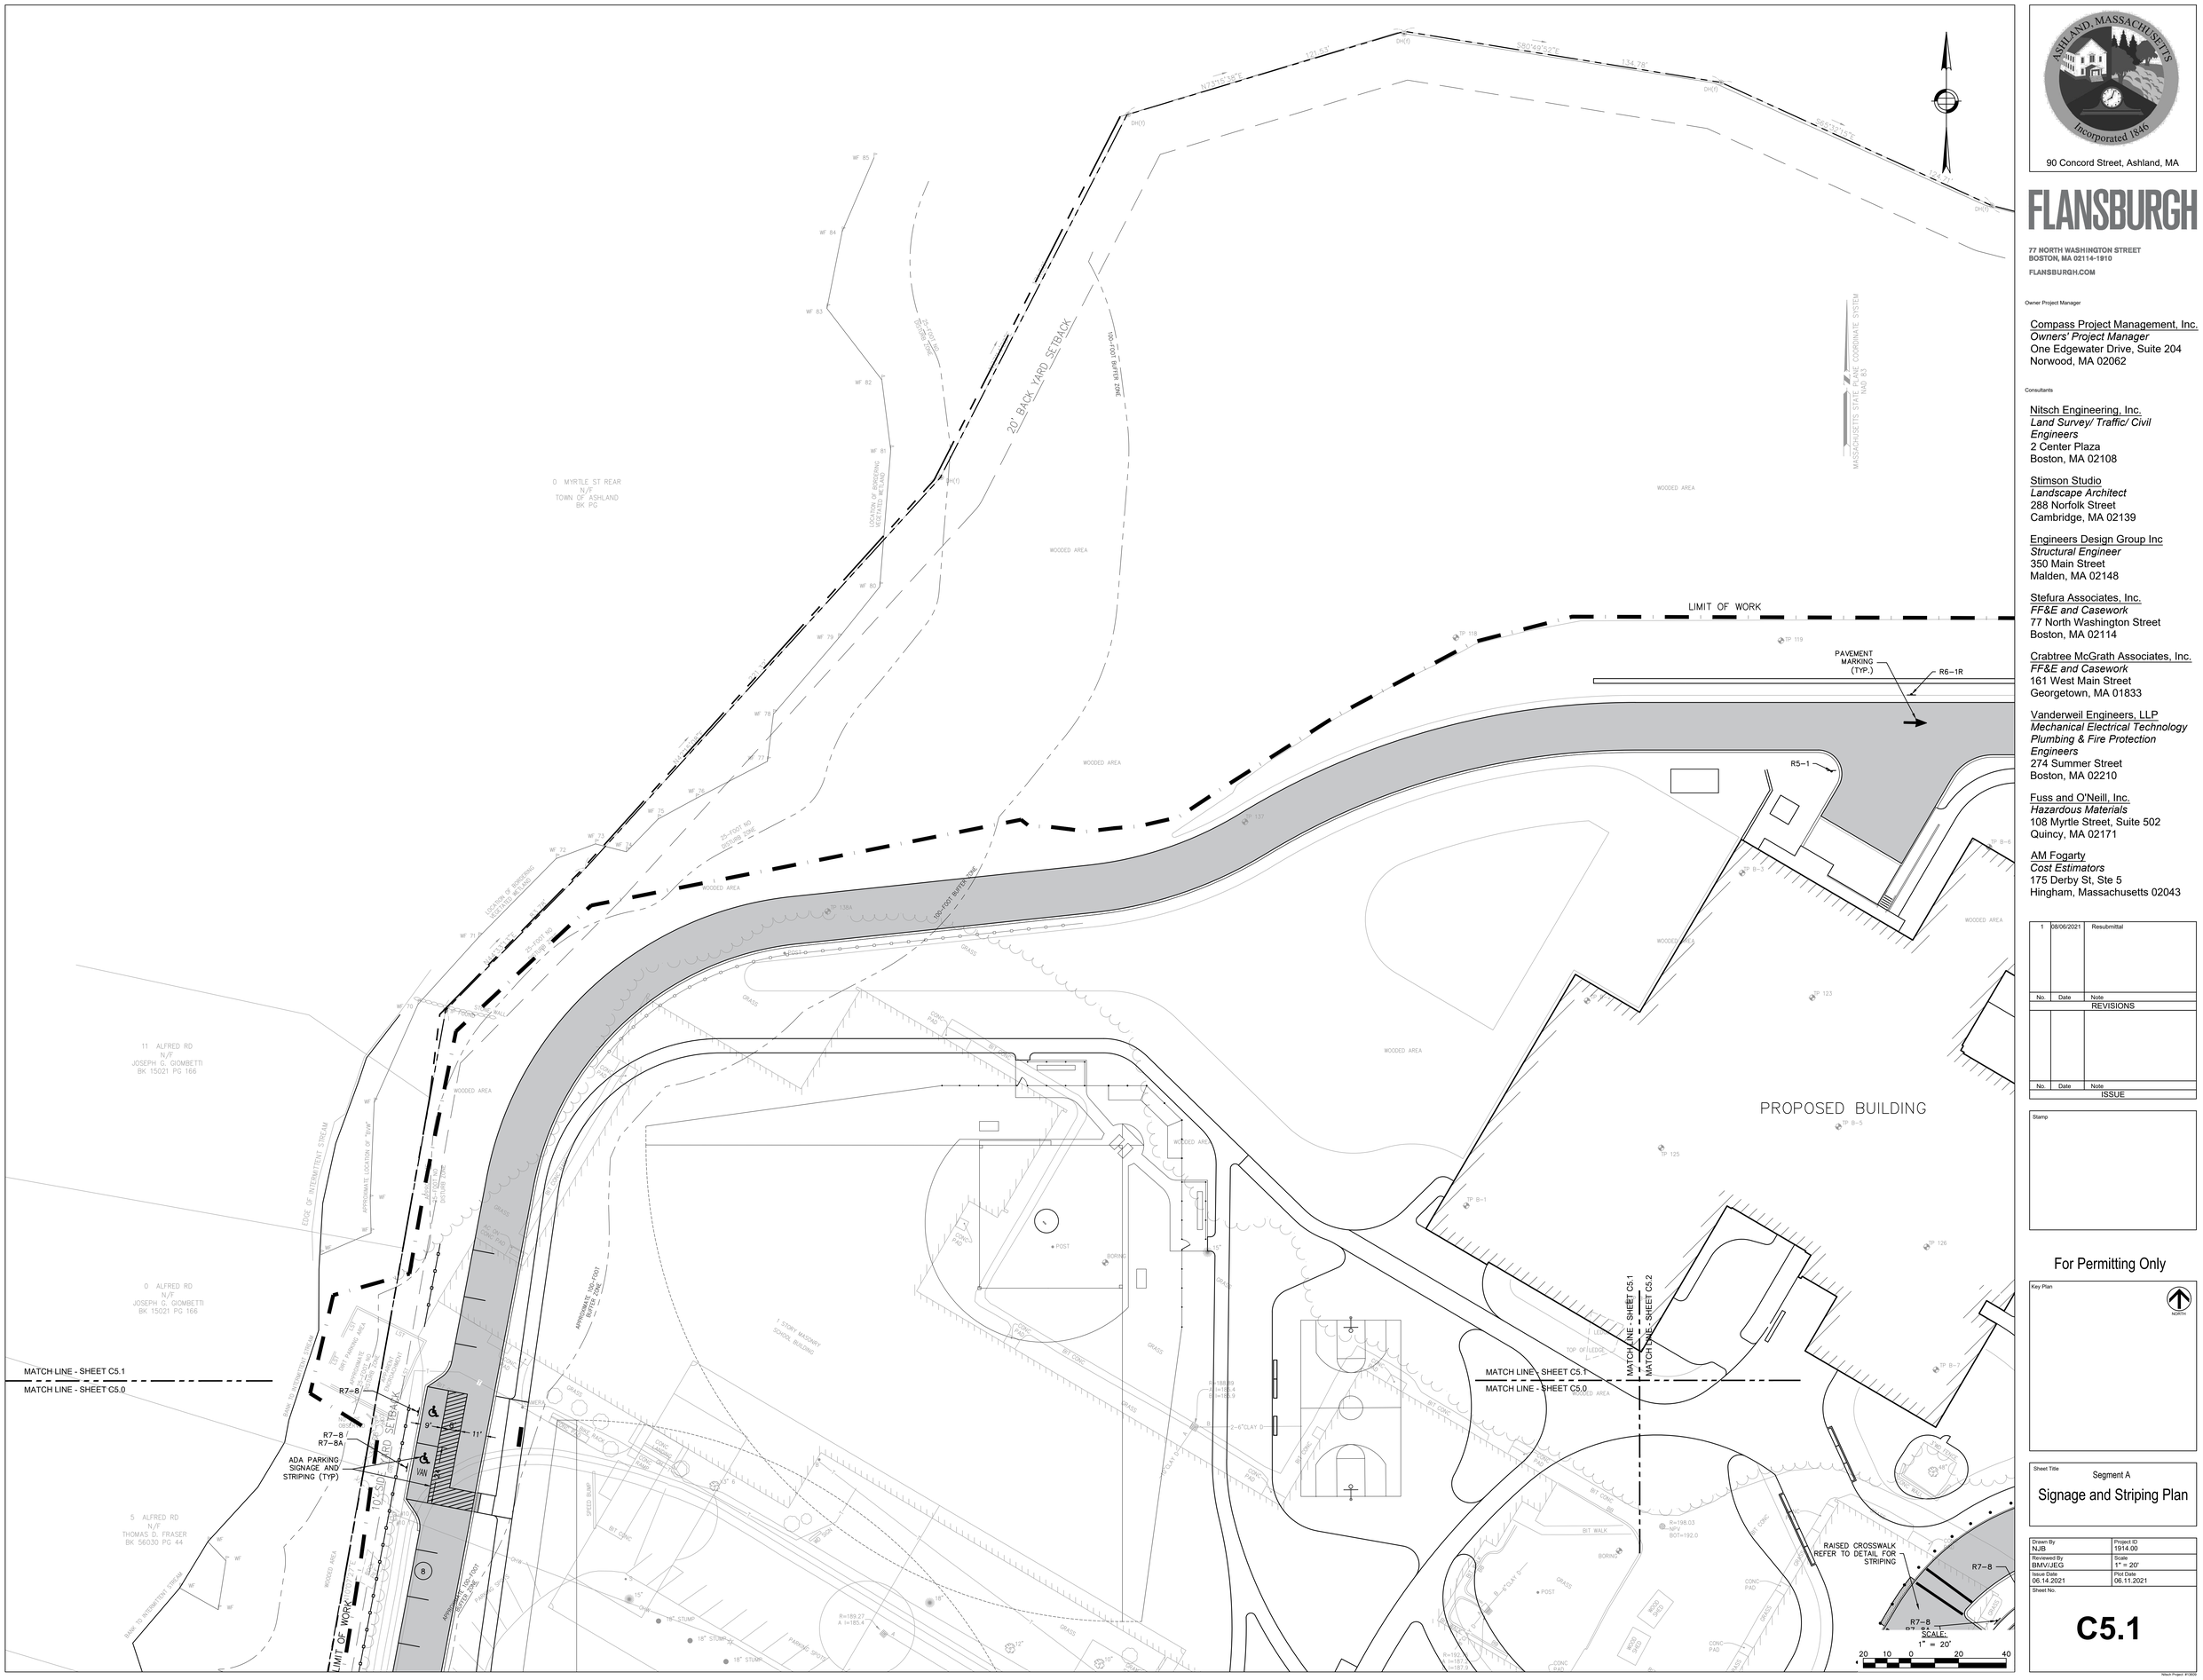

90 Concord Street, Ashland, MA

FLANSBURGH

77 NORTH WASHINGTON STREET
BOSTON, MA 02114-1910

FLANSBURGH.COM

Owner Project Manager

Compass Project Management, Inc.
Owners' Project Manager
One Edgewater Drive, Suite 204
Norwood, MA 02062

Consultants

Nitsch Engineering, Inc.
Land Survey/ Traffic/ Civil Engineers
2 Center Plaza
Boston, MA 02108

Stimson Studio
Landscape Architect
288 Norfolk Street
Cambridge, MA 02139

Engineers Design Group Inc
Structural Engineer
350 Main Street
Malden, MA 02148

Stefura Associates, Inc.
FF&E and Casework
77 North Washington Street
Boston, MA 02114

Crabtree McGrath Associates, Inc.
FF&E and Casework
161 West Main Street
Georgetown, MA 01833

Vanderweil Engineers, LLP
Mechanical Electrical Technology Plumbing & Fire Protection Engineers
274 Summer Street
Boston, MA 02210

Fuss and O'Neill, Inc.
Hazardous Materials
108 Myrtle Street, Suite 502
Quincy, MA 02171

AM Fogarty
Cost Estimators
175 Derby St, Ste 5
Hingham, Massachusetts 02043

No.	Date	Note
1	08/06/2021	Resubmittal

REVISIONS

No.	Date	Note

ISSUE

Stamp

For Permitting Only

Key Plan

NORTH

Sheet Title

Segment A

Signage and Striping Plan

Drawn By: NJB	Project ID: 1914.00
Reviewed By: BMV/JEG	Scale: 1" = 20'
Issue Date: 06.14.2021	Plot Date: 06.11.2021

Sheet No.

C5.1

Nitsch Project #13800

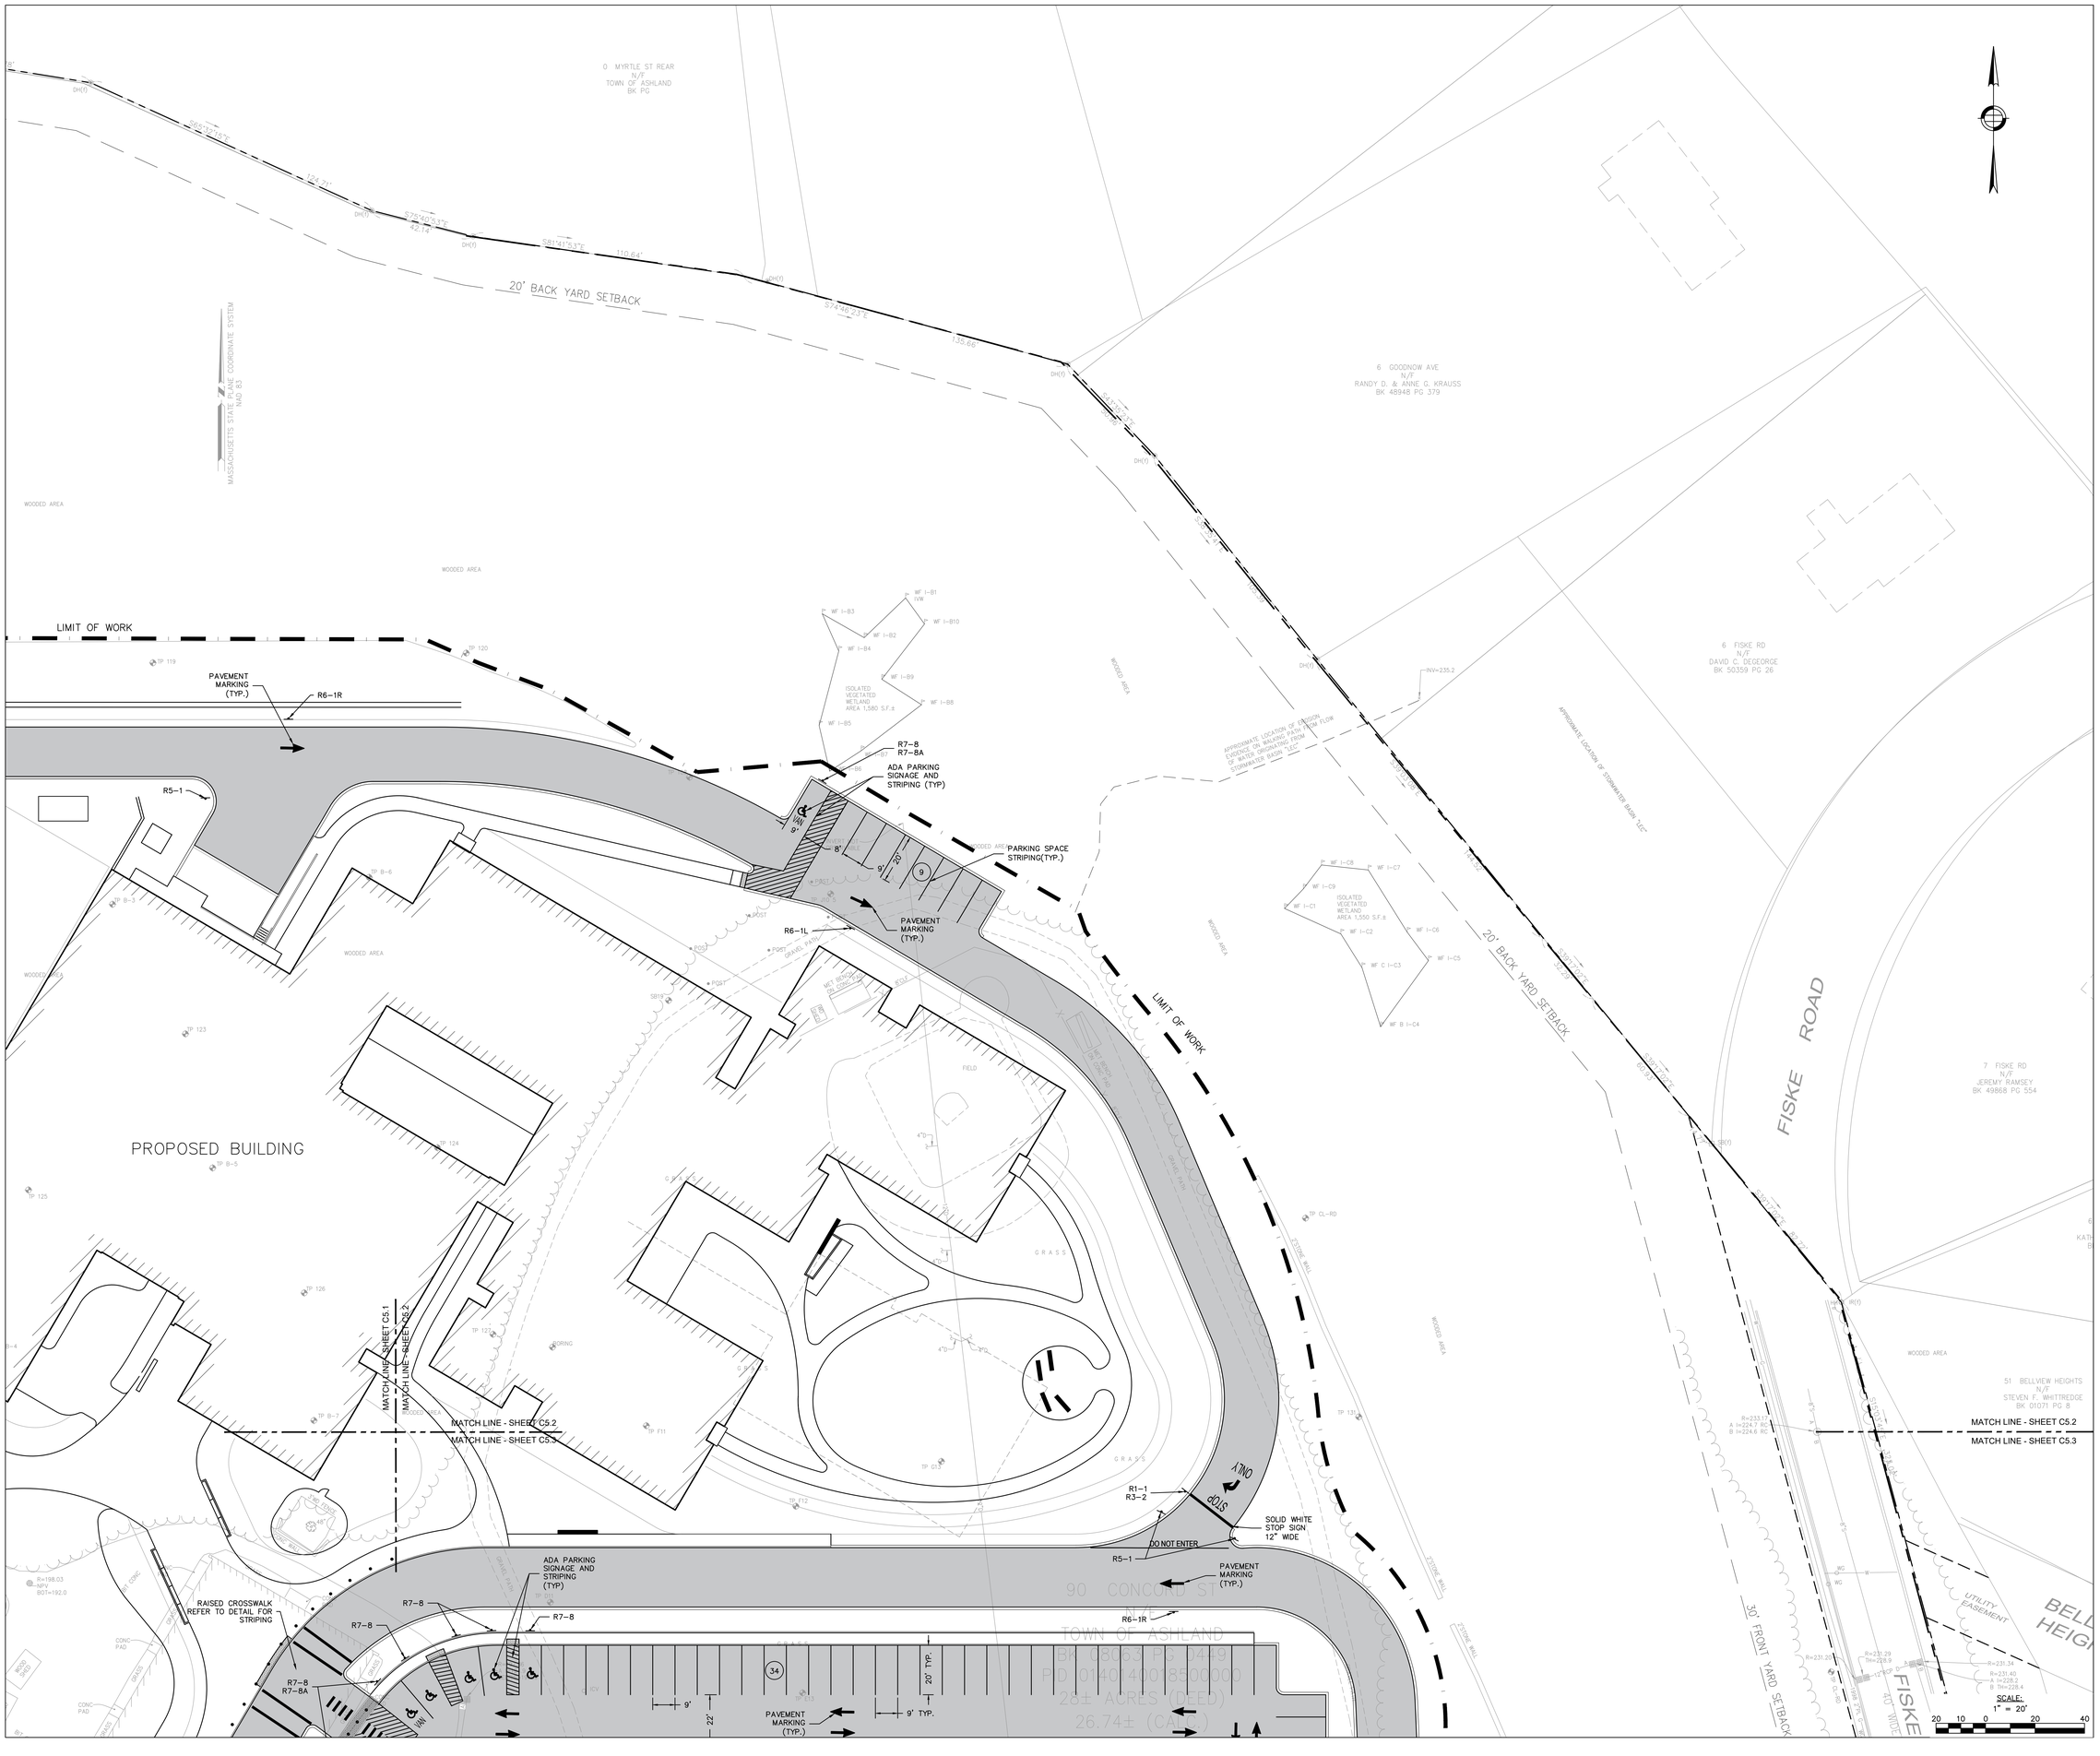

90 Concord Street, Ashland, MA

FLANSBURGH

77 NORTH WASHINGTON STREET
BOSTON, MA 02114-1910
FLANSBURGH.COM

Owner Project Manager

Compass Project Management, Inc.
Owners' Project Manager
One Edgewater Drive, Suite 204
Norwood, MA 02062

Consultants

Nitsch Engineering, Inc.
Land Survey/ Traffic/ Civil Engineers
2 Center Plaza
Boston, MA 02108

Stimson Studio
Landscape Architect
288 Norfolk Street
Cambridge, MA 02139

Engineers Design Group Inc
Structural Engineer
350 Main Street
Malden, MA 02148

Stefura Associates, Inc.
FF&E and Casework
77 North Washington Street
Boston, MA 02114

Crabtree McGrath Associates, Inc.
FF&E and Casework
161 West Main Street
Georgetown, MA 01833

Vanderweil Engineers, LLP
Mechanical Electrical Technology Plumbing & Fire Protection Engineers
274 Summer Street
Boston, MA 02210

Fuss and O'Neill, Inc.
Hazardous Materials
108 Myrtle Street, Suite 502
Quincy, MA 02171

AM Fogarty
Cost Estimators
175 Derby St, Ste 5
Hingham, Massachusetts 02043

No.	Date	Note
1	08/06/2021	Resubmittal

REVISIONS

No.	Date	Note

ISSUE

Stamp

For Permitting Only

Key Plan

NORTH

Sheet Title

Segment A

Signage and Striping Plan

Drawn By NJB	Project ID 1914.00
Reviewed By BMV/JEG	Scale 1" = 20'
Issue Date 06.14.2021	Plot Date 06.11.2021

Sheet No.

C5.2

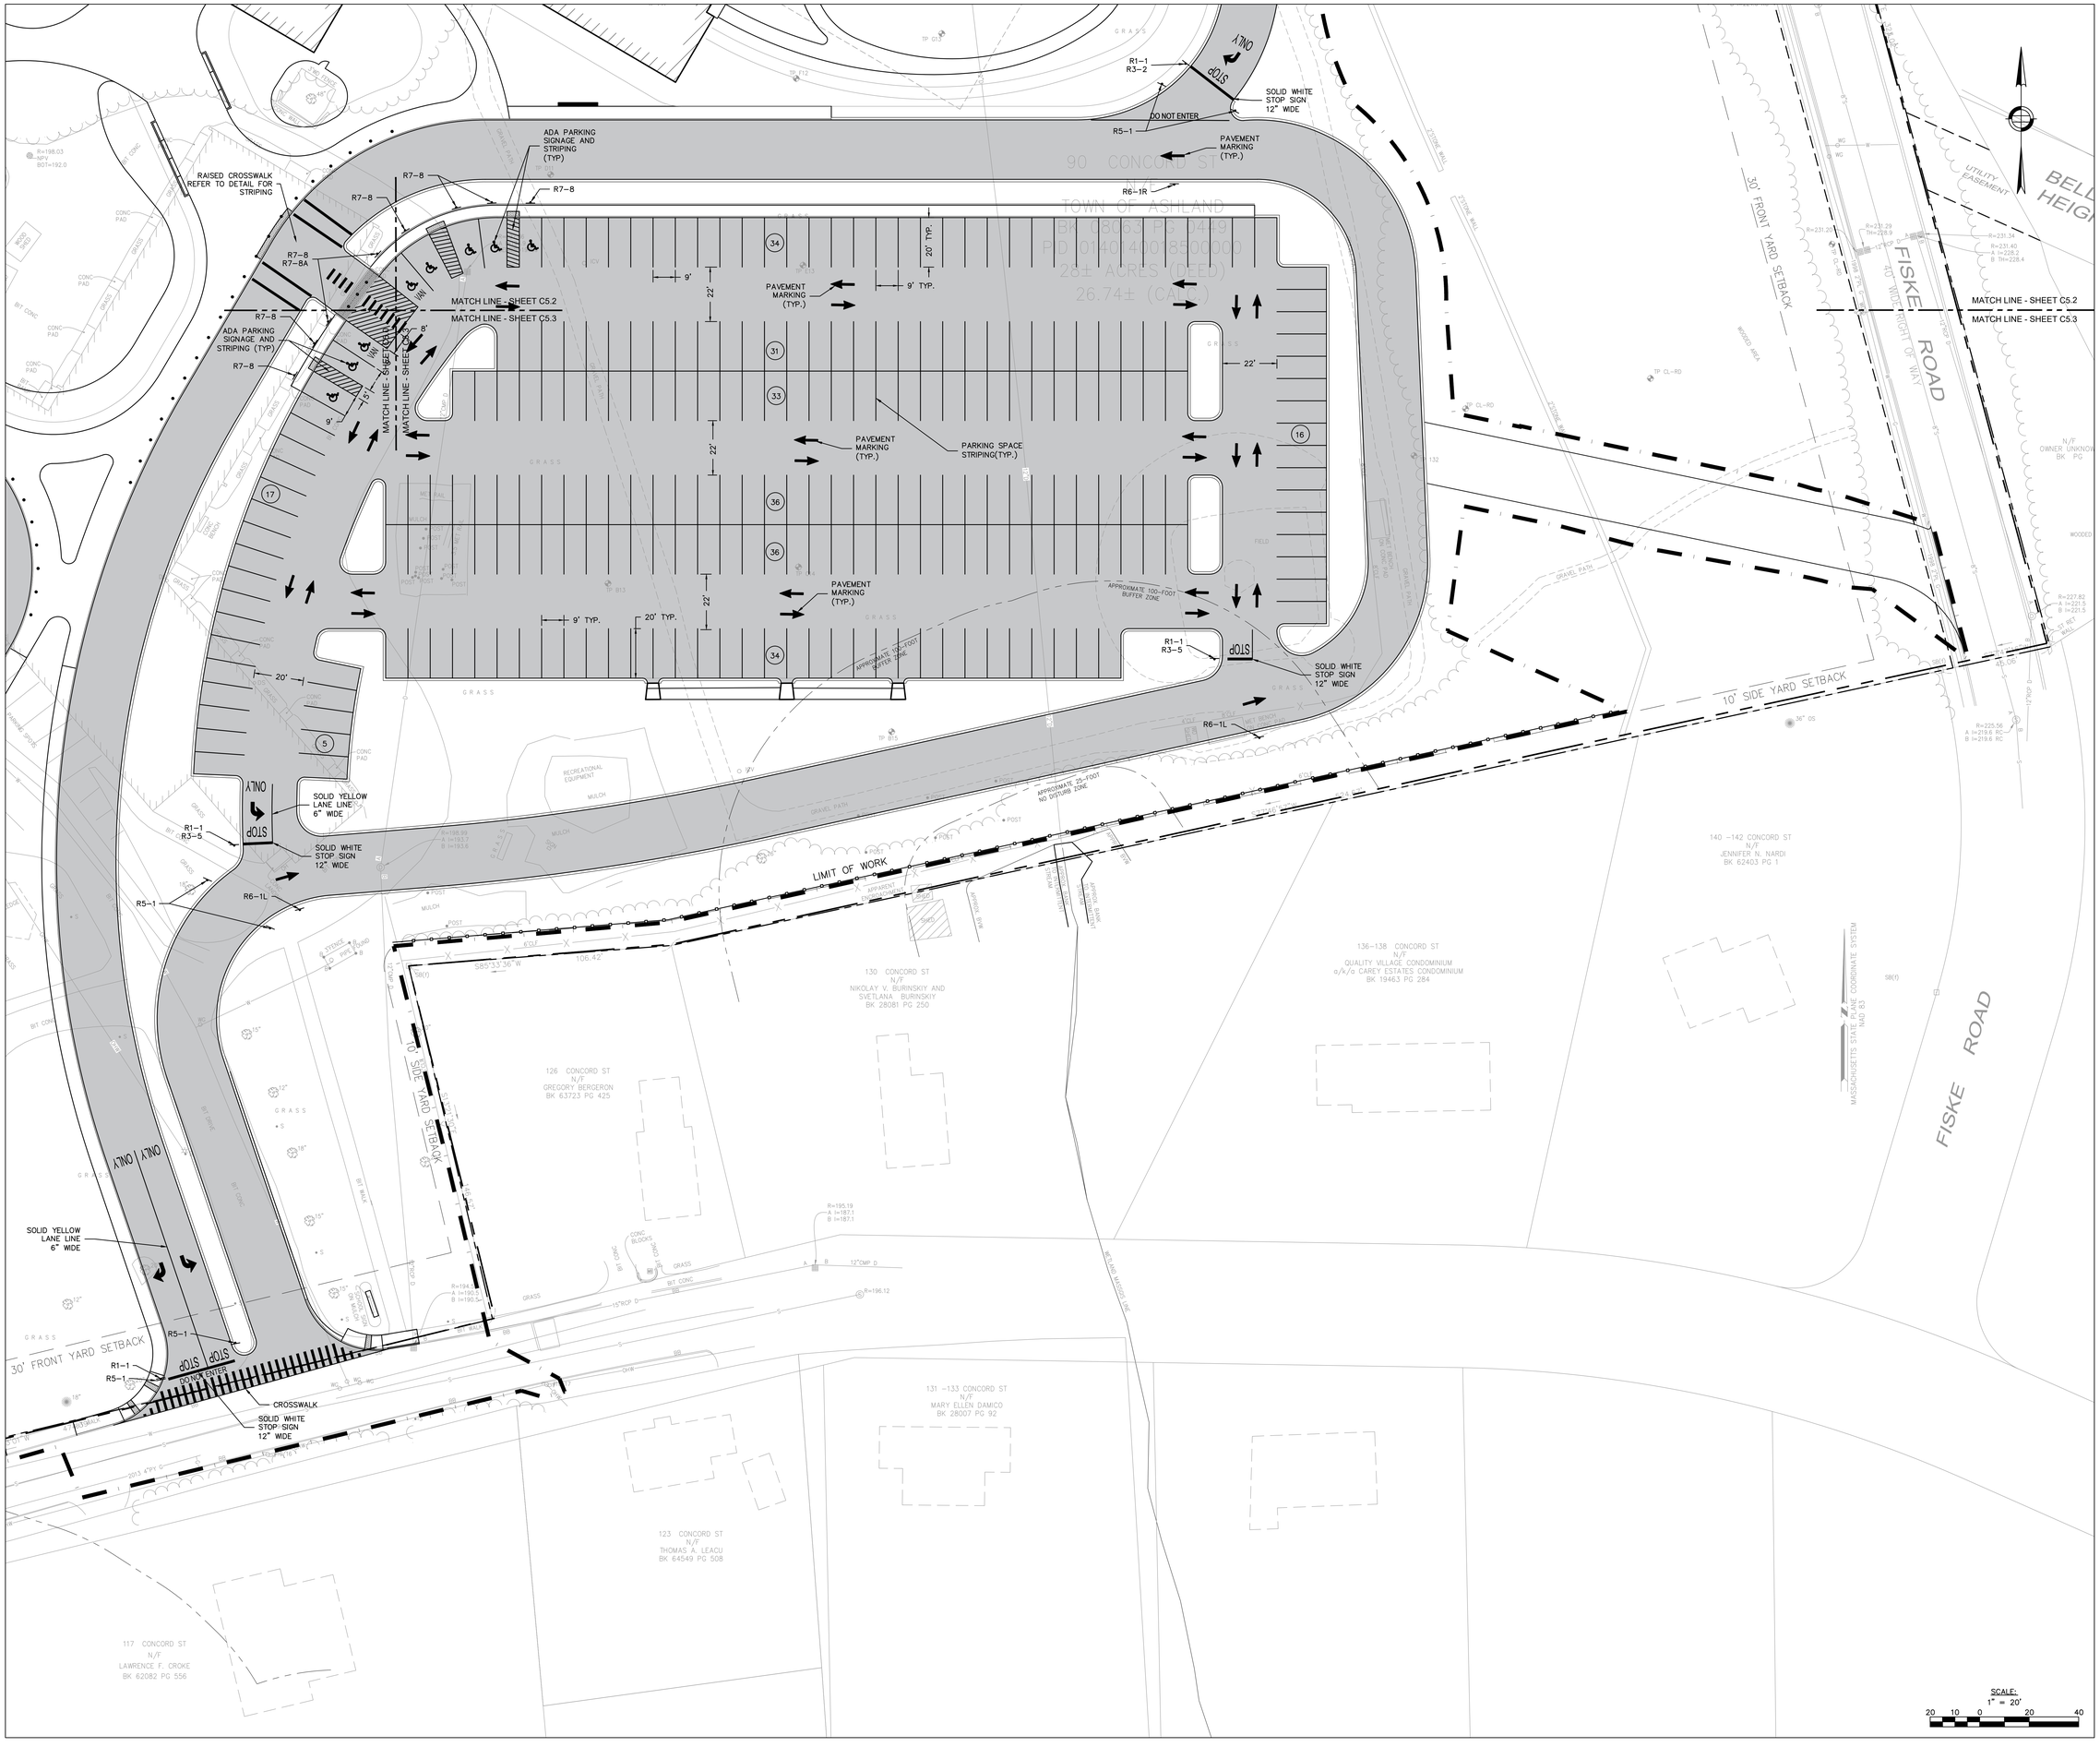

ASHLAND, MASSACHUSETTS Incorporated 1846

90 Concord Street, Ashland, MA

FLANSBURGH

77 NORTH WASHINGTON STREET
BOSTON, MA 02114-1910
FLANSBURGH.COM

Owner Project Manager

Compass Project Management, Inc.
Owners' Project Manager
One Edgewater Drive, Suite 204
Norwood, MA 02062

Consultants

Nitsch Engineering, Inc.
Land Survey/ Traffic/ Civil Engineers
2 Center Plaza
Boston, MA 02108

Stimson Studio
Landscape Architect
288 Norfolk Street
Cambridge, MA 02139

Engineers Design Group Inc
Structural Engineer
350 Main Street
Malden, MA 02148

Stefura Associates, Inc.
FF&E and Casework
77 North Washington Street
Boston, MA 02114

Crabtree McGrath Associates, Inc.
FF&E and Casework
161 West Main Street
Georgetown, MA 01833

Vanderweil Engineers, LLP
Mechanical Electrical Technology
Plumbing & Fire Protection Engineers
274 Summer Street
Boston, MA 02210

Fuss and O'Neill, Inc.
Hazardous Materials
108 Myrtle Street, Suite 502
Quincy, MA 02171

AM Fogarty
Cost Estimators
175 Derby St, Ste 5
Hingham, Massachusetts 02043

No.	Date	Note
1	08/06/2021	Resubmittal

REVISIONS

No.	Date	Note

ISSUE

Stamp

For Permitting Only

Key Plan

NORTH

Sheet Title

Segment A

Signage and Striping Plan

Drawn By: NJB	Project ID: 1914.00
Reviewed By: BMV/JEG	Scale: 1" = 20'
Issue Date: 06.14.2021	Plot Date: 06.11.2021

Sheet No.:

C5.3

Nitsch Project #1900

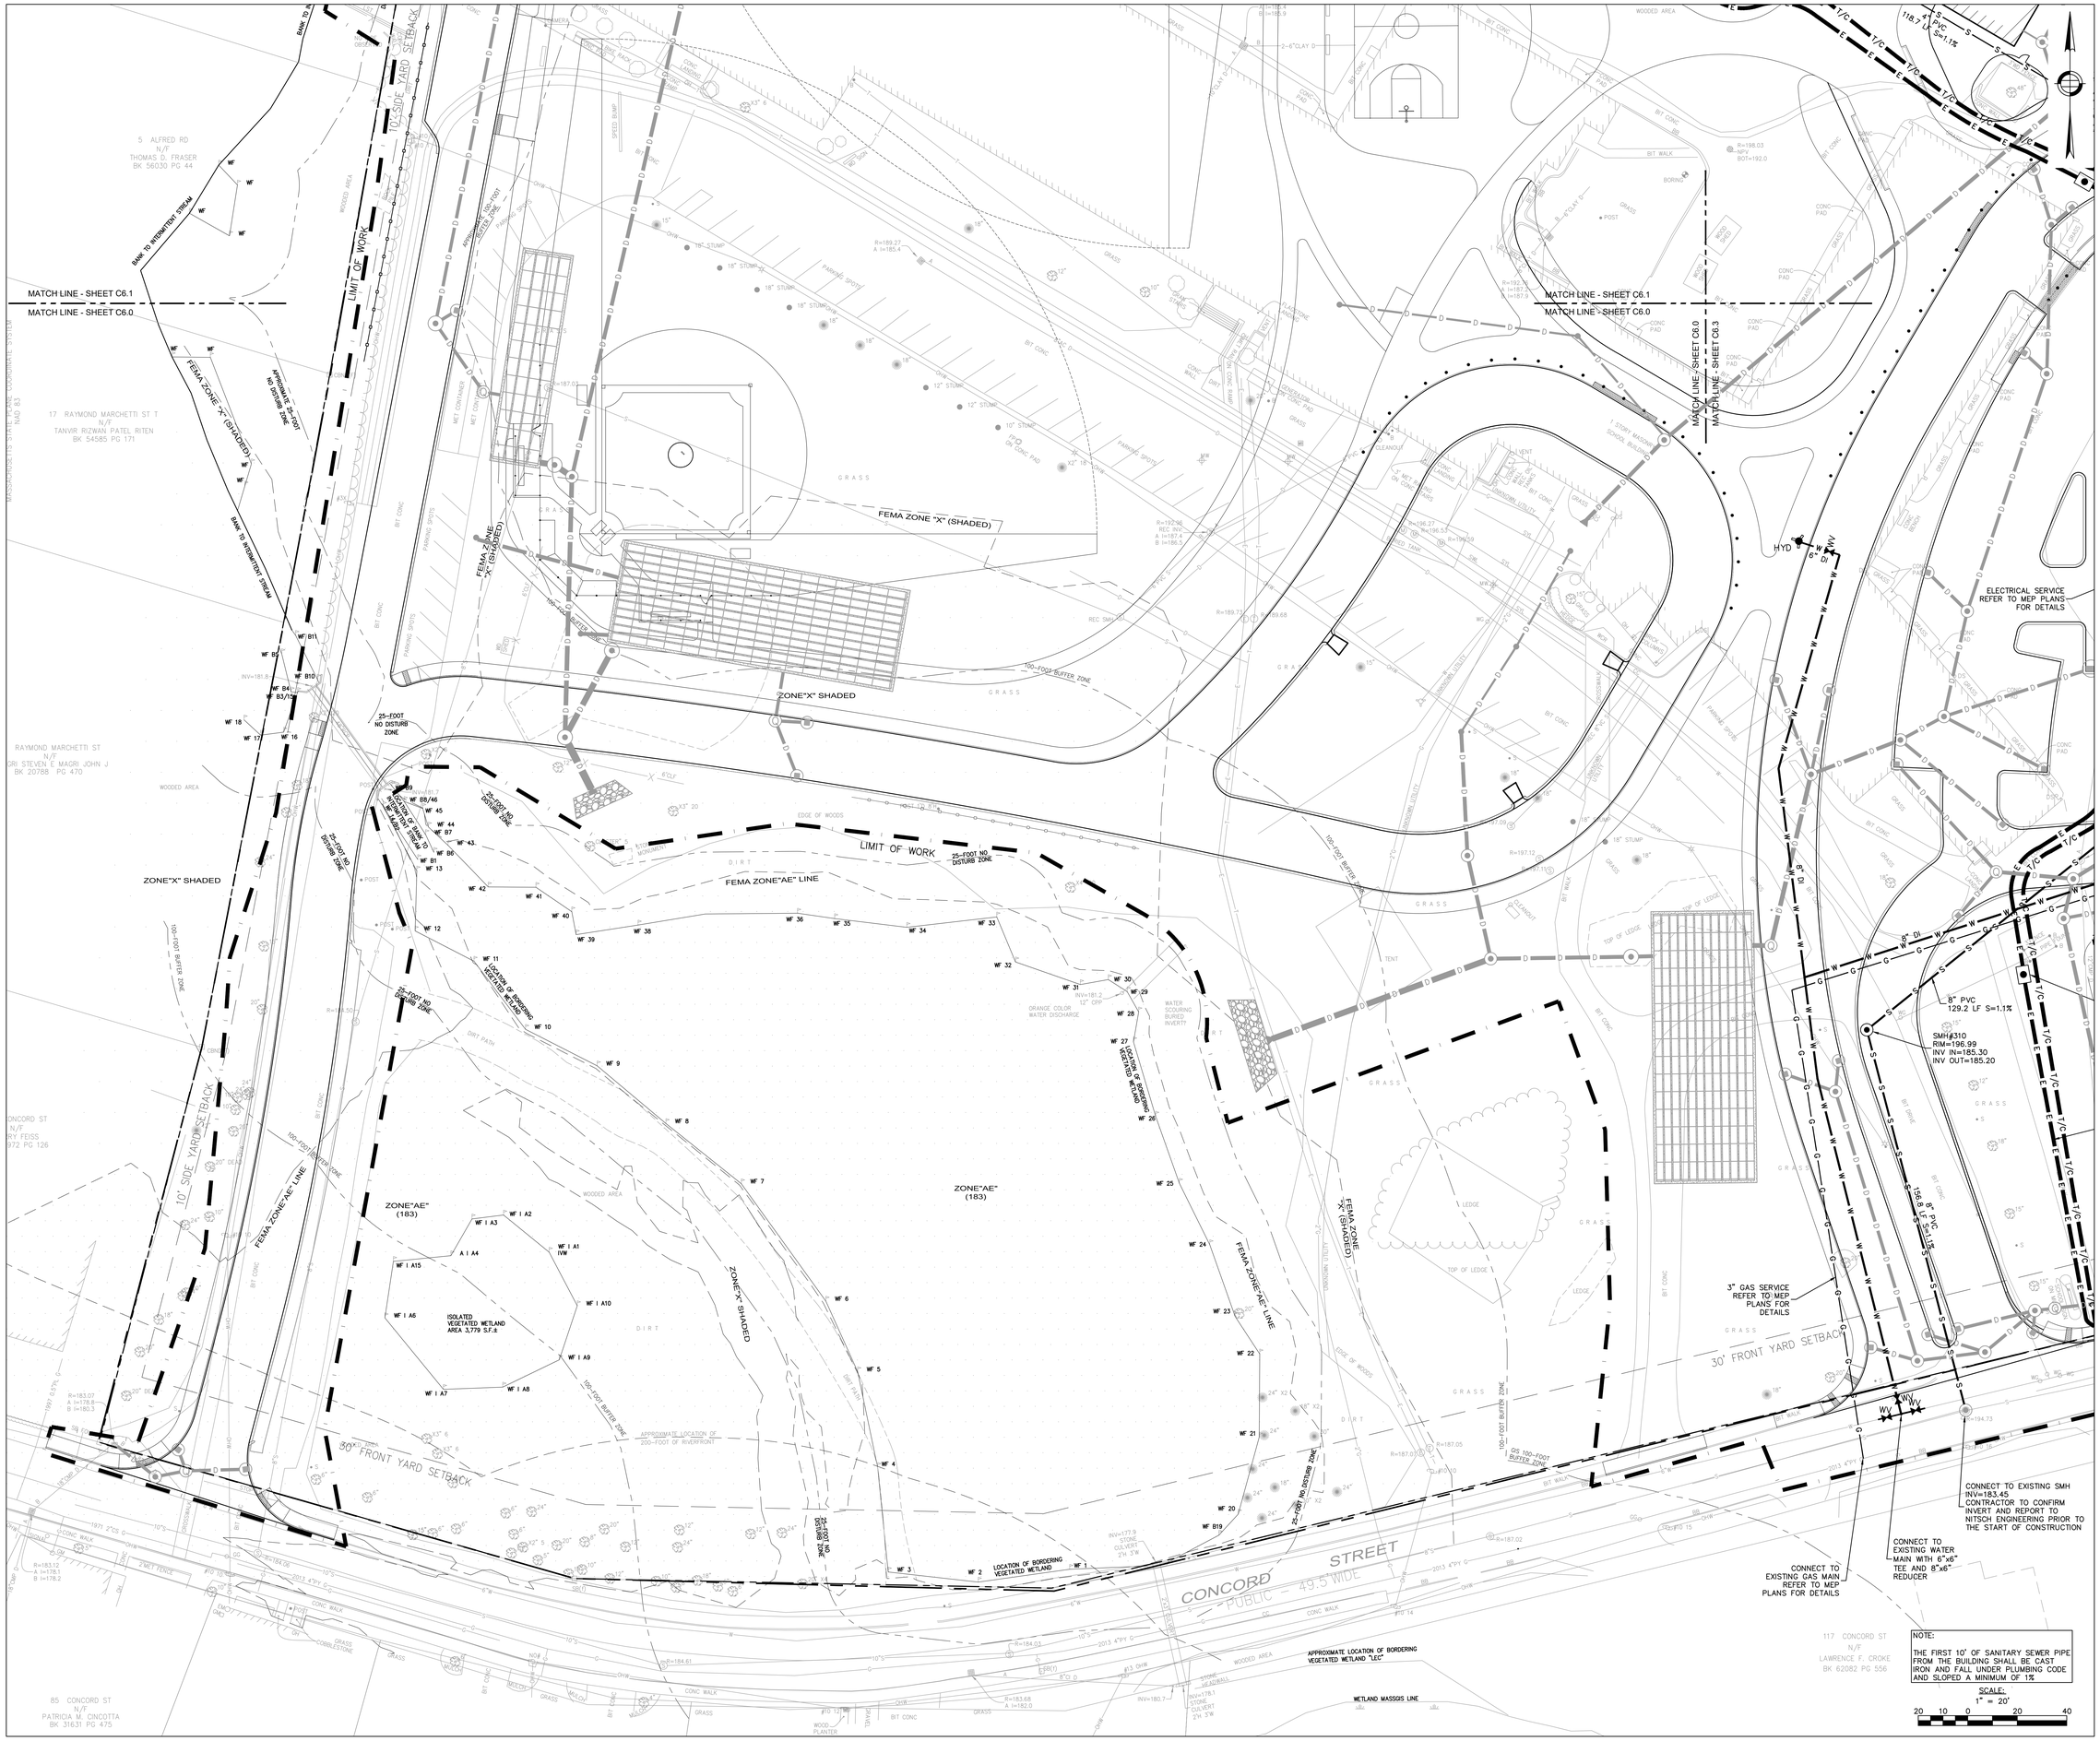

90 Concord Street, Ashland, MA

FLANSBURGH

77 NORTH WASHINGTON STREET
BOSTON, MA 02114-1910

FLANSBURGH.COM

Owner Project Manager

Compass Project Management, Inc.
Owners' Project Manager
One Edgewater Drive, Suite 204
Norwood, MA 02062

Consultants

Nitsch Engineering, Inc.
Land Survey/ Traffic/ Civil Engineers
2 Center Plaza
Boston, MA 02108

Stimson Studio
Landscape Architect
288 Norfolk Street
Cambridge, MA 02139

Engineers Design Group Inc
Structural Engineer
350 Main Street
Malden, MA 02148

Stefura Associates, Inc.
FF&E and Casework
77 North Washington Street
Boston, MA 02114

Crabtree McGrath Associates, Inc.
FF&E and Casework
161 West Main Street
Georgetown, MA 01833

Vanderweil Engineers, LLP
Mechanical Electrical Technology Plumbing & Fire Protection Engineers
274 Summer Street
Boston, MA 02210

Fuss and O'Neill, Inc.
Hazardous Materials
108 Myrtle Street, Suite 502
Quincy, MA 02171

AM Fogarty
Cost Estimators
175 Derby St, Ste 5
Hingham, Massachusetts 02043

No.	Date	Note
1	08/06/2021	Resubmittal
		REVISIONS
No.	Date	Note
		ISSUE

Stamp

For Permitting Only

Key Plan

Sheet Title

Segment A

Site Utility Plan

Drawn By: NJB	Project ID: 1914.00
Reviewed By: BMV/JEG	Scale: 1" = 20'
Issue Date: 06.14.2021	Plot Date: 06.11.2021

Sheet No.

C6.0

Nitsch Project #14002



NOTE:

THE FIRST 10' OF SANITARY SEWER PIPE FROM THE BUILDING SHALL BE CAST IRON AND FALL UNDER PLUMBING CODE AND SLOPED A MINIMUM OF 1%

ASHLAND, MASSACHUSETTS Incorporated 1846

90 Concord Street, Ashland, MA

FLANSBURGH

77 NORTH WASHINGTON STREET
BOSTON, MA 02114-1910

FLANSBURGH.COM

Owner Project Manager

Compass Project Management, Inc.
Owners' Project Manager
One Edgewater Drive, Suite 204
Norwood, MA 02062

Consultants

Nitsch Engineering, Inc.
Land Survey/ Traffic/ Civil Engineers
2 Center Plaza
Boston, MA 02108

Stimson Studio
Landscape Architect
288 Norfolk Street
Cambridge, MA 02139

Engineers Design Group Inc
Structural Engineer
350 Main Street
Malden, MA 02148

Stefura Associates, Inc.
FF&E and Casework
77 North Washington Street
Boston, MA 02114

Crabtree McGrath Associates, Inc.
FF&E and Casework
161 West Main Street
Georgetown, MA 01833

Vanderweil Engineers, LLP
Mechanical Electrical Technology Plumbing & Fire Protection Engineers
274 Summer Street
Boston, MA 02210

Fuss and O'Neill, Inc.
Hazardous Materials
108 Myrtle Street, Suite 502
Quincy, MA 02171

AM Fogarty
Cost Estimators
175 Derby St, Ste 5
Hingham, Massachusetts 02043

No.	Date	Note
1	08/06/2021	Resubmittal
		REVISIONS
No.	Date	Note
		ISSUE

Stamp

For Permitting Only

Key Plan

Sheet Title

Segment A

Site Utility Plan

Drawn By: NJB	Project ID: 1914.00
Reviewed By: BMV/JEG	Scale: 1" = 20'
Issue Date: 06.14.2021	Plot Date: 06.11.2021

Sheet No.

C6.1

Nitsch Project #19002

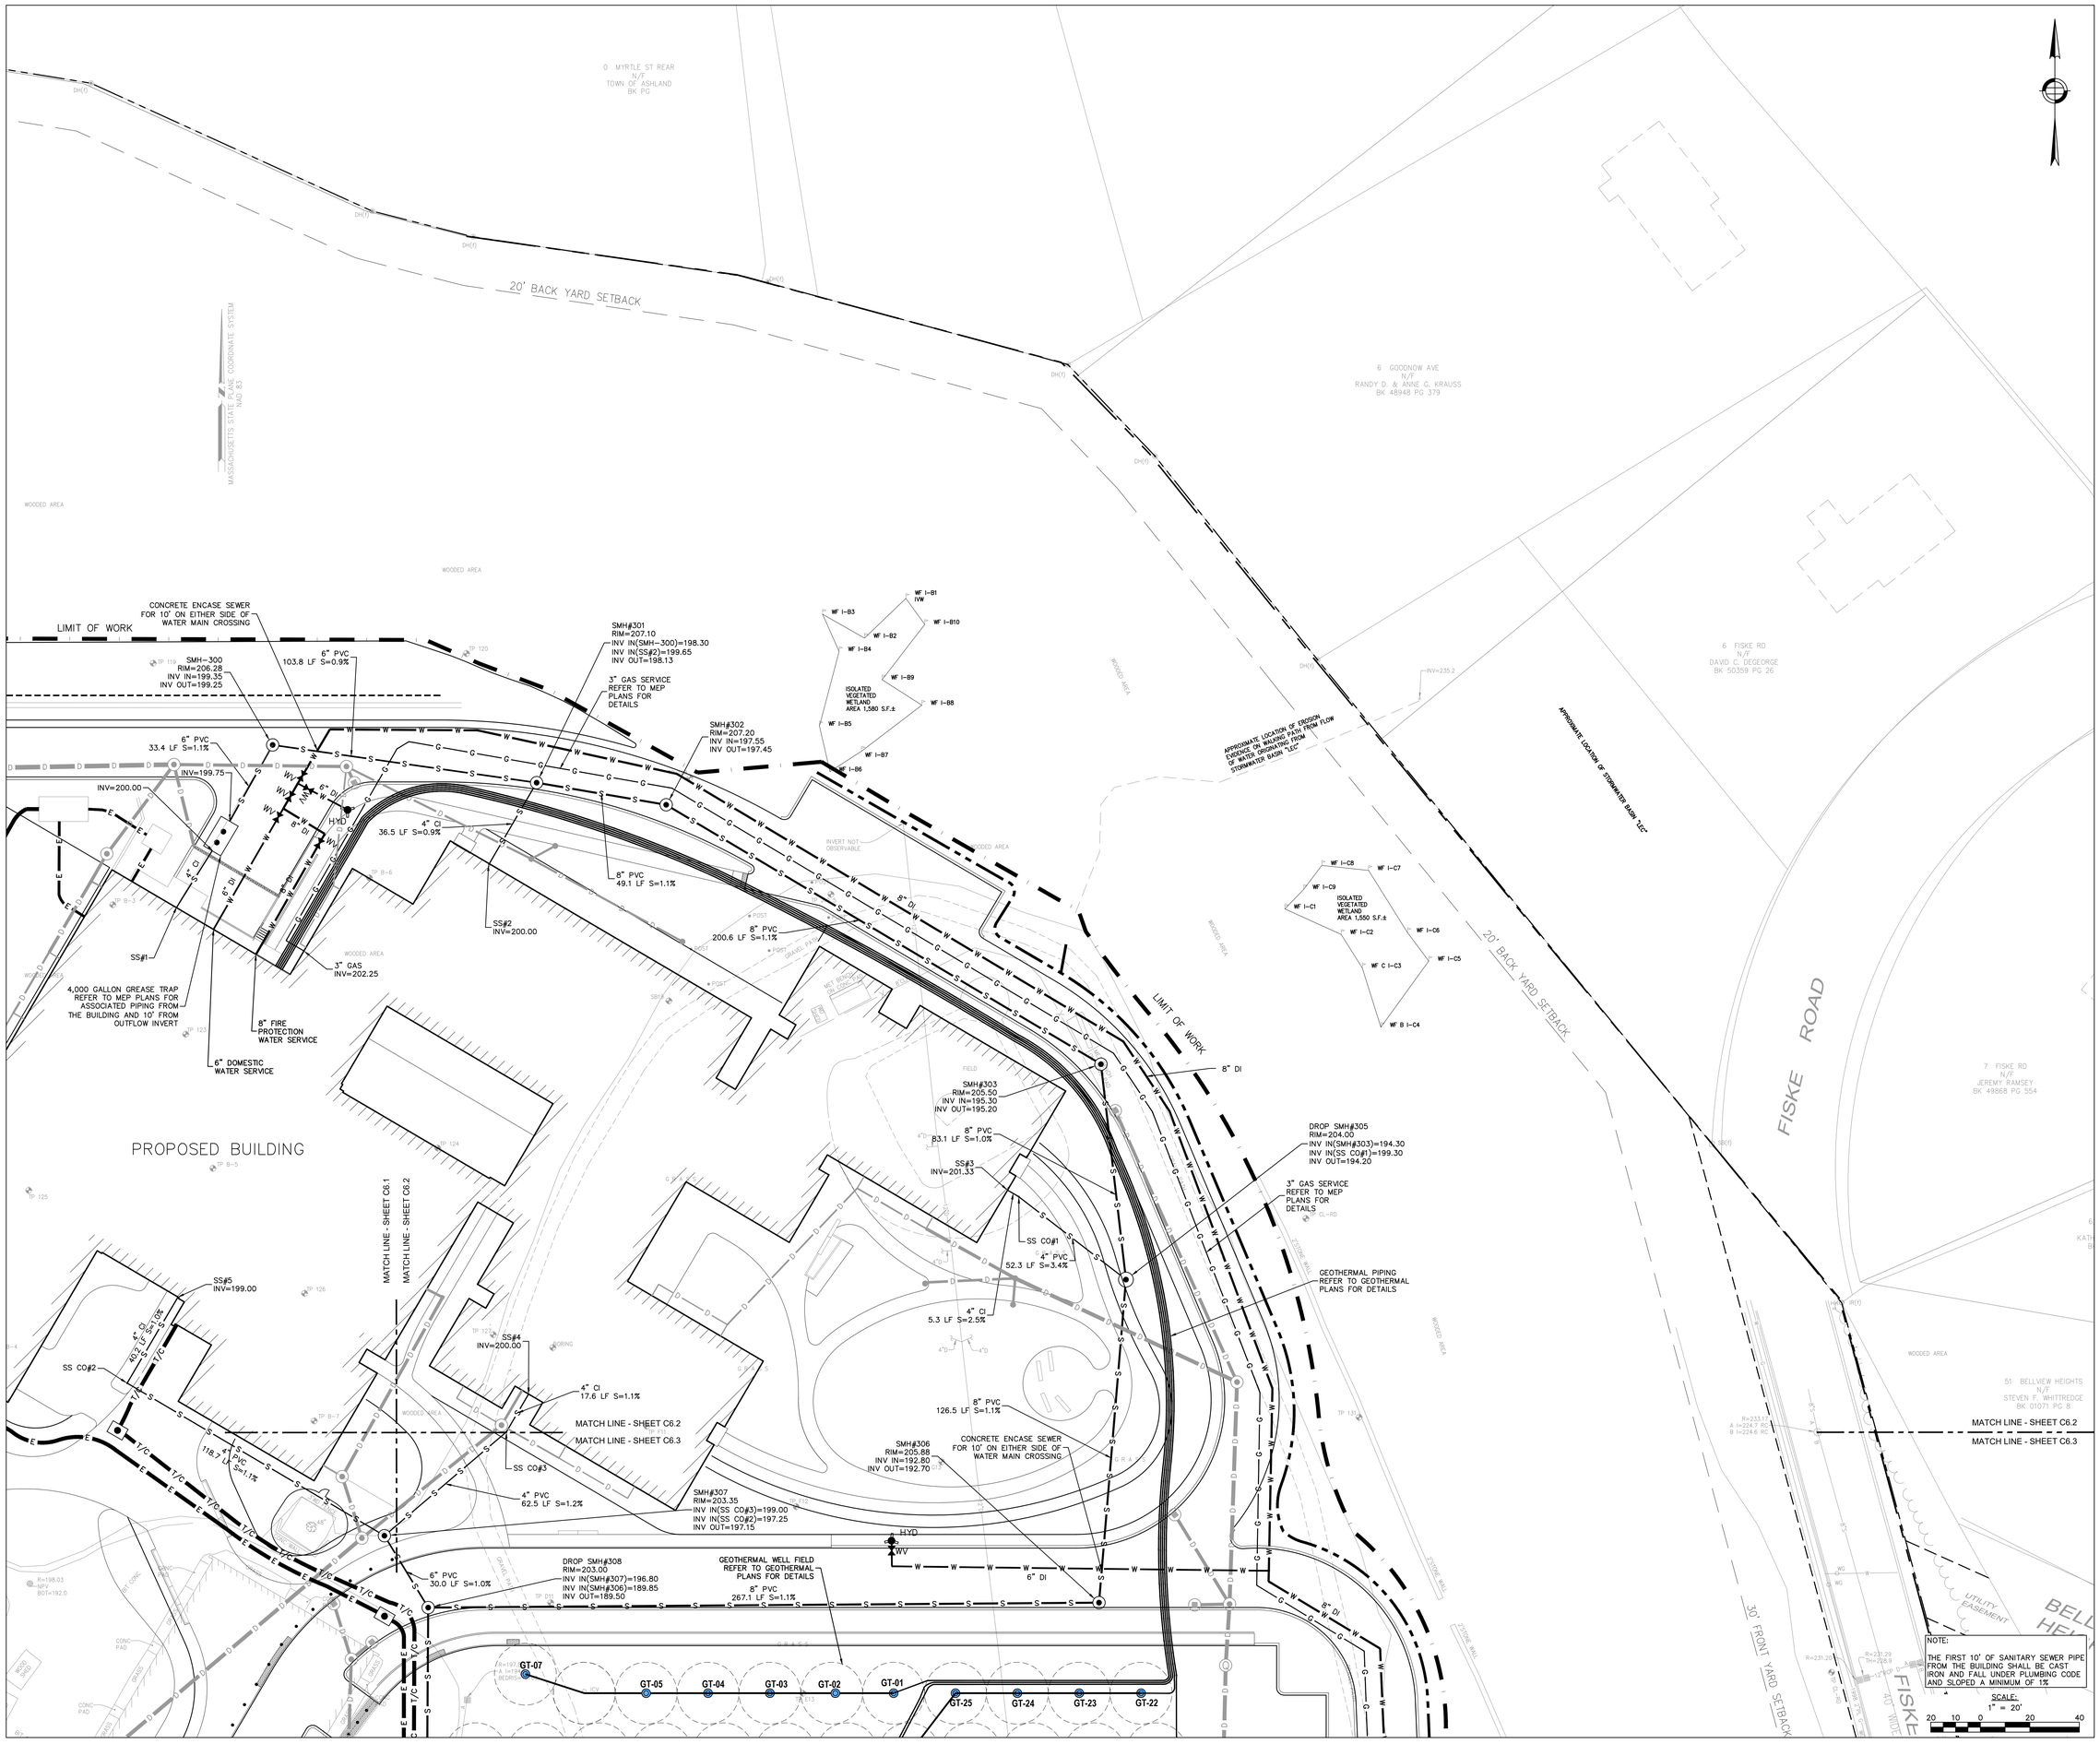

90 Concord Street, Ashland, MA

FLANSBURGH

77 NORTH WASHINGTON STREET
BOSTON, MA 02114-1910

FLANSBURGH.COM

Owner Project Manager

Compass Project Management, Inc.
Owners' Project Manager
One Edgewater Drive, Suite 204
Norwood, MA 02062

Consultants

Nitsch Engineering, Inc.
Land Survey/ Traffic/ Civil Engineers
2 Center Plaza
Boston, MA 02108

Stimson Studio
Landscape Architect
288 Norfolk Street
Cambridge, MA 02139

Engineers Design Group Inc
Structural Engineer
350 Main Street
Malden, MA 02148

Stefura Associates, Inc.
FF&E and Casework
77 North Washington Street
Boston, MA 02114

Crabtree McGrath Associates, Inc.
FF&E and Casework
161 West Main Street
Georgetown, MA 01833

Vanderweil Engineers, LLP
Mechanical Electrical Technology
Plumbing & Fire Protection Engineers
274 Summer Street
Boston, MA 02210

Fuss and O'Neill, Inc.
Hazardous Materials
108 Myrtle Street, Suite 502
Quincy, MA 02171

AM Fogarty
Cost Estimators
175 Derby St, Ste 5
Hingham, Massachusetts 02043

No.	Date	Note
1	08/06/2021	Resubmittal
		REVISIONS
No.	Date	Note
		ISSUE

Stamp

For Permitting Only

Key Plan

NORTH

Sheet Title

Segment A

Site Utility Plan

Drawn By: NJB	Project ID: 1914.00
Reviewed By: BMV/JEG	Scale: 1" = 20'
Issue Date: 06.14.2021	Plot Date: 06.11.2021
Sheet No.	

C6.2

Nitsch Project #1914.00

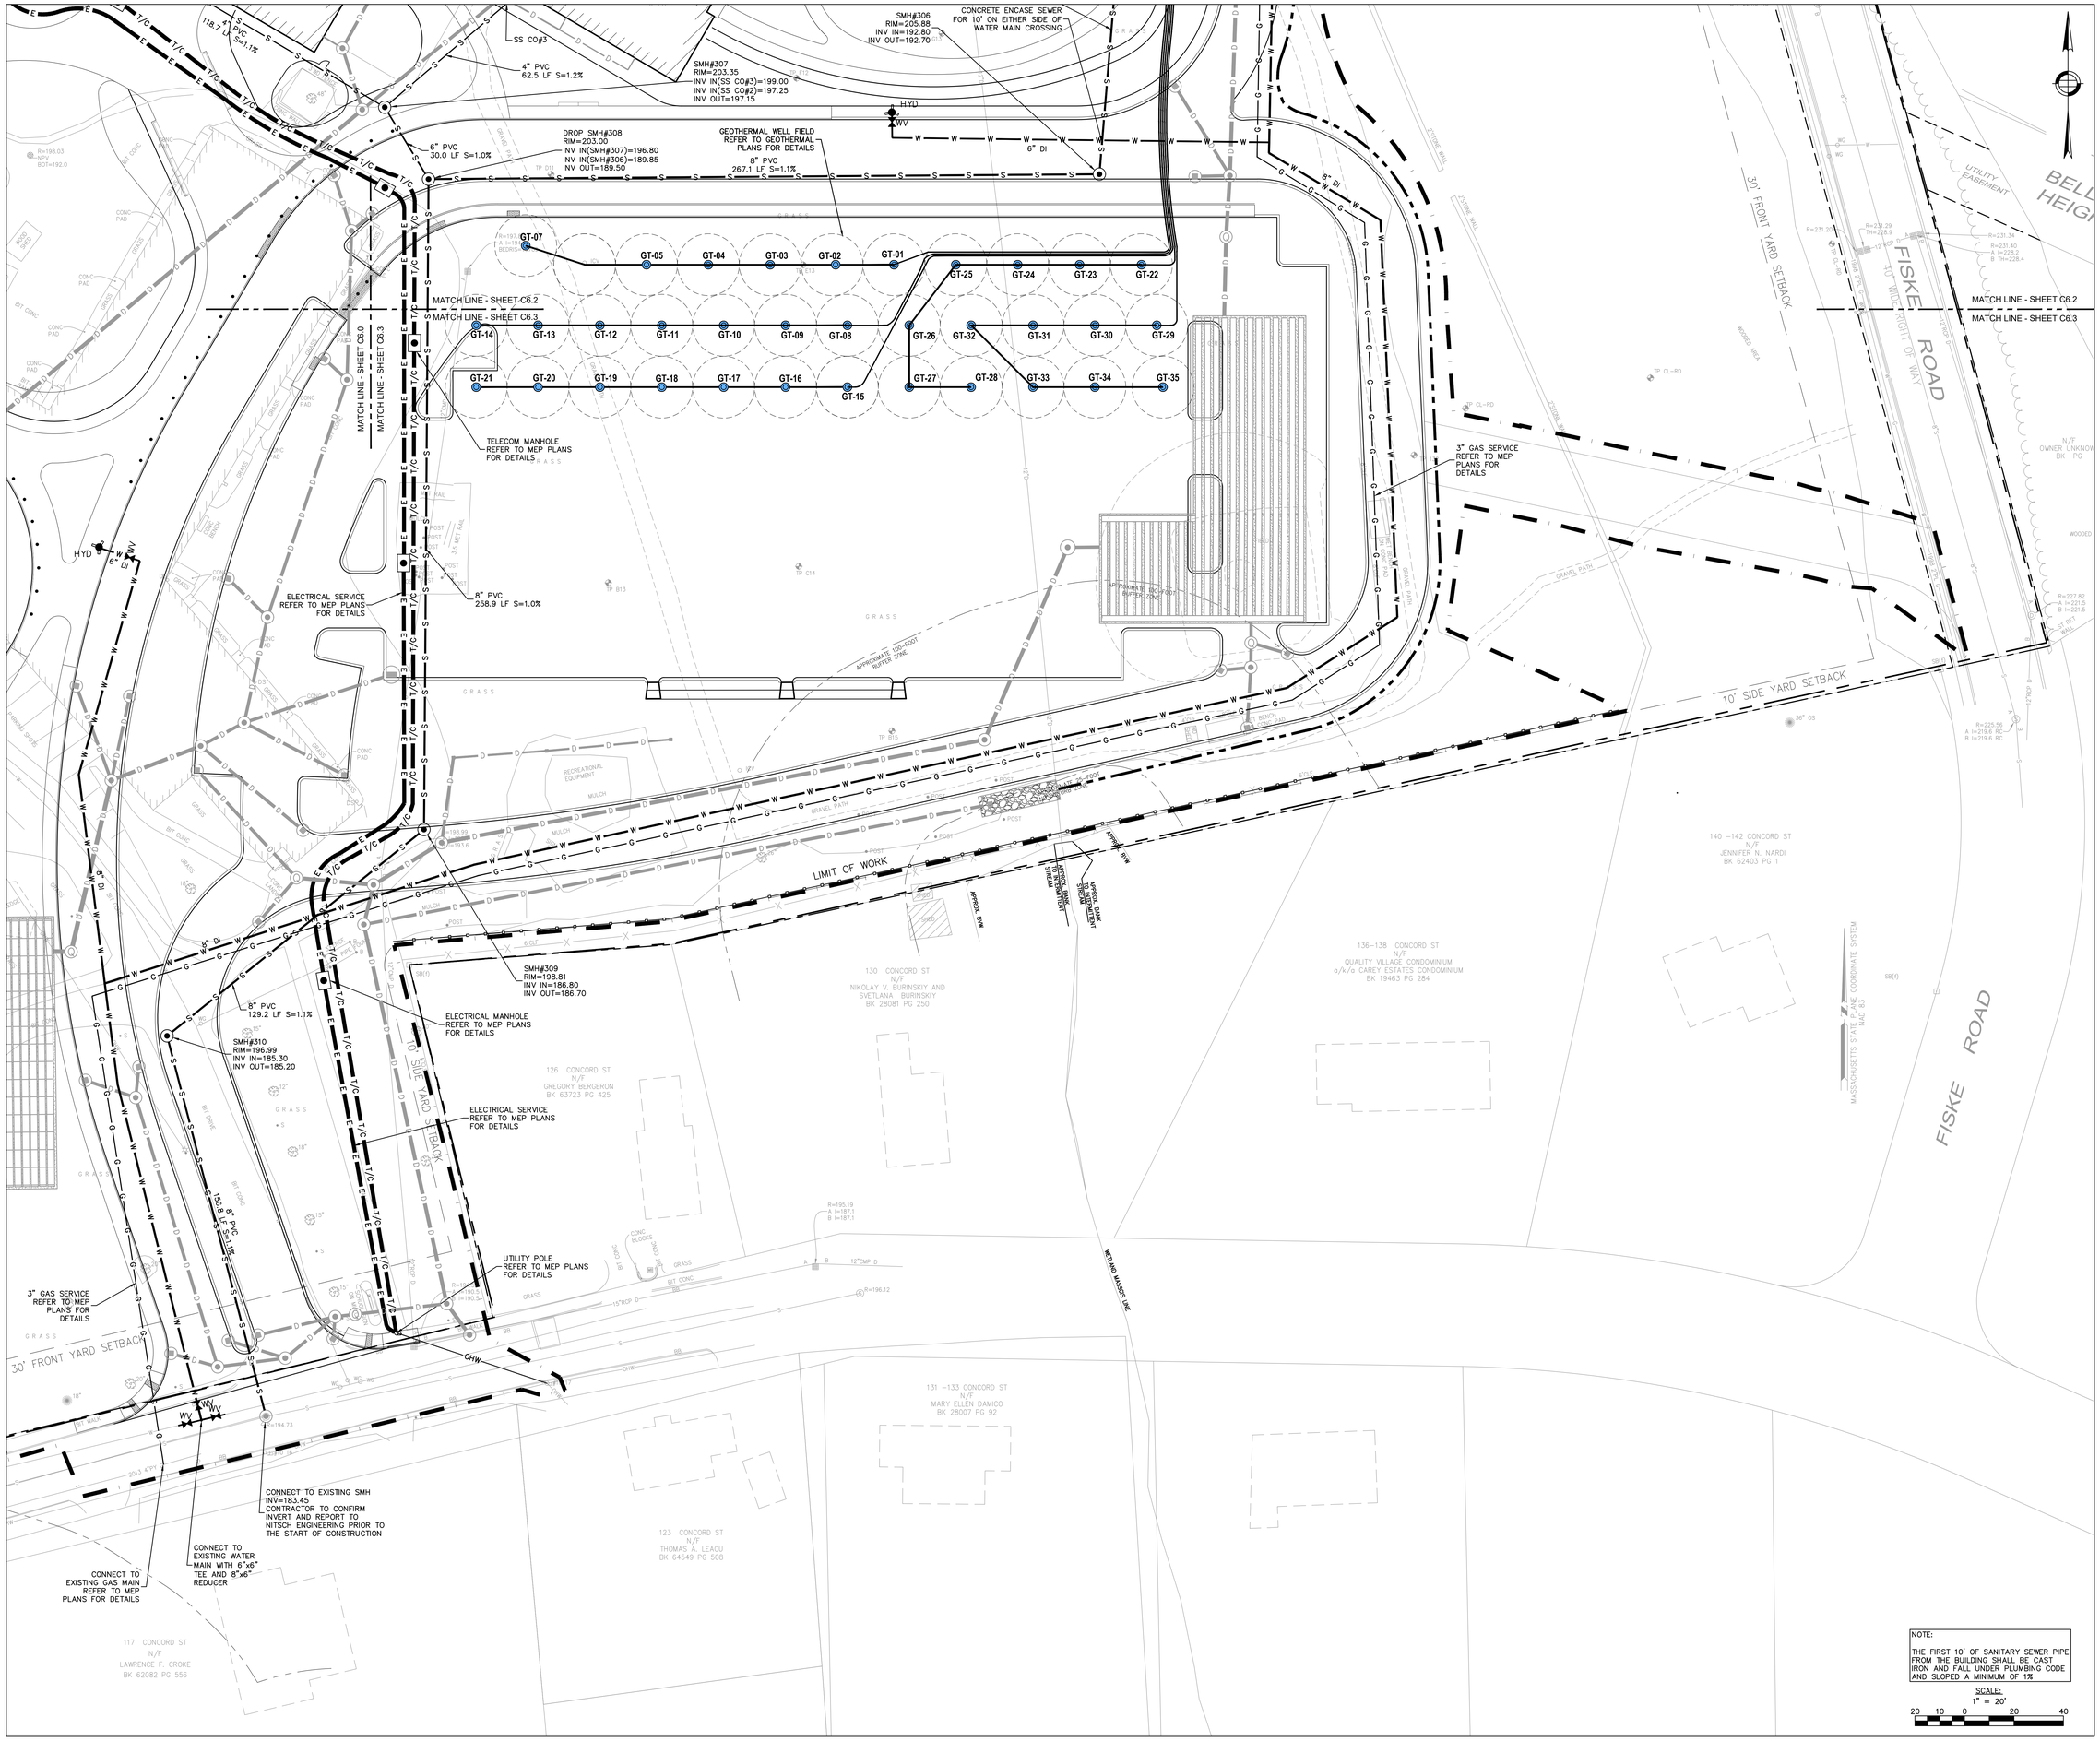

ASHLAND, MASSACHUSETTS Incorporated 1846

90 Concord Street, Ashland, MA

FLANSBURGH

77 NORTH WASHINGTON STREET
BOSTON, MA 02114-1910

FLANSBURGH.COM

Owner Project Manager

Compass Project Management, Inc.
Owners' Project Manager
One Edgewater Drive, Suite 204
Norwood, MA 02062

Consultants

Nitsch Engineering, Inc.
Land Survey/ Traffic/ Civil Engineers
2 Center Plaza
Boston, MA 02108

Stimson Studio
Landscape Architect
288 Norfolk Street
Cambridge, MA 02139

Engineers Design Group Inc
Structural Engineer
350 Main Street
Malden, MA 02148

Stefura Associates, Inc.
FF&E and Casework
77 North Washington Street
Boston, MA 02114

Crabtree McGrath Associates, Inc.
FF&E and Casework
161 West Main Street
Georgetown, MA 01833

Vanderweil Engineers, LLP
Mechanical Electrical Technology Plumbing & Fire Protection Engineers
274 Summer Street
Boston, MA 02210

Fuss and O'Neill, Inc.
Hazardous Materials
108 Myrtle Street, Suite 502
Quincy, MA 02171

AM Fogarty
Cost Estimators
175 Derby St, Ste 5
Hingham, Massachusetts 02043

No.	Date	Note
1	08/06/2021	Resubmittal
REVISIONS		

No.	Date	Note
ISSUE		

Stamp

For Permitting Only

Key Plan

Sheet Title

Segment A

Site Utility Plan

Drawn By: NJB	Project ID: 1914.00
Reviewed By: BMV/JEG	Scale: 1" = 20'
Issue Date: 06.14.2021	Plot Date: 06.11.2021
Sheet No.	

C6.3

Nitsch Project #1902

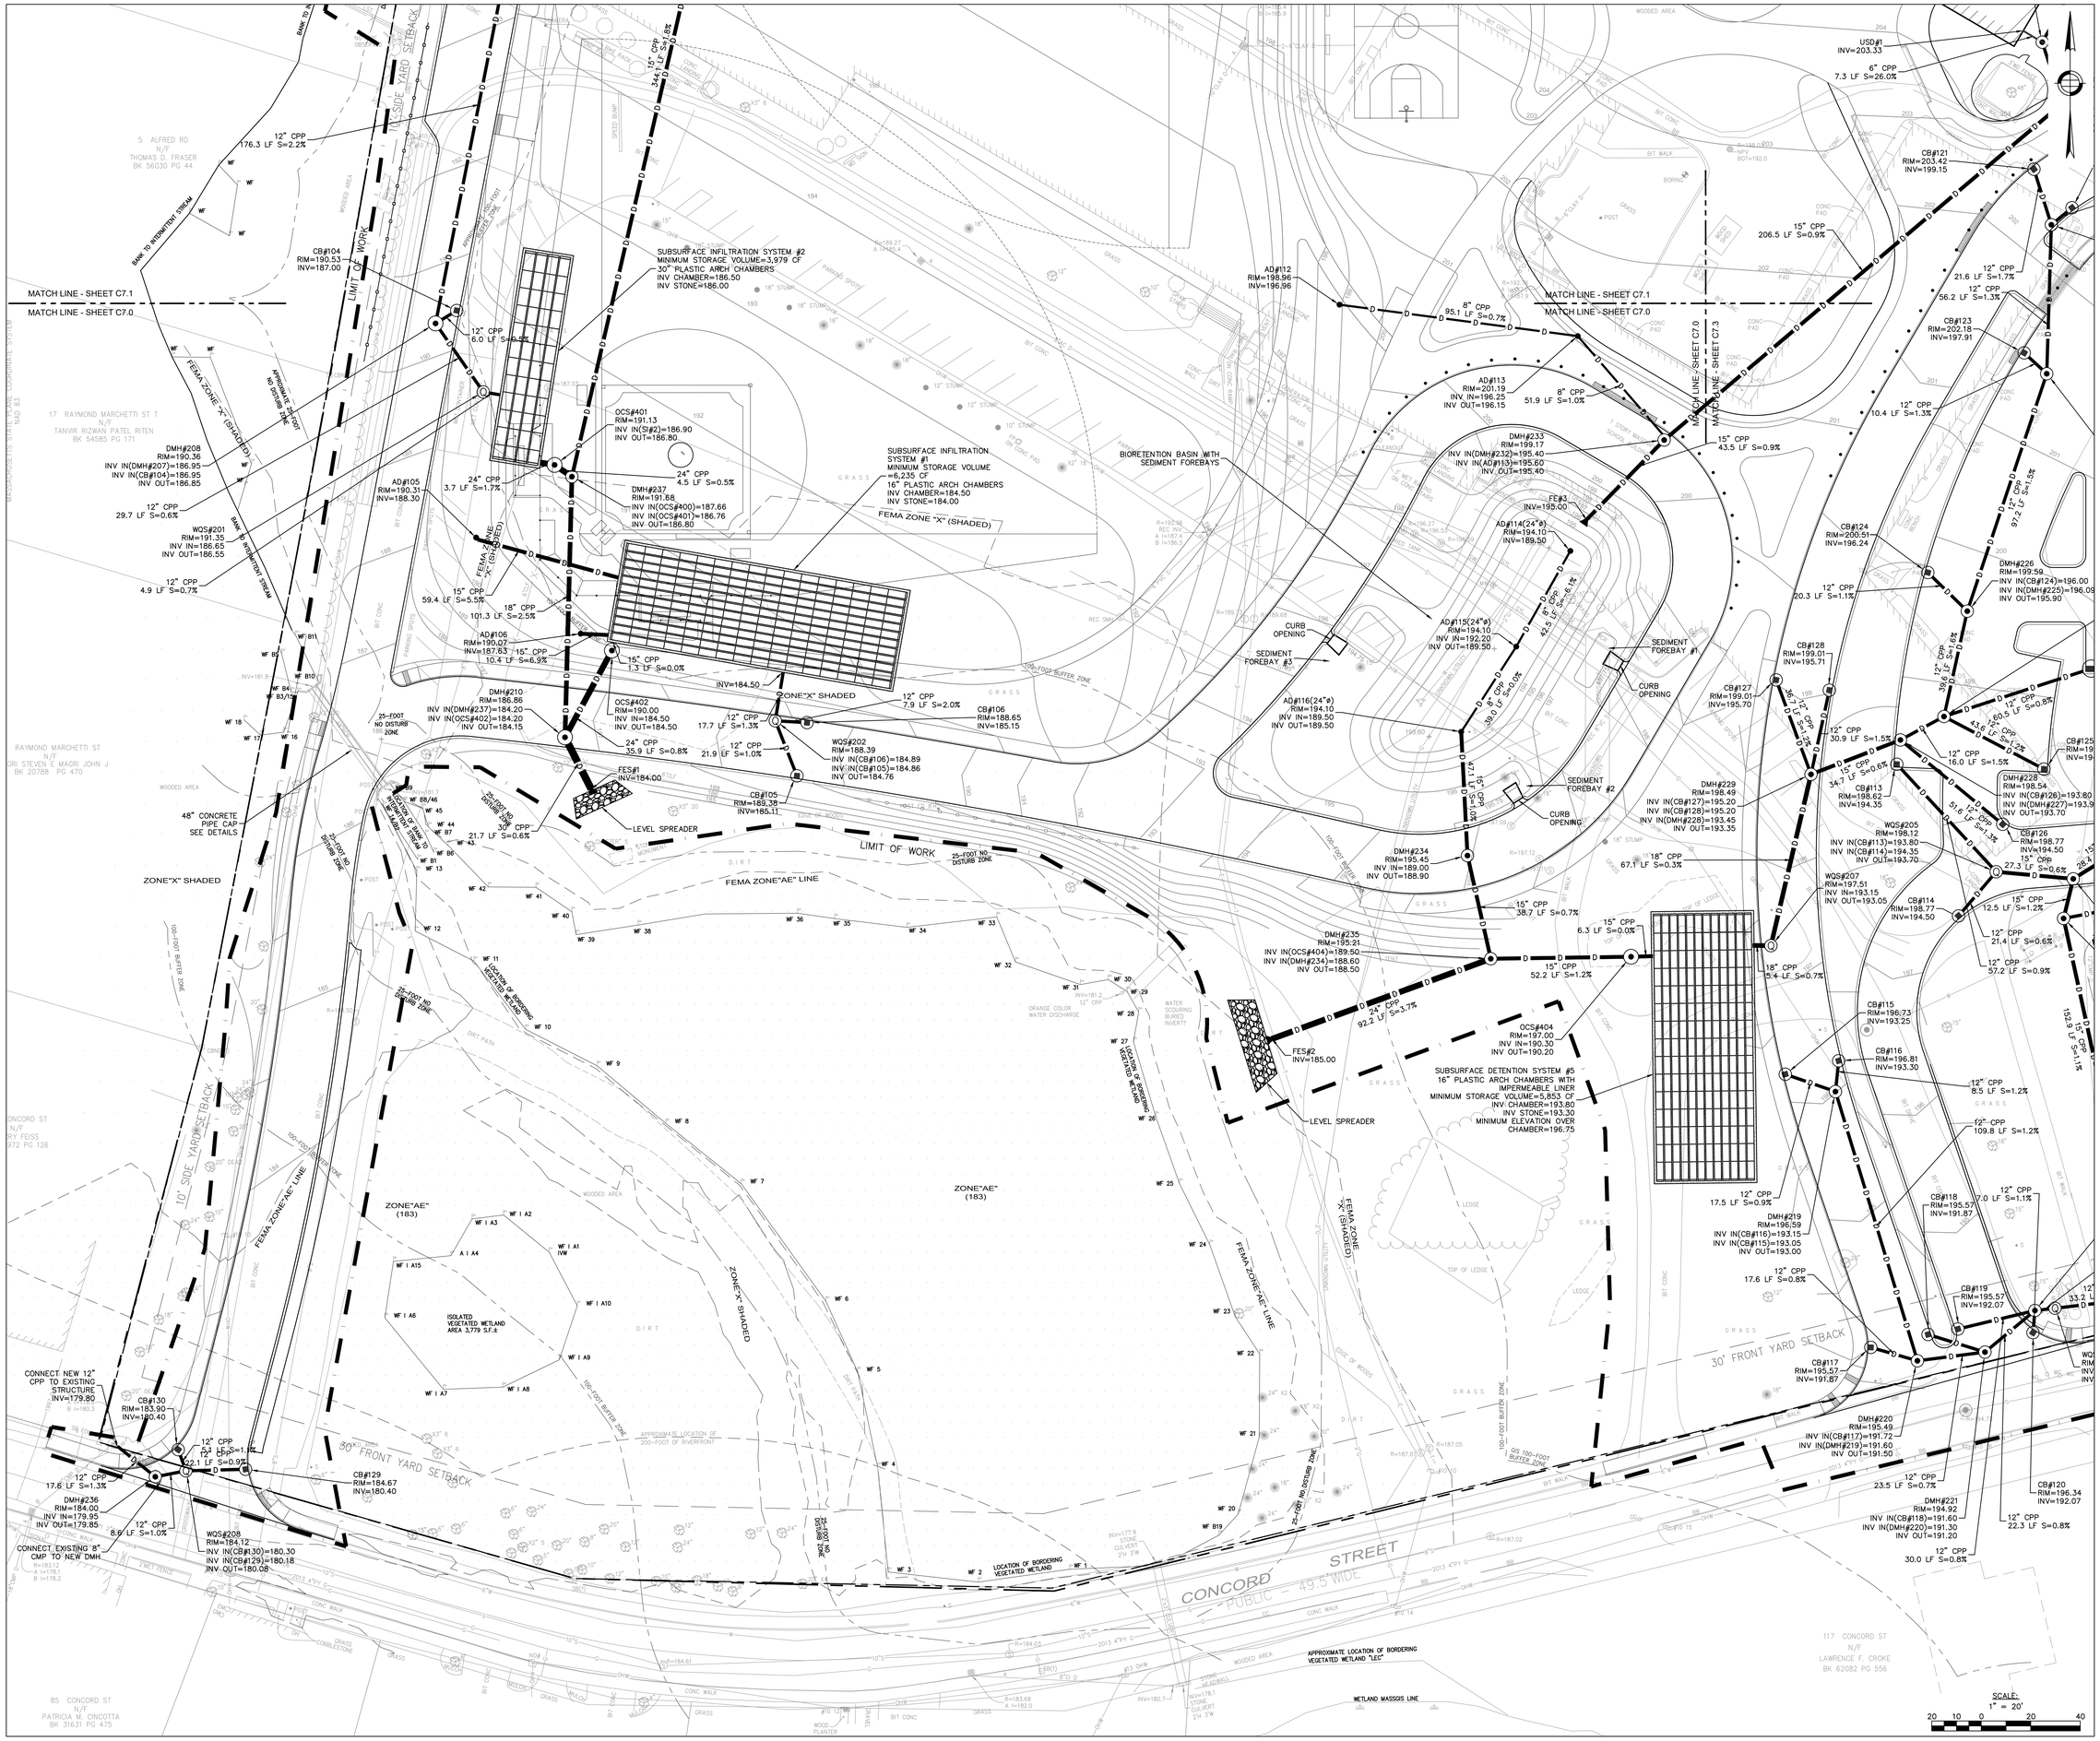

90 Concord Street, Ashland, MA

FLANSBURGH

77 NORTH WASHINGTON STREET
BOSTON, MA 02114-1910
FLANSBURGH.COM

Owner Project Manager

Compass Project Management, Inc.
Owners' Project Manager
One Edgewater Drive, Suite 204
Norwood, MA 02062

Consultants

Nitsch Engineering, Inc.
Land Survey/ Traffic/ Civil Engineers
2 Center Plaza
Boston, MA 02108

Stimson Studio
Landscape Architect
288 Norfolk Street
Cambridge, MA 02139

Engineers Design Group Inc
Structural Engineer
350 Main Street
Malden, MA 02148

Stefura Associates, Inc.
FF&E and Casework
77 North Washington Street
Boston, MA 02114

Crabtree McGrath Associates, LLP
FF&E and Casework
161 West Main Street
Georgetown, MA 01833

Vanderweil Engineers, LLP
Mechanical Electrical Technology
Plumbing & Fire Protection Engineers
274 Summer Street
Boston, MA 02210

Fuss and O'Neill, Inc.
Hazardous Materials
108 Myrtle Street, Suite 502
Quincy, MA 02171

AM Fogarty
Cost Estimators
175 Derby St, Ste 5
Hingham, Massachusetts 02043

No.	Date	Note
1	08/06/2021	Resubmittal
REVISIONS		
No.	Date	Note
ISSUE		

Stamp

For Permitting Only

Key Plan

Sheet Title
Segment A
Site Drainage Plan

Drawn By: NJB	Project ID: 1914.00
Reviewed By: BMV/JEG	Scale: 1" = 20'
Issue Date: 06.14.2021	Plot Date: 06.11.2021

Sheet No.
C7.0

Nitsch Project #13622

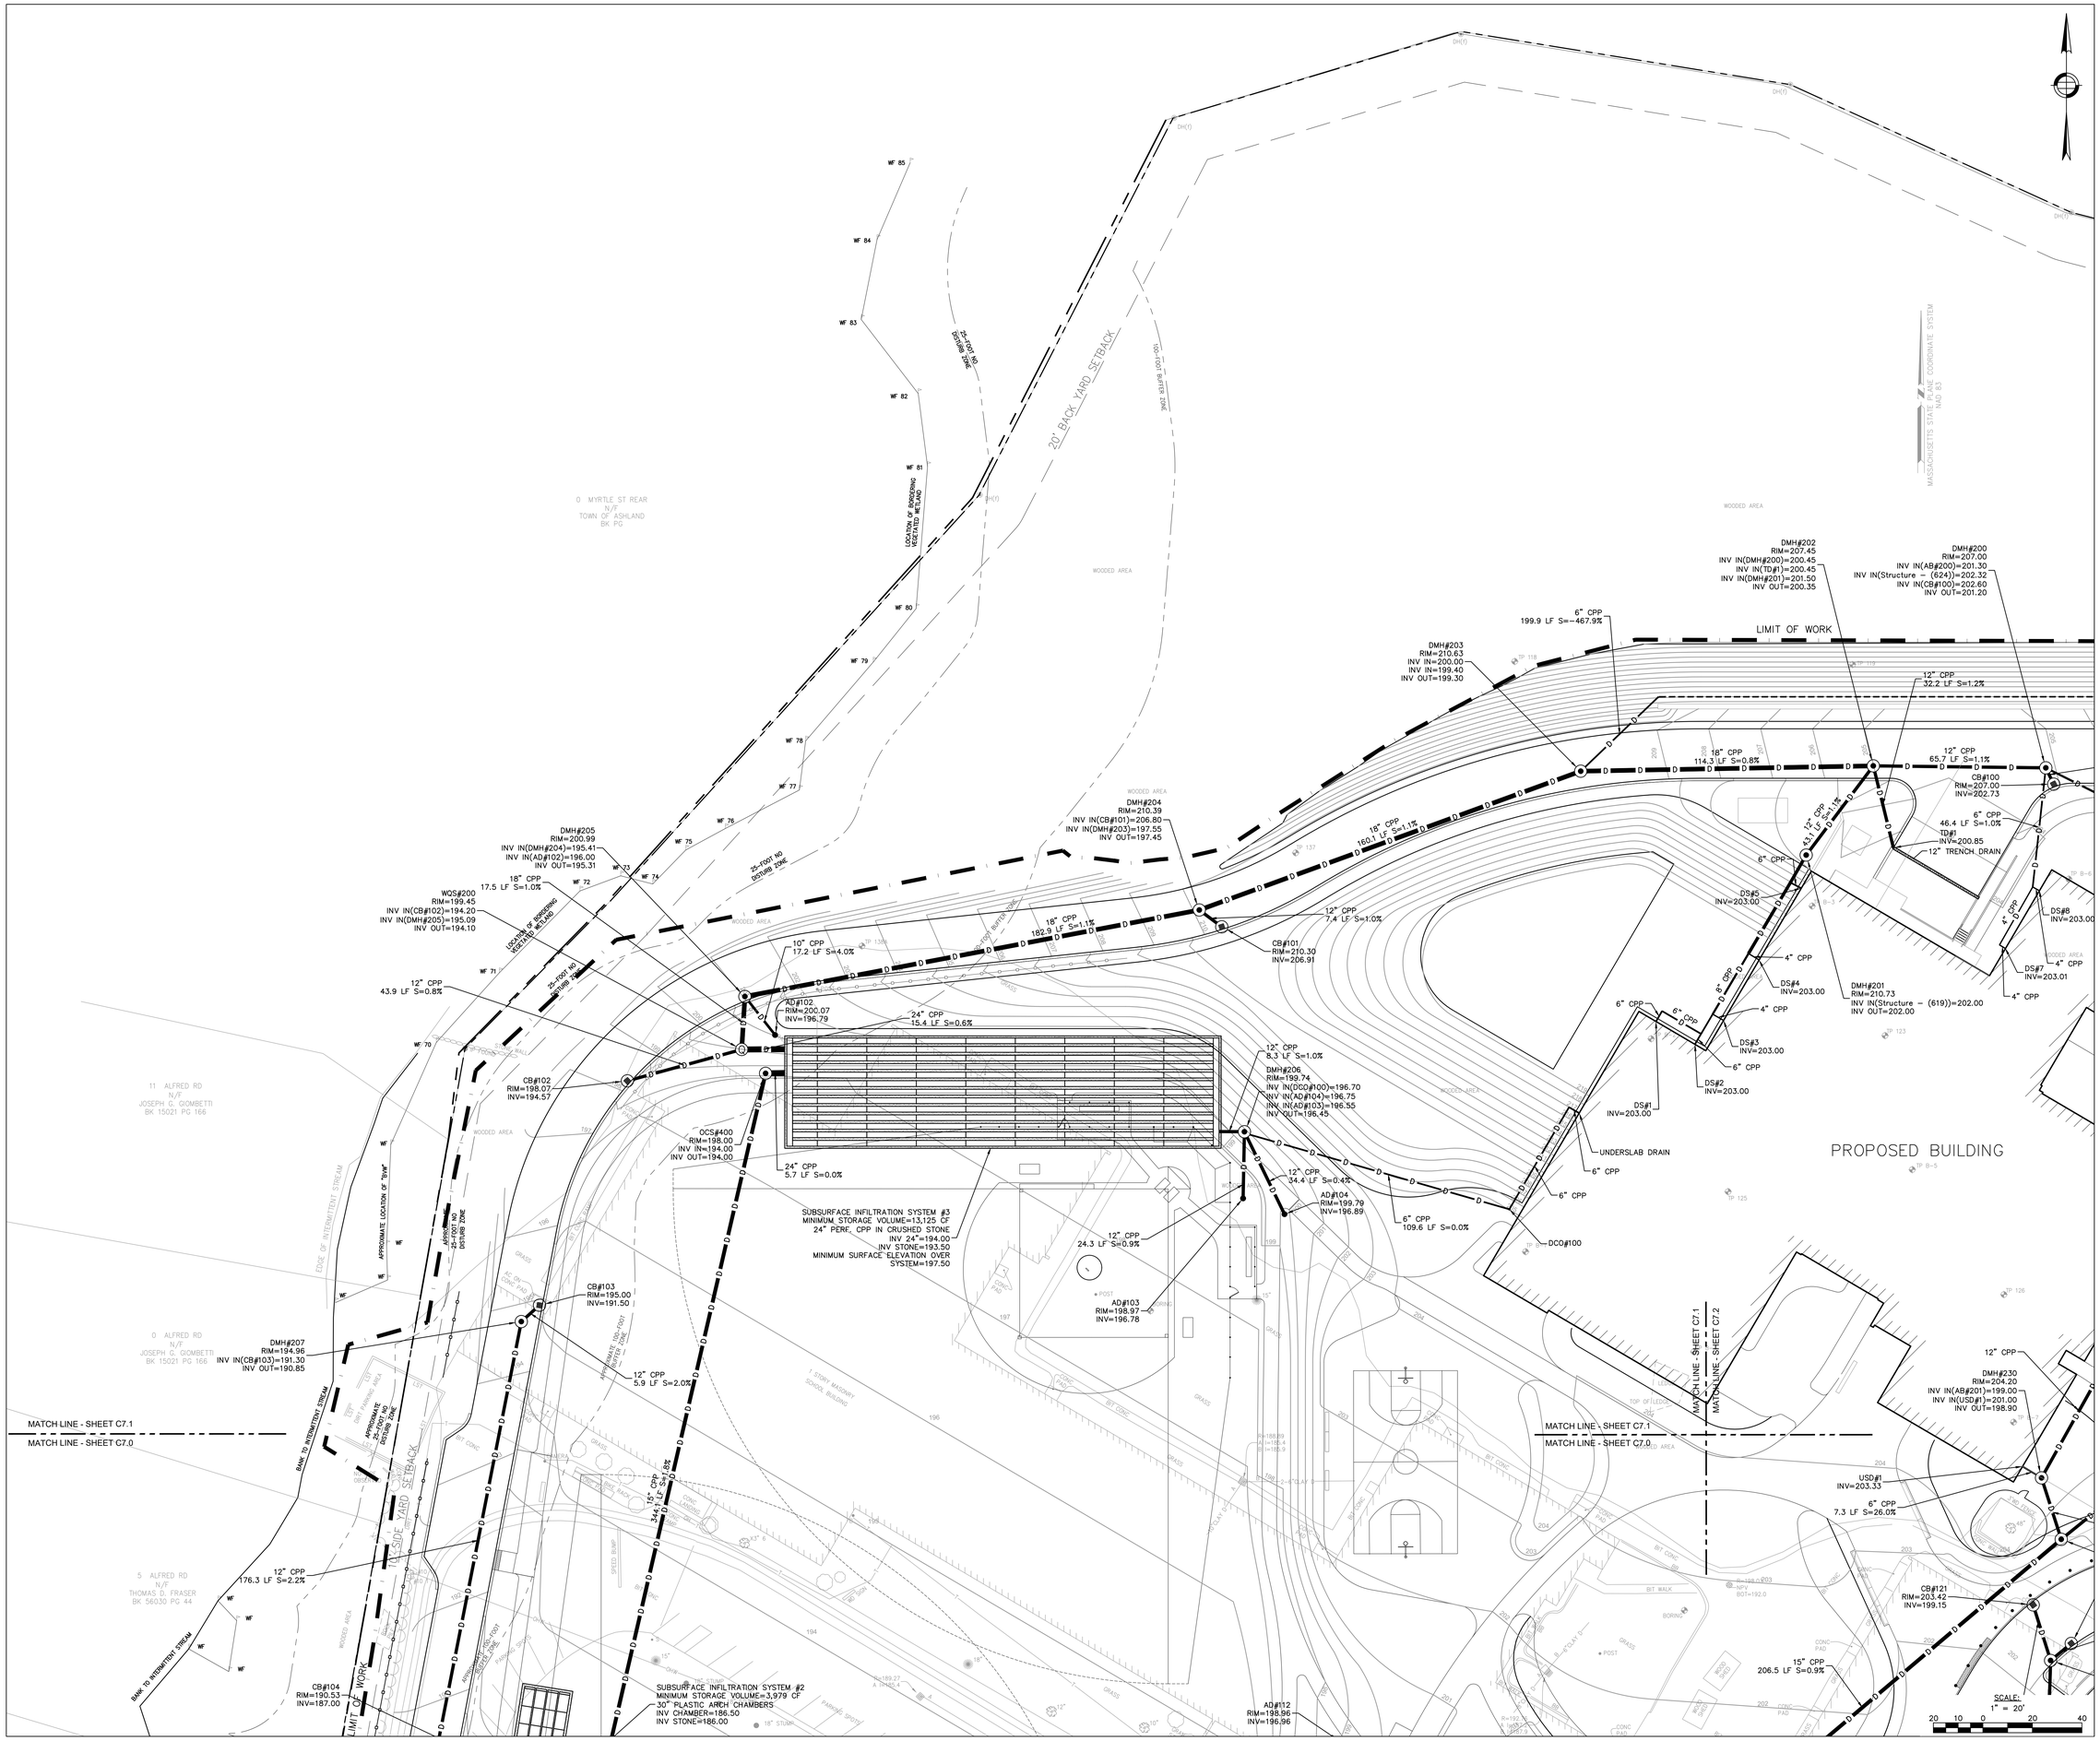

90 Concord Street, Ashland, MA

FLANSBURGH

77 NORTH WASHINGTON STREET
BOSTON, MA 02114-1910

FLANSBURGH.COM

Owner Project Manager

Compass Project Management, Inc.
Owners' Project Manager
One Edgewater Drive, Suite 204
Norwood, MA 02062

Consultants

Nitsch Engineering, Inc.
Land Survey/ Traffic/ Civil Engineers
2 Center Plaza
Boston, MA 02108

Stimson Studio
Landscape Architect
288 Norfolk Street
Cambridge, MA 02139

Engineers Design Group Inc
Structural Engineer
350 Main Street
Malden, MA 02148

Stefura Associates, Inc.
FF&E and Casework
77 North Washington Street
Boston, MA 02114

Crabtree McGrath Associates, Inc.
FF&E and Casework
161 West Main Street
Georgetown, MA 01833

Vanderweil Engineers, LLP
Mechanical Electrical Technology Plumbing & Fire Protection Engineers
274 Summer Street
Boston, MA 02210

Fuss and O'Neill, Inc.
Hazardous Materials
108 Myrtle Street, Suite 502
Quincy, MA 02171

AM Fogarty
Cost Estimators
175 Derby St, Ste 5
Hingham, Massachusetts 02043

No.	Date	Note
1	08/06/2021	Resubmittal
REVISIONS		
No.	Date	Note
ISSUE		

Stamp

For Permitting Only

Key Plan

Sheet Title

Segment A

Site Drainage Plan

Drawn By: NJB	Project ID: 1914.00
Reviewed By: BMV/JEG	Scale: 1" = 20'
Issue Date: 06.14.2021	Plot Date: 06.11.2021
Sheet No.	

C7.1

Nitsch Project #19020



90 Concord Street, Ashland, MA

FLANSBURGH

77 NORTH WASHINGTON STREET
BOSTON, MA 02114-1910

FLANSBURGH.COM

Owner Project Manager

Compass Project Management, Inc.
Owners' Project Manager
One Edgewater Drive, Suite 204
Norwood, MA 02062

Consultants

Nitsch Engineering, Inc.
Land Survey/ Traffic/ Civil Engineers
2 Center Plaza
Boston, MA 02108

Stimson Studio
Landscape Architect
288 Norfolk Street
Cambridge, MA 02139

Engineers Design Group Inc
Structural Engineer
350 Main Street
Malden, MA 02148

Stefura Associates, Inc.
FF&E and Casework
77 North Washington Street
Boston, MA 02114

Crabtree McGrath Associates, Inc.
FF&E and Casework
161 West Main Street
Georgetown, MA 01833

Vanderweil Engineers, LLP
Mechanical Electrical Technology
Plumbing & Fire Protection Engineers
274 Summer Street
Boston, MA 02210

Fuss and O'Neill, Inc.
Hazardous Materials
108 Myrtle Street, Suite 502
Quincy, MA 02171

AM Fogarty
Cost Estimators
175 Derby St, Ste 5
Hingham, Massachusetts 02043

No.	Date	Note
1	08/06/2021	Resubmittal
		REVISIONS
No.	Date	Note
		ISSUE

Stamp

For Permitting Only

Key Plan

Sheet Title

Segment A

Site Drainage Plan

Drawn By: NJB	Project ID: 1914.00
Reviewed By: BMV/JEG	Scale: 1" = 20'
Issue Date: 06.14.2021	Plot Date: 06.11.2021

Sheet No.

C7.2

Nitsch Project #1902

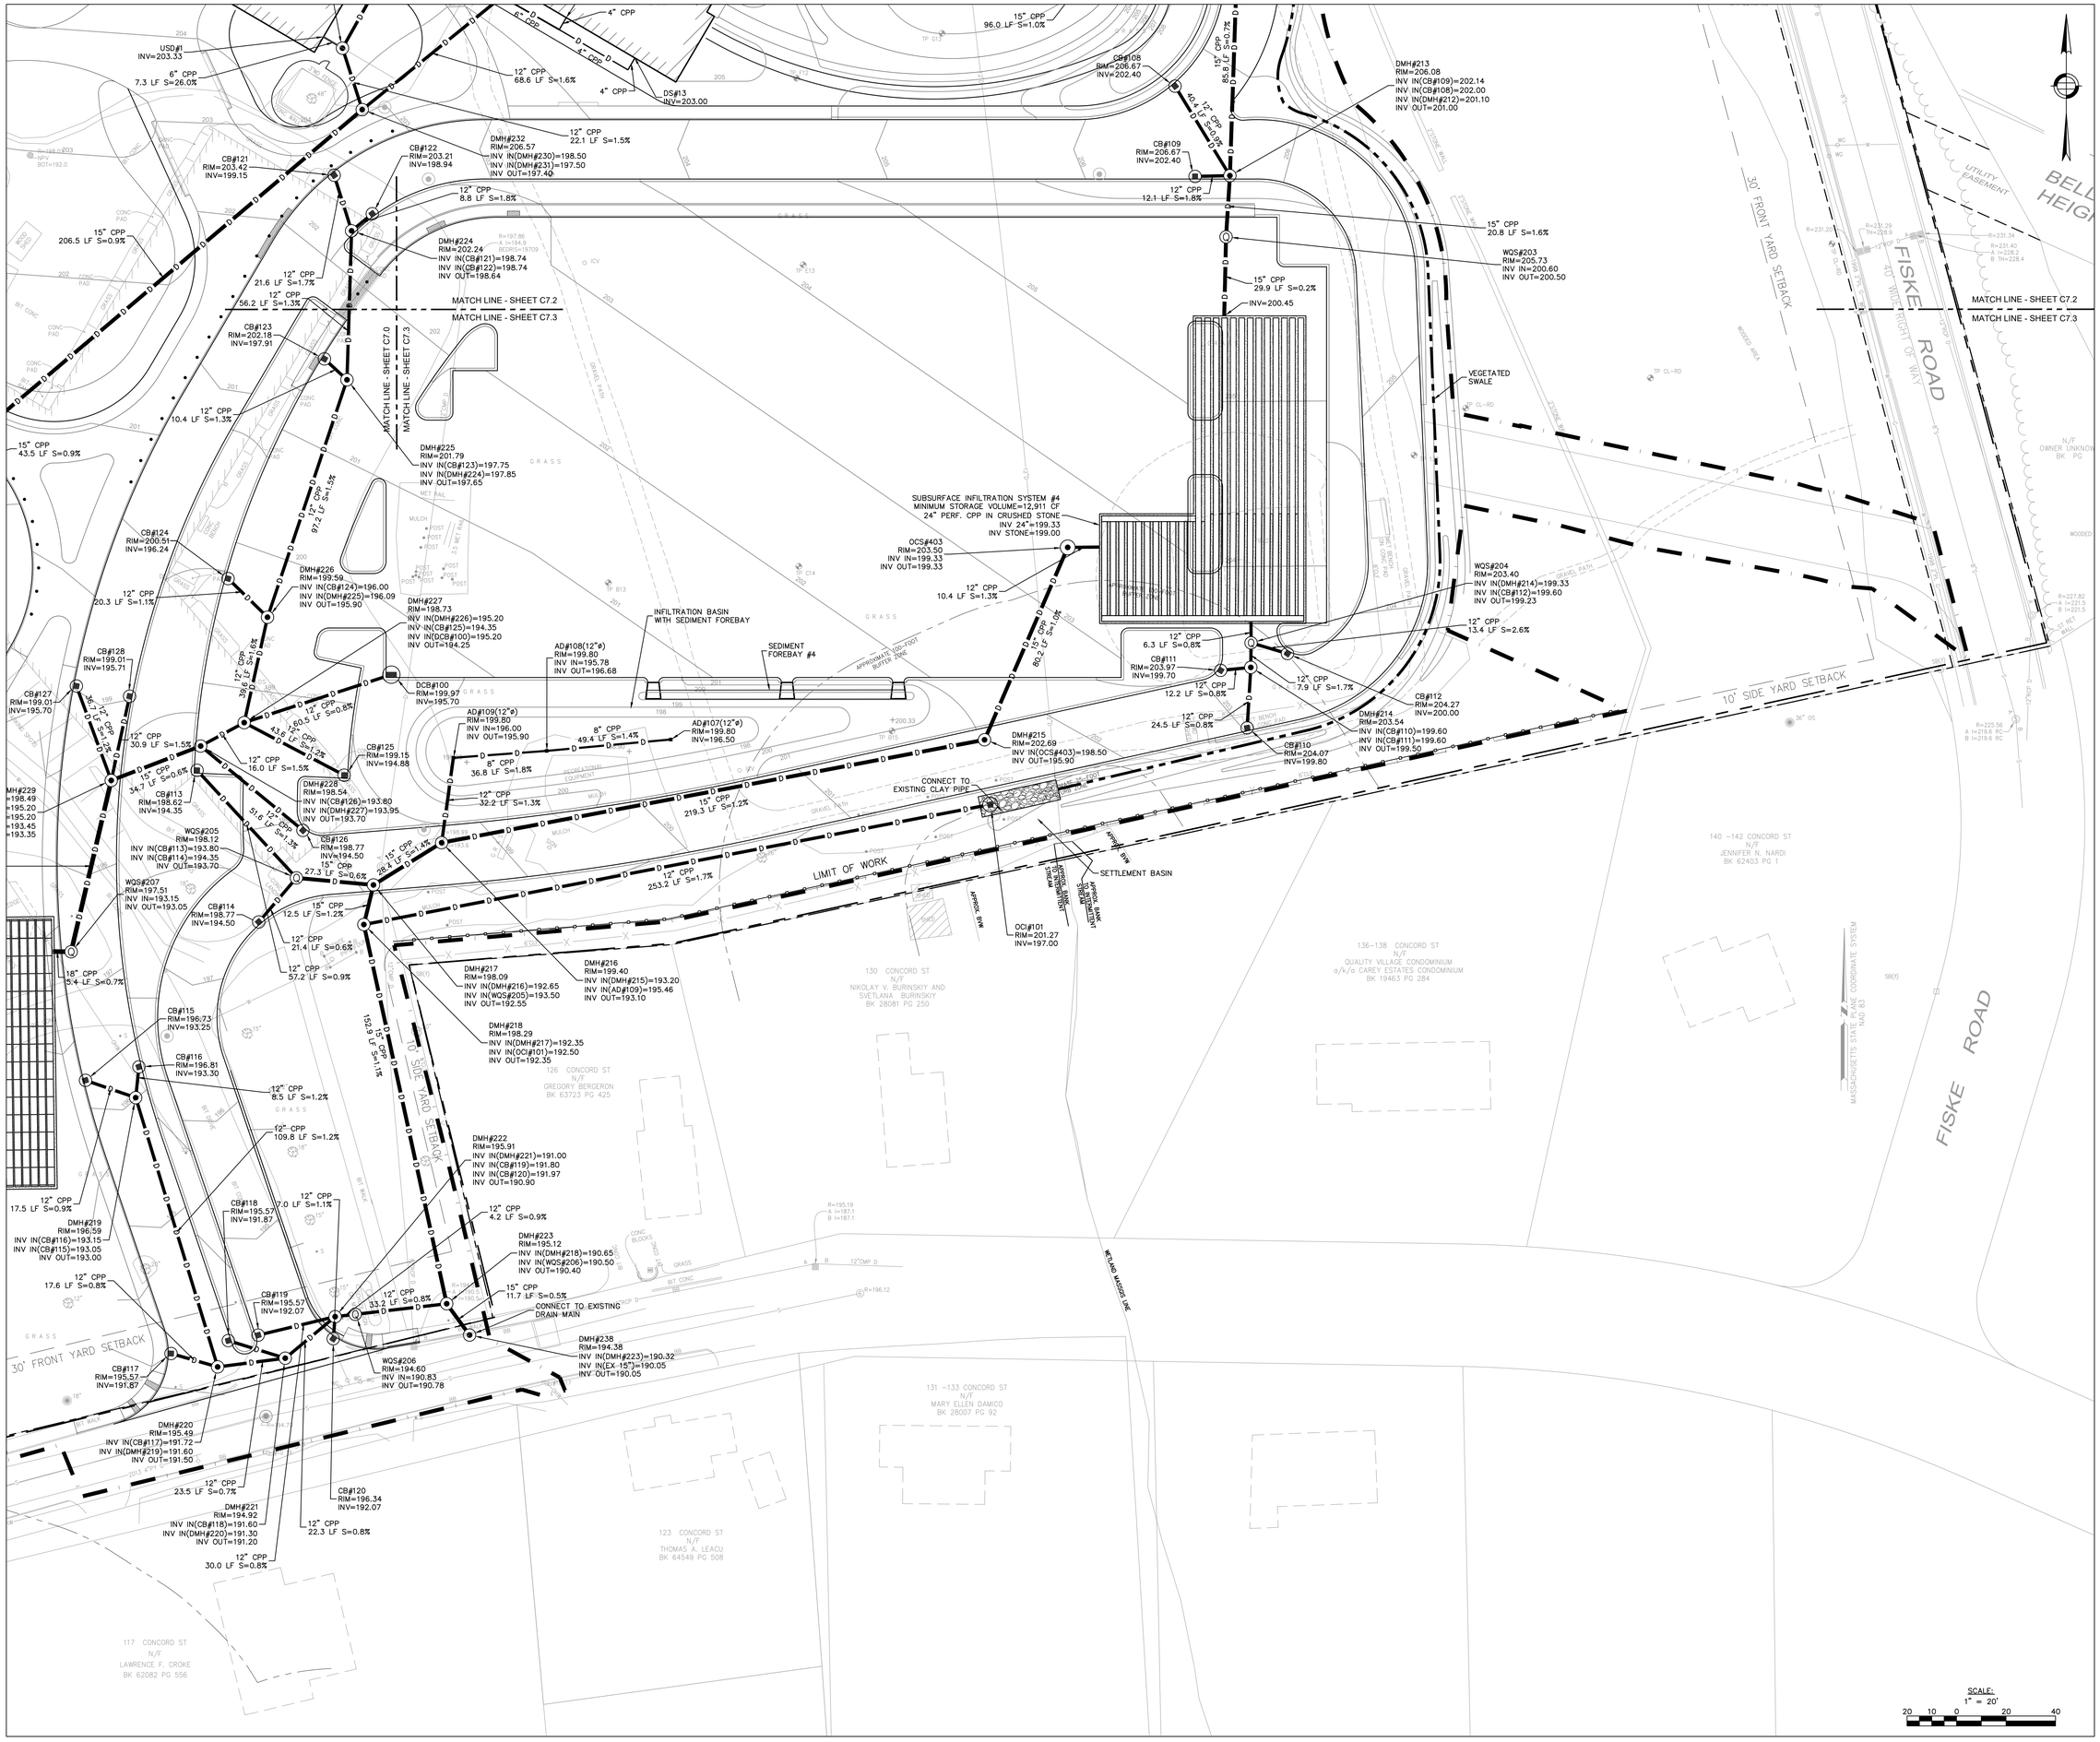

ASHLAND, MASSACHUSETTS
Incorporated 1846

90 Concord Street, Ashland, MA

FLANSBURGH

77 NORTH WASHINGTON STREET
BOSTON, MA 02114-1910

FLANSBURGH.COM

Owner Project Manager

Compass Project Management, Inc.
Owners' Project Manager
One Edgewater Drive, Suite 204
Norwood, MA 02062

Consultants

Nitsch Engineering, Inc.
Land Survey/ Traffic/ Civil Engineers
2 Center Plaza
Boston, MA 02108

Stimson Studio
Landscape Architect
288 Norfolk Street
Cambridge, MA 02139

Engineers Design Group Inc
Structural Engineer
350 Main Street
Malden, MA 02148

Stefura Associates, Inc.
FF&E and Casework
77 North Washington Street
Boston, MA 02114

Crabtree McGrath Associates, Inc.
FF&E and Casework
161 West Main Street
Georgetown, MA 01833

Vanderweil Engineers, LLP
Mechanical Electrical Technology
Plumbing & Fire Protection Engineers
274 Summer Street
Boston, MA 02210

Fuss and O'Neill, Inc.
Hazardous Materials
108 Myrtle Street, Suite 502
Quincy, MA 02171

AM Fogarty
Cost Estimators
175 Derby St, Ste 5
Hingham, Massachusetts 02043

No.	Date	Note
1	08/06/2021	Resubmittal
		REVISIONS
No.	Date	Note
		ISSUE

Stamp

For Permitting Only

Key Plan

NORTH

Sheet Title

Segment A

Site Drainage Plan

Drawn By: NJB	Project ID: 1914.00
Reviewed By: BMV/JEG	Scale: 1" = 20'
Issue Date: 06.14.2021	Plot Date: 06.11.2021

Sheet No.

C7.3

Nitsch Project #1902

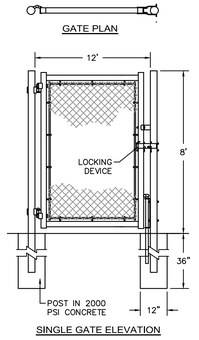

12' WIDE EMERGENCY GATE

NOT TO SCALE

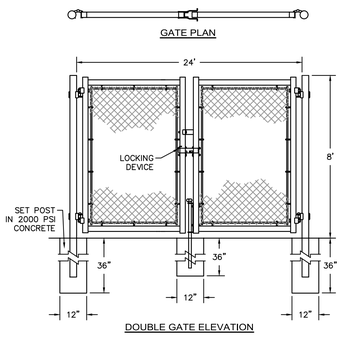

24' WIDE DOUBLE GATE

NOT TO SCALE

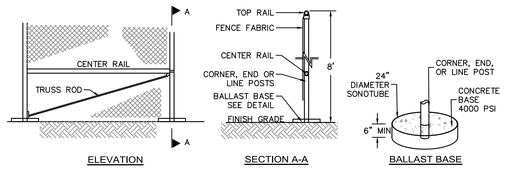

NOTES

1. END, GATE AND CORNER POSTS SHALL BE BRACED TO ADJACENT LINE POSTS. (MORE THAN 30° CHANGE IN DIRECTION CONSTITUTES A CORNER)
2. FABRIC SHALL BE 0.148" GAUGE MIN. WIRE, WOVEN INTO APPROXIMATELY 2" DIAMOND MESH.
3. ZINC-COATED STEEL FABRIC BASE METAL SHALL BE COATED WITH PRIME WESTERN SPELTER OR EQUAL.
4. ALUMINUM COATED STEEL FABRIC BASE METAL SHALL BE COATED WITH ALUMINUM ALLOY.
5. LINE POSTS SHALL BE 2½" O.D. END OR CORNER POSTS SHALL BE 3" O.D.
6. THE CONTRACTOR IS RESPONSIBLE FOR SURFACE RESTORATION ONCE THE FENCE IS REMOVED.
7. THE CONTRACTOR SHALL REMOVE AND DISPOSE OF THE TEMPORARY CONSTRUCTION FENCE AT THE CONCLUSION OF THE PROJECT.

TEMPORARY CHAIN LINK CONSTRUCTION FENCE WITH BALLAST BASE

NOT TO SCALE

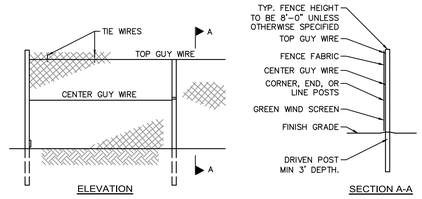

CONSTRUCTION FENCE AND GATE NOTES:

1. FABRIC SHALL BE 0.148" WIRE, WOVEN INTO APPROXIMATELY 2" DIAMOND MESH.
2. THE FENCE FABRIC SHALL BE ZINC COATED STEEL OR ALUMINUM COATED STEEL.
3. FENCE POSTS SHALL RECEIVE THE SAME COATING AND TREATMENT AS THE FENCE FABRIC (DESCRIBED ABOVE).
4. THE CONTRACTOR SHALL ADD A GREEN WIND SCREEN
5. LINE POSTS SHALL BE 2½" O.D. END OR CORNER POSTS SHALL BE 3" O.D.
6. THE CONTRACTOR IS RESPONSIBLE FOR SURFACE RESTORATION ONCE THE FENCE IS REMOVED.
7. THE CONTRACTOR SHALL REMOVE AND DISPOSE OF THE TEMPORARY CONSTRUCTION FENCE AT THE CONCLUSION OF THE PROJECT.

CHAIN LINK CONSTRUCTION FENCE

NOT TO SCALE

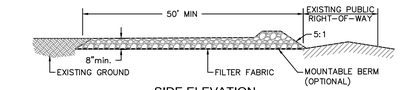

SIDE ELEVATION

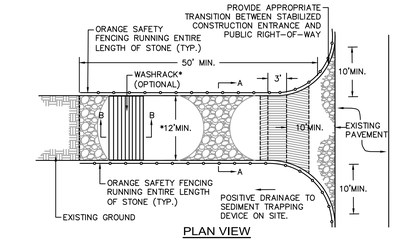

PLAN VIEW

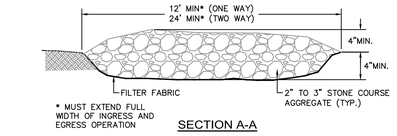

* MUST EXTEND FULL WIDTH OF INGRESS AND EGRESS OPERATION

SECTION A-A

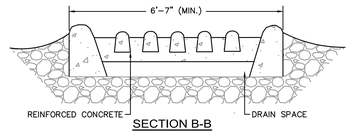

SECTION B-B

CONSTRUCTION SPECIFICATIONS

1. LENGTH – GREATER THAN OR EQUAL TO 50 FEET
2. WIDTH – TWELVE FOOT MINIMUM (ONE WAY), TWENTY FOUR FOOT MINIMUM (TWO WAY), BUT NOT LESS THAN THE FULL WIDTH AT POINTS WHERE INGRESS OR EGRESS OCCURS.
3. SURFACE WATER – ALL SURFACE WATER FLOWING OR DIVERTED TOWARD CONSTRUCTION ENTRANCES SHALL BE PIPED ACROSS THE ENTRANCE. IF PIPING IS IMPRACTICAL, A MOUNTABLE BERM SHALL BE PERMITTED.
4. THICKNESS – 8"
5. MAINTENANCE – THE ENTRANCE SHALL BE MAINTAINED IN A CONDITION WHICH SHALL PREVENT TRACKING OR FLOWING OF SEDIMENT ONTO PUBLIC RIGHTS-OF-WAY. THIS MAY REQUIRE PERIODIC TOP DRESSING WITH ADDITIONAL STONE AS CONDITIONS DEMAND AND REPAIR OR CLEANOUT OF ANY MEASURES USED TO TRAP SEDIMENT. ALL SEDIMENT SPILLED, DROPPED, WASHED OR TRACKED ONTO PUBLIC RIGHTS-OF-WAY MUST BE REMOVED IMMEDIATELY.
6. PERIODIC INSPECTION AND NEEDED MAINTENANCE SHALL BE PROVIDED.

STABILIZED CONSTRUCTION ENTRANCE

NOT TO SCALE

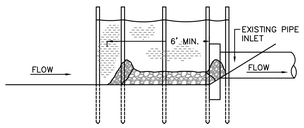

SECTION A-A

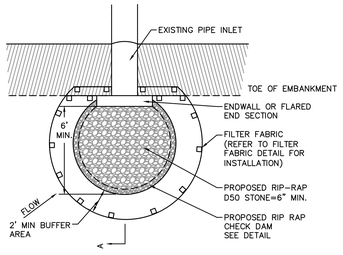

CULVERT INLET PROTECTION WITH SILT FENCE

NOT TO SCALE

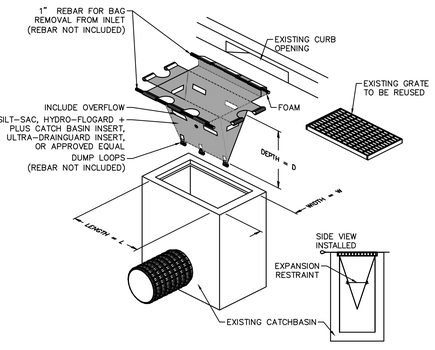

THIS METHOD OF INLET PROTECTION IS APPLICABLE WHERE THE INLET DRAINS SHEET, OVERLAND OR CONCENTRATED FLOWS (NOT GREATER THAN 1 CFS). THE METHOD CAN DRAIN FLAT AREA TO STEEP SLOPES. INLET CAPACITY WILL BE DECREASED WITH THIS METHOD AND THE CONTRACTOR SHALL EXPECT PONDING DURING HIGH FLOW EVENTS.

INLET PROTECTION - OPTION 1 CATCH BASIN WITH SILTATION SACK

NOT TO SCALE

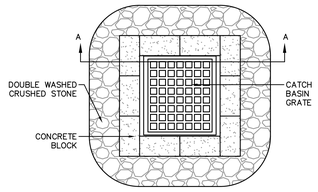

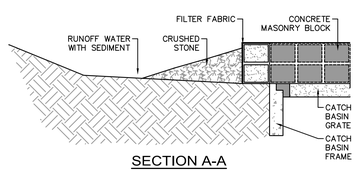

THIS METHOD OF INLET PROTECTION IS APPLICABLE WHERE HEAVY FLOWS ARE EXPECTED AND WHERE AN OVERFLOW CAPACITY IS NECESSARY TO PREVENT EXCESSIVE PONDING AROUND STRUCTURE.

INLET PROTECTION - OPTION 2 CATCH BASIN W/ BLOCK AND GRAVEL

NOT TO SCALE

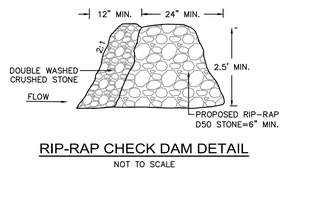

RIP-RAP CHECK DAM DETAIL

NOT TO SCALE

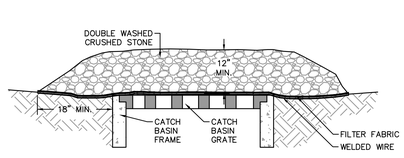

THIS METHOD OF INLET PROTECTION IS APPLICABLE WHERE HEAVY FLOWS ARE EXPECTED, BUT NOT WHERE PONDING AROUND THE STRUCTURE MIGHT CAUSE EXCESSIVE INCONVENIENCE OR DAMAGE TO ADJACENT STRUCTURES AND UNPROTECTED AREAS. THIS METHOD NOT ACCEPTABLE IN ACTIVE TRAFFIC AREAS.

INLET PROTECTION - OPTION 3 CATCH BASIN WITH GRAVEL

NOT TO SCALE

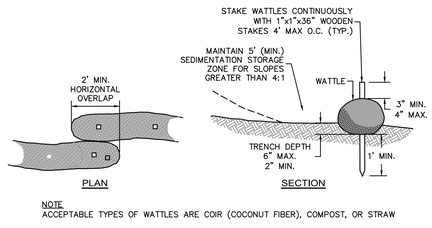

NOTE

ACCEPTABLE TYPES OF WATTLES ARE COIR (COCONUT FIBER), COMPOST, OR STRAW

EROSION CONTROL BARRIER WATTLES FOR SLOPES LESS THAN 10:1

NOT TO SCALE

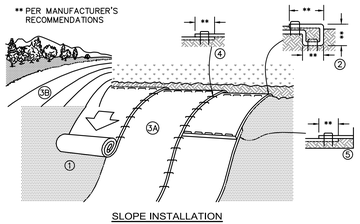

SLOPE INSTALLATION

NOTES:

1. PREPARE SOIL BEFORE INSTALLING EROSION CONTROL BLANKETS (ECB's), INCLUDING ANY NECESSARY APPLICATION OF LIME, FERTILIZER, AND SEED.
2. BEGIN AT THE TOP OF THE SLOPE BY ANCHORING THE ECB's IN ACCORDANCE WITH THE MANUFACTURER'S RECOMMENDATIONS. APPLY SEED TO COMPACTED SOIL AND FOLD REMAINING PORTION OF ECB's BACK OVER SEED AND COMPACTED SOIL. SECURE ECB's OVER COMPACTED SOIL WITH A ROW OF STAKES/STAPLES SPACED ACCORDANCE TO THE MANUFACTURER'S RECOMMENDATIONS ACROSS THE WIDTH OF THE ECB's.
3. ROLL THE ECB's DOWN (A) OR HORIZONTALLY (B) ACROSS THE SLOPE. ECB's WILL UNROLL WITH APPROPRIATE SIDE AGAINST THE SOIL SURFACE. ALL ECB's MUST BE SECURELY FASTENED TO SOIL SURFACE BY PLACING STAKES/STAPLES IN APPROPRIATE LOCATIONS AS SHOWN ON THE STAKE/STAPLE PATTERN GUIDE.
4. THE EDGES OF PARALLEL ECB's MUST BE STAKED/STAPLED WITH OVERLAP DEPENDING ON ECB's TYPE. SEE THE MANUFACTURER'S RECOMMENDATIONS.
5. CONSECUTIVE ECB's SPLICED DOWN THE SLOPE MUST BE PLACED END OVER END (SHINGLE STYLE) WITH AN OVERLAP (SEE THE MANUFACTURER'S RECOMMENDATIONS). STAKE/STAPLE THROUGH OVERLAPPED AREA, ACROSS ENTIRE ECB's WIDTH PER MANUFACTURER'S RECOMMENDATIONS.
6. IN LOOSE SOIL CONDITIONS, THE USE OF STAKE OR STAPLE LENGTHS GREATER THAN 6" MAY BE NECESSARY TO PROPERLY SECURE THE ECB's.
7. THE CONTRACTOR SHALL FOLLOW ALL INSTALLATION INSTRUCTIONS AS RECOMMENDED BY THE MANUFACTURER.

TEMPORARY EROSION CONTROL BLANKET FOR STEEP SLOPES DETAIL

NOT TO SCALE

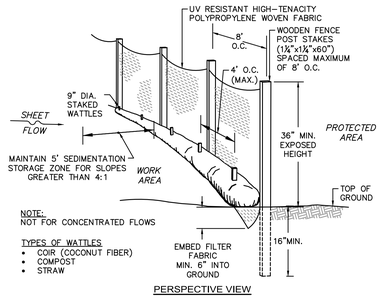

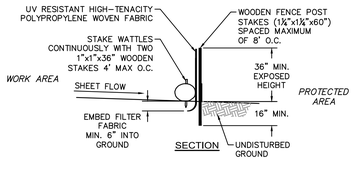

PERIMETER EROSION CONTROL BARRIER OPTION B - SILT FENCE DETAIL WITH WATTLES

NOT TO SCALE

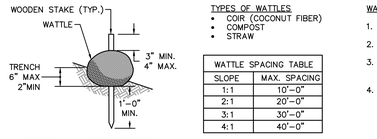

TYPES OF WATTLES

- COIR (COCONUT FIBER)
- COMPOST
- STRAW

WATTLE SPACING TABLE	
SLOPE	MAX. SPACING
1:1	10'–0"
2:1	20'–0"
3:1	30'–0"
4:1	40'–0"

WATTLE SLOPE PROTECTION NOTES:

1. SECURELY KNOT EACH END OF WATTLE, ABUT ADJACENT WATTLES TIGHTLY, END TO END, WITHOUT OVERLAPPING THE ENDS.
2. PILOT HOLES MAY BE DRIVEN THROUGH THE WATTLES AND INTO THE SOIL WHEN SOIL CONDITIONS REQUIRE
3. WATTLES SHALL BE INSPECTED REGULARLY, AND IMMEDIATELY AFTER A RAINFALL PRODUCES RUNOFF, TO ENSURE THEY REMAIN THOROUGHLY ENTRENCHED AND IN CONTACT WITH THE SOIL.
4. ONLY INSTALL WATTLE(S) TO A HEIGHT IN DITCH SO FLOW WILL NOT WASH AROUND WATTLE AND SCOUR DITCH SLOPES AND AS DIRECTED.

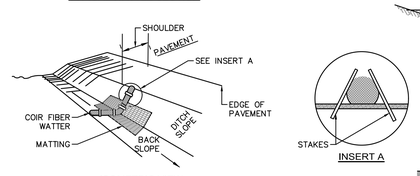

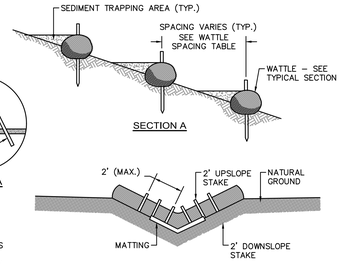

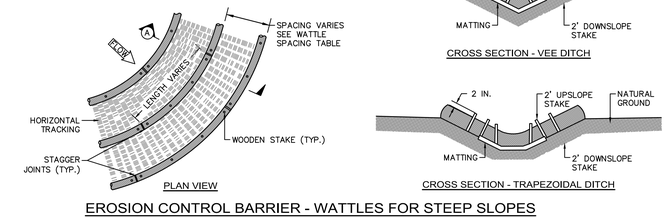

EROSION CONTROL BARRIER - WATTLES FOR STEEP SLOPES

NOT TO SCALE

ASHLAND, MASSACHUSETTS Incorporated 1846

90 Concord Street, Ashland, MA

FLANSBURGH

77 NORTH WASHINGTON STREET
BOSTON, MA 02114-1910

FLANSBURGH.COM

Owner Project Manager

Compass Project Management, Inc.
Owners' Project Manager
One Edgewater Drive, Suite 204
Norwood, MA 02062

Consultants

Nitsch Engineering, Inc.
Land Survey/ Traffic/ Civil Engineers
2 Center Plaza
Boston, MA 02108

Stimson Studio
Landscape Architect
288 Norfolk Street
Cambridge, MA 02139

Engineers Design Group Inc
Structural Engineer
350 Main Street
Malden, MA 02148

Stefura Associates, Inc.
FF&E and Casework
77 North Washington Street
Boston, MA 02114

Crabtree McGrath Associates, Inc.
FF&E and Casework
161 West Main Street
Georgetown, MA 01833

Vanderweil Engineers, LLP
Mechanical Electrical Technology
Plumbing & Fire Protection Engineers
274 Summer Street
Boston, MA 02210

Fuss and O'Neill, Inc.
Hazardous Materials
108 Myrtle Street, Suite 502
Quincy, MA 02171

AM Fogarty
Cost Estimators
175 Derby St, Ste 5
Hingham, Massachusetts 02043

No.	Date	Note
1	08/06/2021	Resubmittal

REVISIONS

No.	Date	Note

ISSUE

Stamp

For Permitting Only

Key Plan

NORTH

Sheet Title

EROSION AND SEDIMENTATION CONTROL DETAILS

Drawn By: NJB	Project ID: 1914.00
Reviewed By: BMV/JEG	Scale: NOT TO SCALE
Issue Date: 06.14.2021	Plot Date: 06.11.2021

Sheet No.

C8.0

Nitsch Project #13809

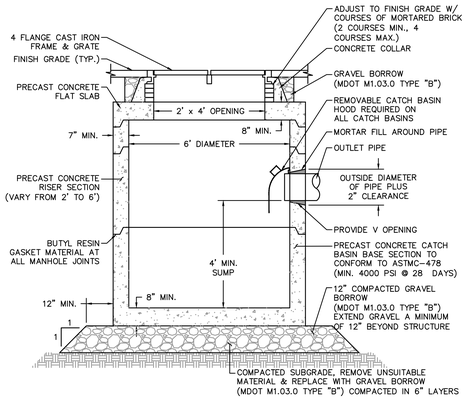

TYPICAL DOUBLE CATCH BASIN DETAIL

NOT TO SCALE

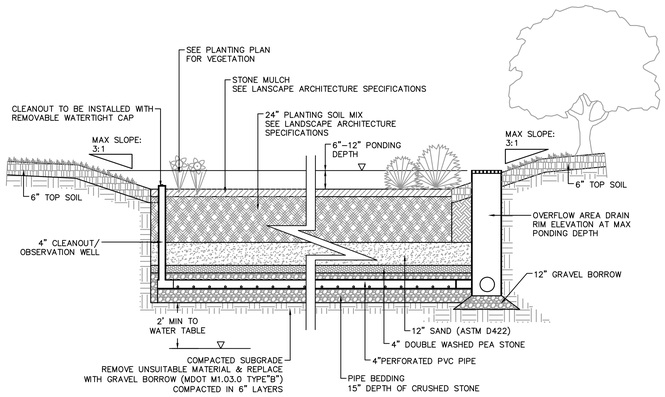

BIORETENTION BASIN

NOT TO SCALE

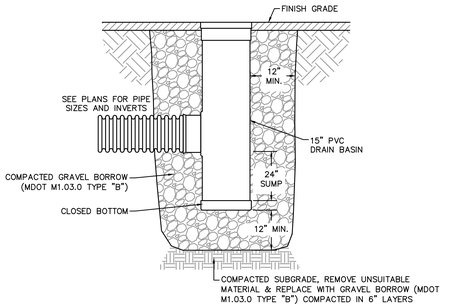

SECTION VIEW

NOTES:
1. FRAME AND GRATE SHALL BE DUCTILE IRON CONFORMING TO ASTM A536 GRADE 70-50-05.
2. 15" AREA DRAINS SHALL BE NYLOPLAST MODEL 2815 AS MANUFACTURED BY ADVANCED DRAINAGE SYSTEMS, INC., OR APPROVED EQUAL.
3. AREA DRAINS SHALL BE CUSTOM MANUFACTURED ACCORDING TO THE PLANS AND DETAIL.
4. CASTINGS SHALL BE FURNISHED WITH A BLACK PAINT.
5. SEE PLANS FOR LAYOUT AND ELEVATIONS OF DRAIN PIPES TO AREA DRAINS.

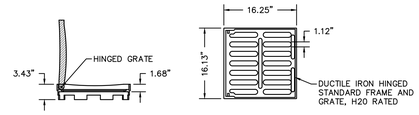

STANDARD GRATE



DOMED GRATE

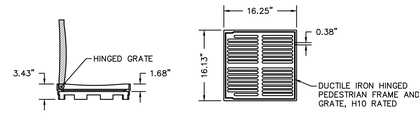

PEDESTRIAN GRATE (ADA COMPLIANT)

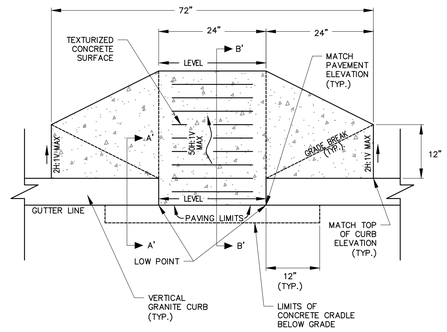

15" AREA DRAIN DETAIL

NOT TO SCALE

STRUCTURE NAME	WQS#214	WQS#218	WQS#226	WQS#233	WQS#243
MINIMUM WQF	0.73 CFS	0.50 CFS	0.61 CFS	0.29 CFS	0.37 CFS
PEAK FLOW RATE*	19.92 CFS	5.62 CFS	5.58 CFS	4.07 CFS	21.68 CFS
MINIMUM SEDIMENT STORAGE CAPACITY	60 CF	60 CF	60 CF	60 CF	60 CF

* PEAK FLOW RATE BASED ON RATIONAL ANALYSIS FOR A 25-YEAR STORM EVENT. STRUCTURE SHALL BE ABLE TO PASS PEAK FLOW RATE WITHOUT CAUSING A BACKWATER CONDITION.

NOTES:
1. THE USE OF FLEXIBLE CONNECTIONS IS RECOMMENDED AT THE INLET AND OUTLET WHERE APPLICABLE.
2. THE COVER SHOULD BE POSITIONED OVER THE OUTLET DROP PIPE AND THE OIL CLEANOUT PIPE.
3. STRUCTURE DESIGNED FOR H20 LOADING

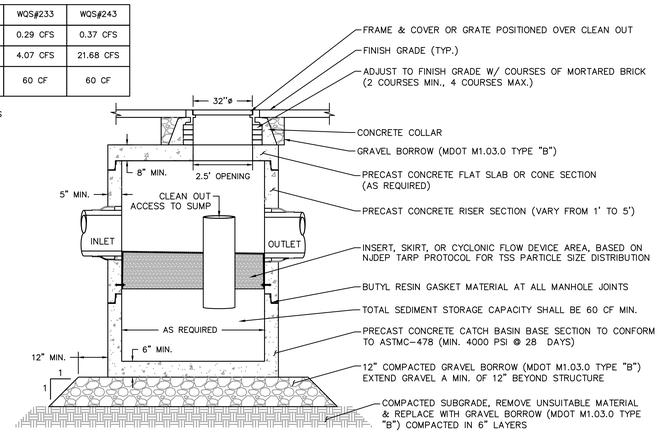

WATER QUALITY STRUCTURE DETAIL

NOT TO SCALE

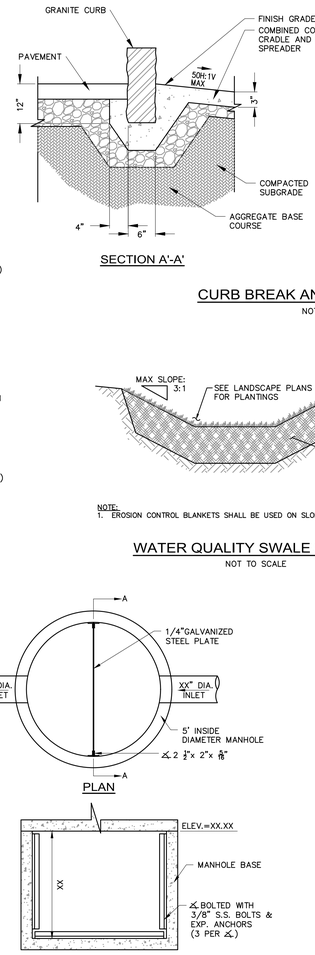

SECTION A'-A'

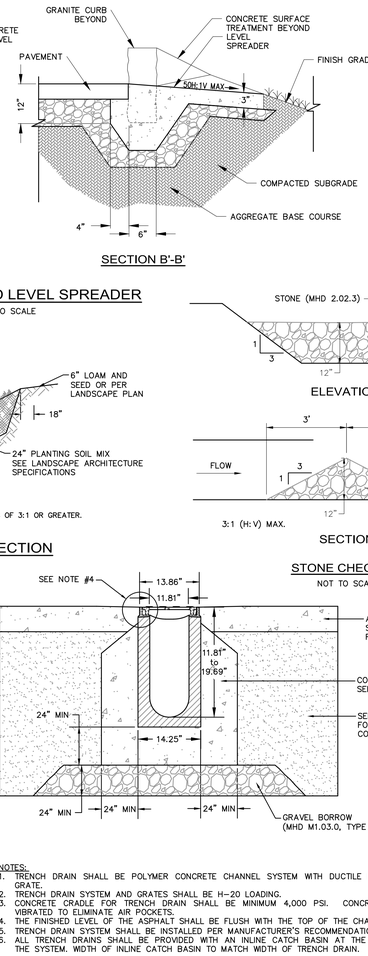

SECTION B'-B'

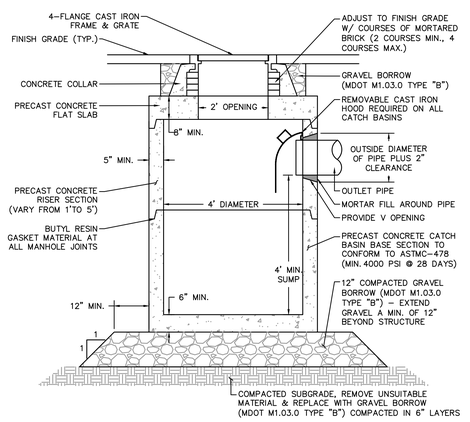

TYPICAL CATCH BASIN DETAIL

NOT TO SCALE

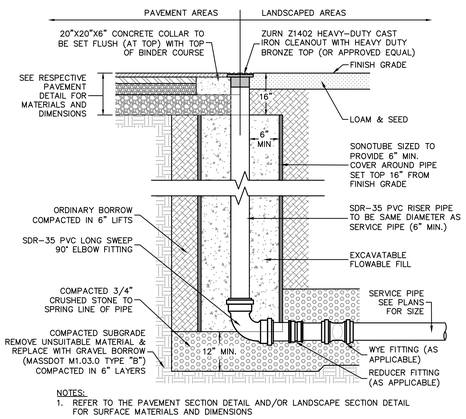

NOTES:
1. REFER TO THE PAVEMENT SECTION DETAIL AND/OR LANDSCAPE SECTION DETAIL FOR SURFACE MATERIALS AND DIMENSIONS

CLEANOUT DETAIL

NOT TO SCALE

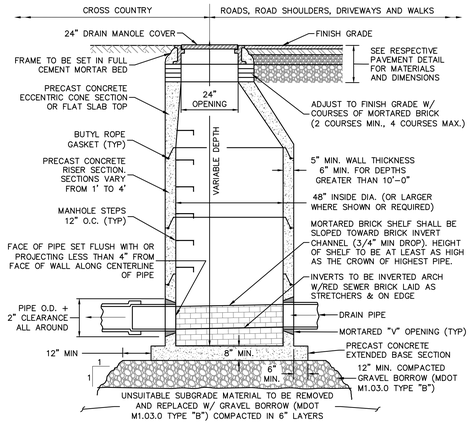

TYPICAL DRAIN MANHOLE DETAIL

NOT TO SCALE

NOTE:
1. EROSION CONTROL BLANKETS SHALL BE USED ON SLOPES OF 3:1 OR GREATER.

CURB BREAK AND LEVEL SPREADER

NOT TO SCALE

WATER QUALITY SWALE SECTION

NOT TO SCALE

SECTION

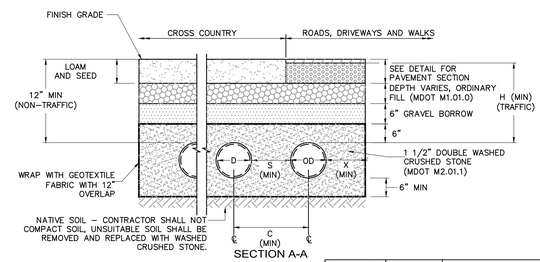

UNDERGROUND STORMWATER DETENTION SYSTEM DETAIL

NOT TO SCALE

NOMINAL DIAMETER (D)	OUTSIDE DIAMETER (OD)	MIN. SPACING			
		C	S	X	H
24"	28"	41.5"	14"	10"	12"

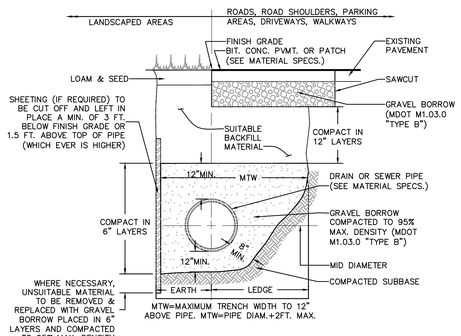

STANDARD TRENCH DETAIL FOR DRAIN AND SEWER PIPE

NOT TO SCALE

SECTION A-A
OUTLET CONTROL STRUCTURE

NOT TO SCALE

STONE CHECK DAM

NOT TO SCALE

NOTES:
1. TRENCH DRAIN SHALL BE POLYMER CONCRETE CHANNEL SYSTEM WITH DUCTILE IRON RAIL AND GRATE.
2. TRENCH DRAIN SYSTEM AND GRATES SHALL BE H-20 LOADING.
3. CONCRETE CRADLE FOR TRENCH DRAIN SHALL BE MINIMUM 4,000 PSI. CONCRETE SHALL BE VIBRATED TO ELIMINATE AIR POCKETS.
4. THE FINISHED LEVEL OF THE ASPHALT SHALL BE FLUSH WITH THE TOP OF THE CHANNEL EDGE.
5. TRENCH DRAIN SYSTEM SHALL BE INSTALLED PER MANUFACTURER'S RECOMMENDATIONS.
6. ALL TRENCH DRAINS SHALL BE PROVIDED WITH AN INLINE CATCH BASIN AT THE LOW POINT OF THE SYSTEM. WIDTH OF INLINE CATCH BASIN TO MATCH WIDTH OF TRENCH DRAIN.

12" TRENCH DRAIN DETAIL IN ASPHALT WALK

NOT TO SCALE

ASHLAND, MASSACHUSETTS Incorporated 1846
90 Concord Street, Ashland, MA

FLANSBURGH
77 NORTH WASHINGTON STREET
BOSTON, MA 02114-1910
FLANSBURGH.COM

Owner Project Manager

Compass Project Management, Inc.
Owners' Project Manager
One Edgewater Drive, Suite 204
Norwood, MA 02062

Consultants

Nitsch Engineering, Inc.
Land Survey/ Traffic/ Civil Engineers
2 Center Plaza
Boston, MA 02108

Stimson Studio
Landscape Architect
288 Norfolk Street
Cambridge, MA 02139

Engineers Design Group Inc
Structural Engineer
350 Main Street
Malden, MA 02148

Stefura Associates, Inc.
FF&E and Casework
77 North Washington Street
Boston, MA 02114

Crabtree McGrath Associates, Inc.
FF&E and Casework
161 West Main Street
Georgetown, MA 01833

Vanderweil Engineers, LLP
Mechanical Electrical Technology
Plumbing & Fire Protection Engineers
274 Summer Street
Boston, MA 02210

Fuss and O'Neill, Inc.
Hazardous Materials
108 Myrtle Street, Suite 502
Quincy, MA 02171

AM Fogarty
Cost Estimators
175 Derby St, Ste 5
Hingham, Massachusetts 02043

No.	Date	Note
1	08/06/2021	Resubmittal

REVISIONS

No.	Date	Note

ISSUE

Stamp

For Permitting Only

Key Plan

Sheet Title
Segment A
CIVIL DETAILS

Drawn By: NJB	Project ID: 1914.00
Reviewed By: BMV/JEG	Scale: NOT TO SCALE
Issue Date: 06.14.2021	Plot Date: 06.11.2021

Sheet No.
C8.1

Nitsch Project #13005

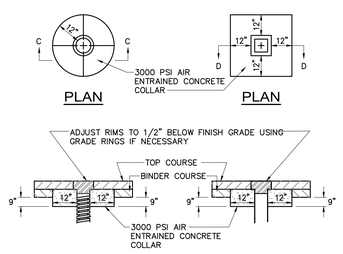

SECTION C-C ROUND

SECTION D-D SQUARE

NOTE:
ALL GATE BOX RIMS TO BE SET 1/2" BELOW FINISH GRADE AFTER BINDER COURSE OR LEVELING COURSE PAVEMENT HAS BEEN PLACED.

WATER GATE BOX DETAIL

NOT TO SCALE

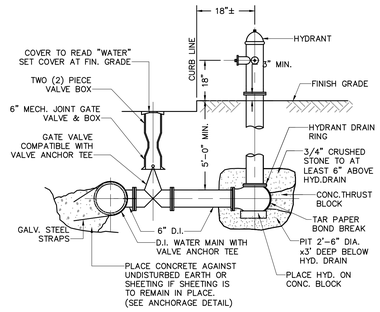

NOTE: ALL JOINTS ON HYDRANT BRANCH TO BE RESTRAINED JOINTS

FIRE HYDRANT DETAIL

NOT TO SCALE

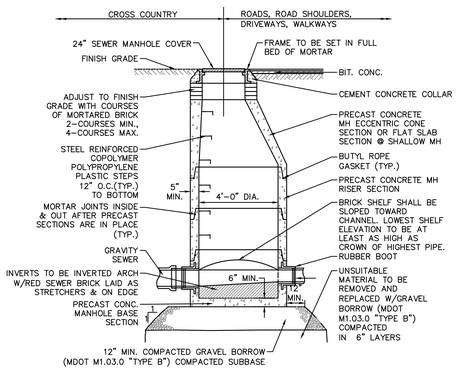

TYPICAL SEWER MANHOLE DETAIL

NOT TO SCALE

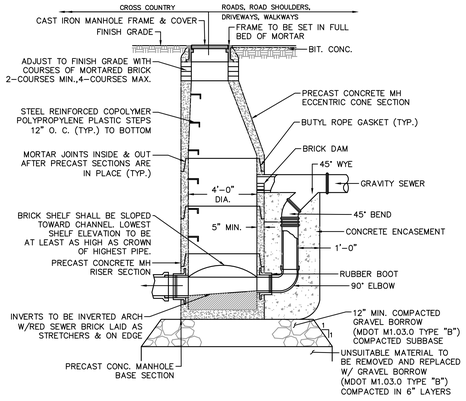

DROP MANHOLE DETAIL

NOT TO SCALE

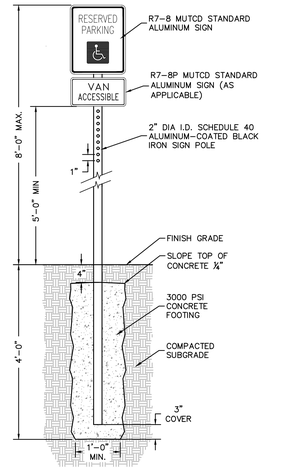

ACCESSIBLE PARKING SIGN DETAIL POST SET IN LANDSCAPE

NOT TO SCALE

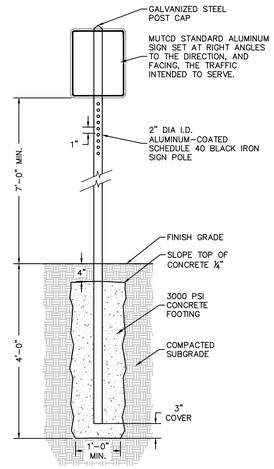

TYPICAL SIGN POST SETTING DETAIL

NOT TO SCALE



ACCESSIBLE PARKING STENCIL DETAIL

NOT TO SCALE

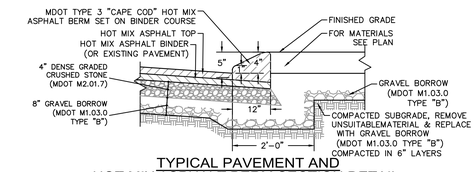

TYPICAL PAVEMENT AND HOT MIX ASPHALT BERM SECTION DETAIL

NOT TO SCALE

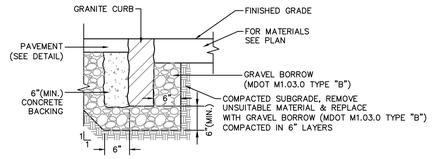

FLUSH GRANITE CURB SETTING DETAIL

NOT TO SCALE

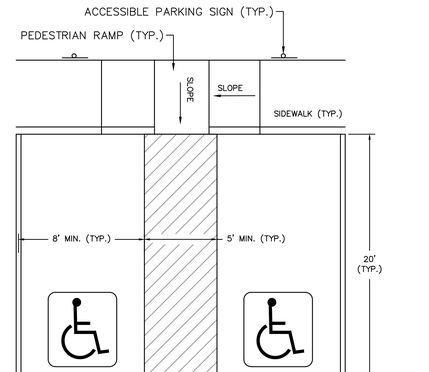

ACCESSIBLE PARKING DETAIL

NOT TO SCALE

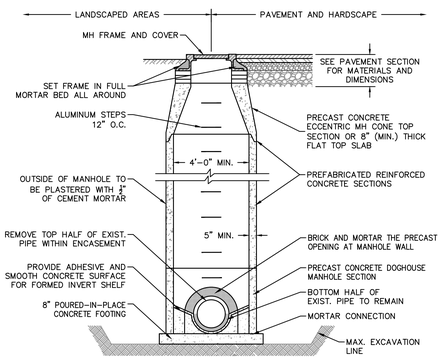

NOTES:
1. PREFABRICATED REINFORCED CONCRETE MANHOLE SECTIONS SHALL BE USED. THEY SHALL BE DESIGNED TO WITHSTAND AASHTO HS-20-44 LOADING.
2. SHOP DRAWINGS WILL BE REQUIRED TO BE SUBMITTED FOR APPROVAL. THE SHOP DRAWINGS SHALL BE STAMPED BY A PROFESSIONAL ENGINEER REGISTERED IN MASSACHUSETTS.

DOGHOUSE MANHOLE DETAIL

NOT TO SCALE

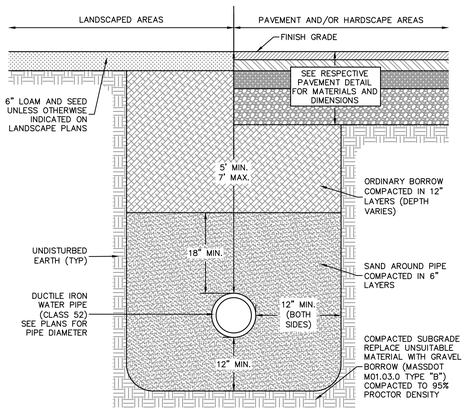

WATER TRENCH DETAIL

NOT TO SCALE

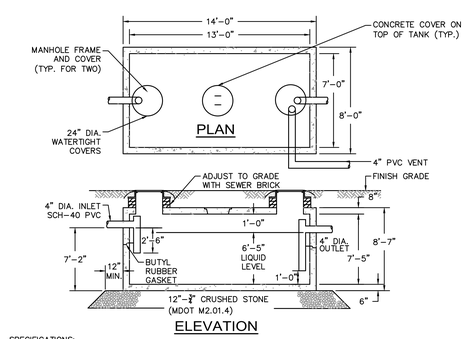

SPECIFICATIONS:
1. CONCRETE MINIMUM STRENGTH – 5,000 PSI @ 28 DAYS
2. STEEL REINFORCEMENT – ASTM A615 GR. 60, A185 OR A497 – 1" MIN. COVER
3. DESIGN LOADING – AASHTO HS20-44 – EARTH COVER 0 TO 5 FEET
4. WATER TABLE – 0 FEET
5. CONSTRUCTION JOINT – SEALED WITH 1" DIA. BUTYL RUBBER OR EQUIVALENT
6. TOTAL CAPACITY – 4,000 GALLONS

4,000 GALLON GREASE TRAP DETAIL

NOT TO SCALE

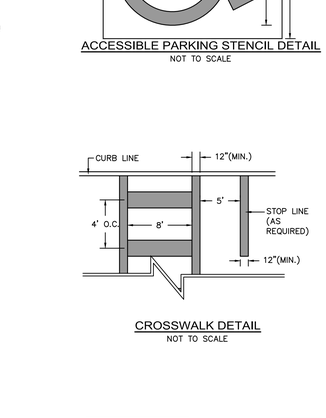

CROSSWALK DETAIL

NOT TO SCALE

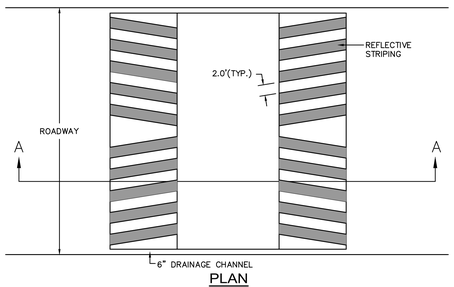

PLAN

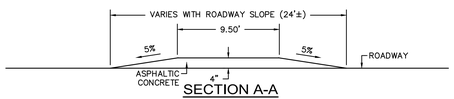

SECTION A-A

RAISED CROSSWALK DETAIL

NOT TO SCALE

IDENTIFICATION NUMBER	SIZE OF SIGN WIDTH	SIZE OF SIGN HEIGHT	TEXT
R1-1	24"	24"	STOP
R5-1	24"	24"	DO NOT ENTER
R6-1L	36"	12"	ONE WAY
R6-1R	36"	12"	ONE WAY
R7-8	12"	18"	RESERVED PARKING
R7-8A	18"	9"	VAN ACCESSIBLE
R3-5	24"	30"	ONLY
R3-2	24"	24"	
R5-2	24"	24"	BUSES ONLY

TRAFFIC SIGN SUMMARY

NOT TO SCALE

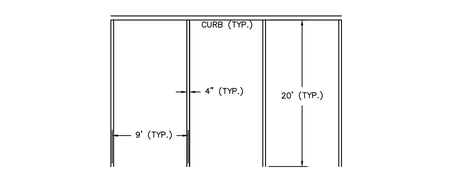

NOTE:
STRIPING SHALL BE INSTALLED PER SPECIFICATIONS

TYPICAL PARKING STRIPING DETAIL

NOT TO SCALE

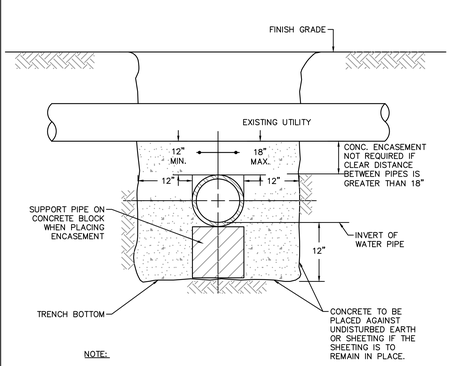

NOTE:
PIPE MUST BE BRACED VERTICALLY & HORIZONTALLY TO PREVENT FLOATATION DURING PLACEMENT OF CONCRETE

CONCRETE ENCASEMENT DETAIL AT UTILITY CROSSINGS

NOT TO SCALE

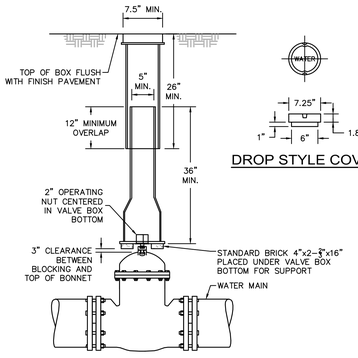

BOTTOM DETAIL

DROP STYLE COVER

NOTES:
1. ALL WATER MAINS SHOULD HAVE A MINIMUM DEPTH OF 5' FROM TOP OF PIPE TO FINISH GRADE.
2. COVER MUST BE MARKED "WATER".

GATE VALVE BOX DETAIL

NOT TO SCALE

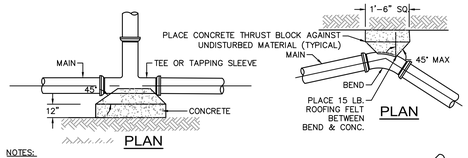

NOTES:
1. THRUST BLOCKS TO BE USED ON ALL PRESSURE PIPES AT HORIZONTAL AND VERTICAL BENDS GREATER OR EQUAL TO 45°, TEES AND DEAD ENDS.
2. FOR FITTINGS WITH LESS THAN 45° DEFLECTION USE BEARING AREAS FOR 45° BEND.
3. BEARING AREAS BASED ON HORIZONTAL PASSIVE SOIL PRESSURE OF 2000 PSF AND A MINIMUM INTERNAL WATER PRESSURE OF 175 PSIG. JOINTS SHALL NOT BE ENCASED IN CONCRETE. BEARING AREAS MAY BE DISREGARDED FOR TRENCHES IN ROCK WHERE THE TOP OF THE ROCK FACE IS AT OR ABOVE THE CROWN OF THE PIPE. HOWEVER, CONCRETE BACKING SHALL BE PLACED BETWEEN THE PIPE AND ROCK FACE.

TABLE OF BEARING AREAS IN SQUARE FEET AGAINST UNDISTURBED MATERIAL FOR FITTING. *

SIZE OF MAIN (INCHES)	90° BEND (S.F.)	45° BEND (S.F.)	DEAD END (S.F.)
4	2.3	1.3	1.6
6	4.7	2.5	3.3
8	8.0	4.5	6.0
12	17.0	9.5	12.0

THRUST BLOCK DETAILS

NOT TO SCALE

ASHLAND, MASSACHUSETTS Incorporated 1846
90 Concord Street, Ashland, MA

FLANSBURGH
77 NORTH WASHINGTON STREET
BOSTON, MA 02114-1910
FLANSBURGH.COM

Owner Project Manager

Compass Project Management, Inc.
Owners' Project Manager
One Edgewater Drive, Suite 204
Norwood, MA 02062

Consultants

Nitsch Engineering, Inc.
Land Survey/ Traffic/ Civil Engineers
2 Center Plaza
Boston, MA 02108

Stimson Studio
Landscape Architect
288 Norfolk Street
Cambridge, MA 02139

Engineers Design Group Inc
Structural Engineer
350 Main Street
Malden, MA 02148

Stefura Associates, Inc.
FF&E and Casework
77 North Washington Street
Boston, MA 02114

Crabtree McGrath Associates, Inc.
FF&E and Casework
161 West Main Street
Georgetown, MA 01833

Vanderweil Engineers, LLP
Mechanical Electrical Technology Plumbing & Fire Protection Engineers
274 Summer Street
Boston, MA 02210

Fuss and O'Neill, Inc.
Hazardous Materials
108 Myrtle Street, Suite 502
Quincy, MA 02171

AM Fogarty
Cost Estimators
175 Derby St, Ste 5
Hingham, Massachusetts 02043

No.	Date	Note
1	09/06/2021	Resubmittal
REVISIONS		
No.	Date	Note
ISSUE		

Stamp

For Permitting Only

Key Plan

NORTH

Sheet Title
Segment A
CIVIL DETAILS

Drawn By: NJB	Project ID: 1914.00
Reviewed By: BMV/JEG	Scale: NOT TO SCALE
Issue Date: 06.14.2021	Plot Date: 06.11.2021

Sheet No.
C8.2

Nitsch Project #13659

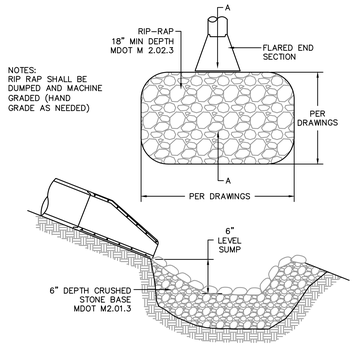

SECTION A-A

LEVEL SPREADER DETAIL

NOT TO SCALE

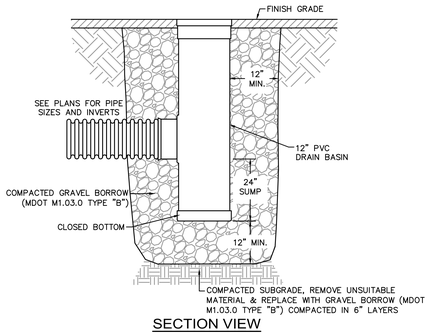

SECTION VIEW

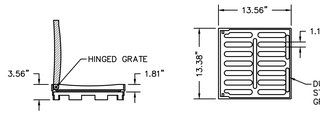

STANDARD GRATE

NOTES:
1. FRAME AND GRATE SHALL BE DUCTILE IRON CONFORMING TO ASTM A536 GRADE 70-50-05.
2. 12" AREA DRAINS SHALL BE NYLOPLAST MODEL 2812 AS MANUFACTURED BY ADVANCED DRAINAGE SYSTEMS, INC., OR APPROVED EQUAL.
3. AREA DRAINS SHALL BE CUSTOM MANUFACTURED ACCORDING TO THE PLANS AND DETAIL.
4. CASTINGS SHALL BE FURNISHED WITH A BLACK PAINT.
5. SEE PLANS FOR LAYOUT AND ELEVATIONS OF DRAIN PIPES TO AREA DRAINS.

12" AREA DRAIN DETAIL

NOT TO SCALE

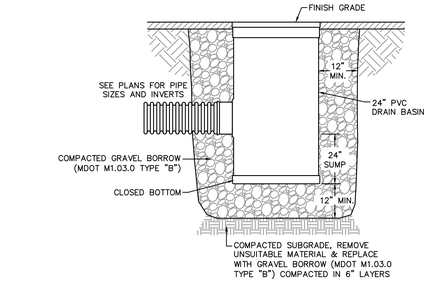

SECTION VIEW

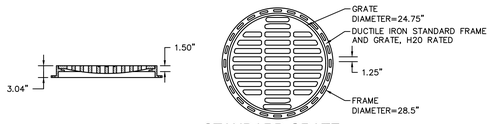

STANDARD GRATE

NOTES:
1. FRAME AND GRATE SHALL BE DUCTILE IRON CONFORMING TO ASTM A536 GRADE 70-50-05.
2. 24" AREA DRAINS SHALL BE NYLOPLAST MODEL 2824 AS MANUFACTURED BY ADVANCED DRAINAGE SYSTEMS, INC., OR APPROVED EQUAL.
3. AREA DRAINS SHALL BE CUSTOM MANUFACTURED ACCORDING TO THE PLANS AND DETAIL.
4. CASTINGS SHALL BE FURNISHED WITH A BLACK PAINT.
5. SEE PLANS FOR LAYOUT AND ELEVATIONS OF DRAIN PIPES TO AREA DRAINS.

24" AREA DRAIN DETAIL

NOT TO SCALE

THE INSTALLED CHAMBER SYSTEM SHALL PROVIDE THE LOAD FACTORS SPECIFIED IN THE AASHTO LRFD BRIDGE DESIGN SPECIFICATIONS SECTION 12.12 FOR EARTH AND LIVE LOADS, WITH CONSIDERATION FOR IMPACT AND MULTIPLE VEHICLE PRESENCE.

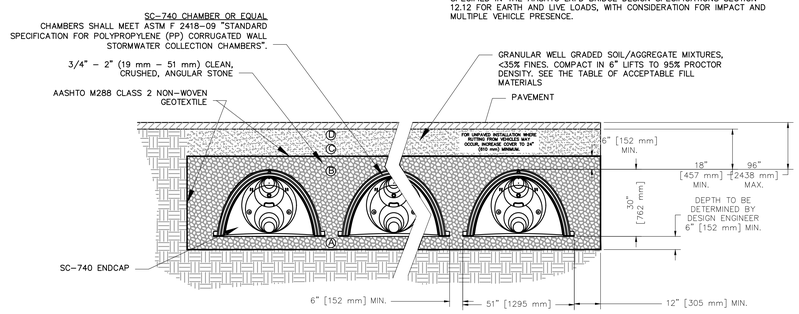

30" ARCH CHAMBER INFILTRATION SYSTEM DETAIL

NOT TO SCALE

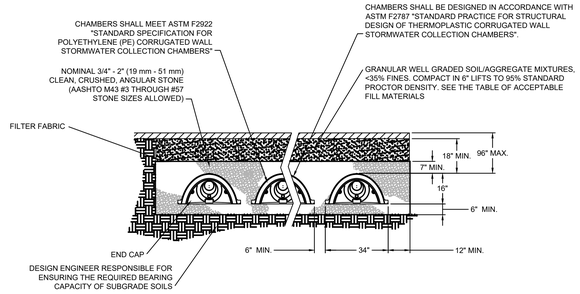

16" ARCH CHAMBER INFILTRATION SYSTEM DETAIL

NOT TO SCALE

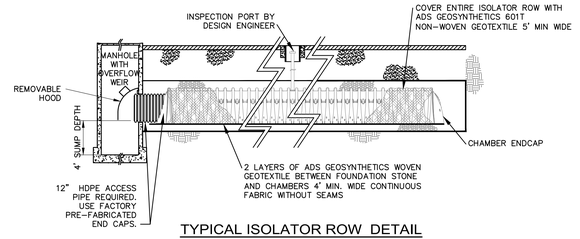

TYPICAL ISOLATOR ROW DETAIL

NOT TO SCALE

NOTES:

1. INSTALLATION OF SYSTEMS SHALL CONFORM TO MANUFACTURER SPECIFICATIONS AND IN ACCORDANCE WITH THE MANUFACTURER DESIGN MANUAL
2. THE INSTALLATION OF CHAMBERS SHALL BE IN ACCORDANCE WITH THE LATEST MANUFACTURER INSTALLATION INSTRUCTIONS
3. THE CONTRACTOR IS ADVISED TO REVIEW AND UNDERSTAND THE INSTALLATION INSTRUCTIONS PRIOR TO BEGINNING SYSTEM INSTALLATION.
4. CHAMBERS SHALL MEET THE DESIGN REQUIREMENTS AND LOAD FACTORS SPECIFIED IN SECTION 12.12 OF THE LATEST EDITION OF THE AASHTO LRFD BRIDGE DESIGN SPECIFICATIONS

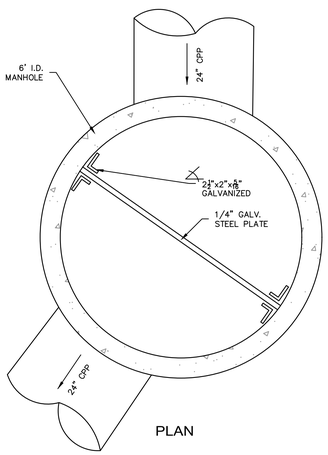

PLAN

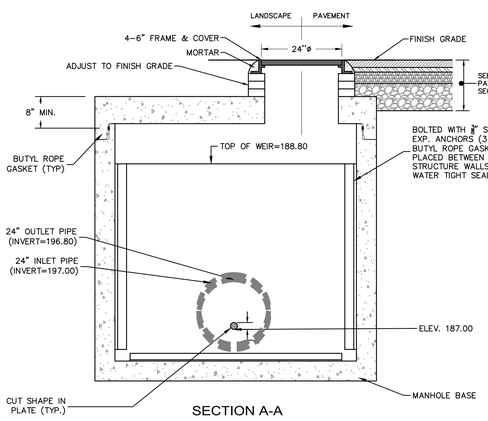

SECTION A-A

SS-2 OUTLET CONTROL STRUCTURE

NOT TO SCALE

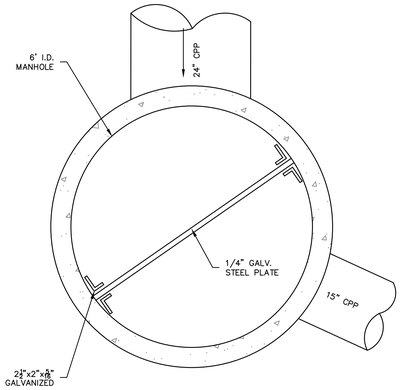

PLAN

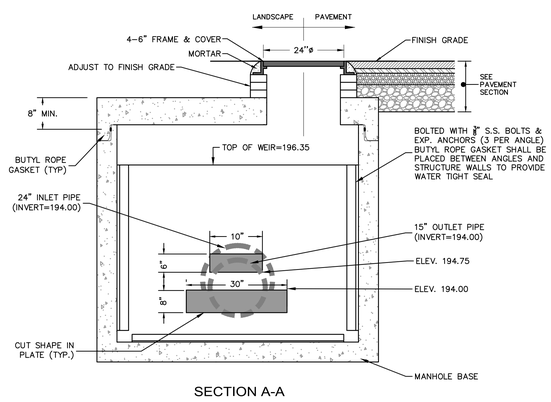

SECTION A-A

SS-3 OUTLET CONTROL STRUCTURE

NOT TO SCALE

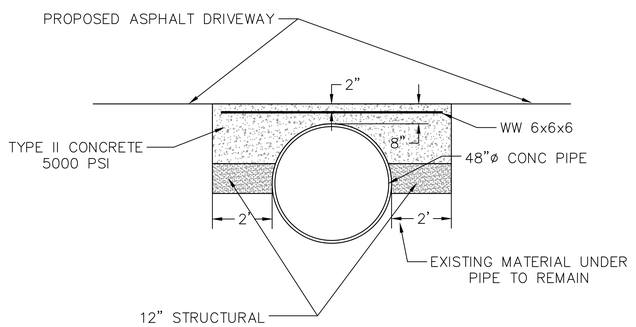

CONCRETE PIPE CAP DETAIL

NOT TO SCALE

ASHLAND, MASSACHUSETTS
Incorporated 1846
90 Concord Street, Ashland, MA

FLANSBURGH

77 NORTH WASHINGTON STREET
BOSTON, MA 02114-1910
FLANSBURGH.COM

Owner Project Manager

Compass Project Management, Inc.
Owners' Project Manager
One Edgewater Drive, Suite 204
Norwood, MA 02062

Consultants

Nitsch Engineering, Inc.
Land Survey/ Traffic/ Civil Engineers
2 Center Plaza
Boston, MA 02108

Stimson Studio
Landscape Architect
288 Norfolk Street
Cambridge, MA 02139

Engineers Design Group Inc
Structural Engineer
350 Main Street
Malden, MA 02148

Stefura Associates, Inc.
FF&E and Casework
77 North Washington Street
Boston, MA 02114

Crabtree McGrath Associates, Inc.
FF&E and Casework
161 West Main Street
Georgetown, MA 01833

Vanderweil Engineers, LLP
Mechanical Electrical Technology Plumbing & Fire Protection Engineers
274 Summer Street
Boston, MA 02210

Fuss and O'Neill, Inc.
Hazardous Materials
108 Myrtle Street, Suite 502
Quincy, MA 02171

AM Fogarty
Cost Estimators
175 Derby St, Ste 5
Hingham, Massachusetts 02043

No.	Date	Note
1	08/06/2021	Resubmittal
REVISIONS		
No.	Date	Note
ISSUE		

Stamp

For Permitting Only

Key Plan

Sheet Title

Segment A

CIVIL DETAILS

Drawn By: NJB	Project ID: 1914.00
Reviewed By: BMV/JEG	Scale: NOT TO SCALE
Issue Date: 06.14.2021	Plot Date: 06.11.2021

Sheet No.

C8.3

Nitsch Project #13659

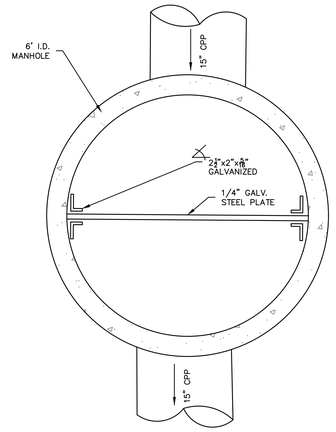

PLAN

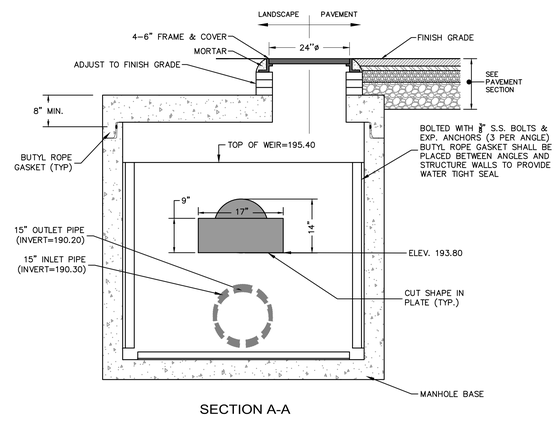

SECTION A-A

SS-5 OUTLET CONTROL STRUCTURE

NOT TO SCALE

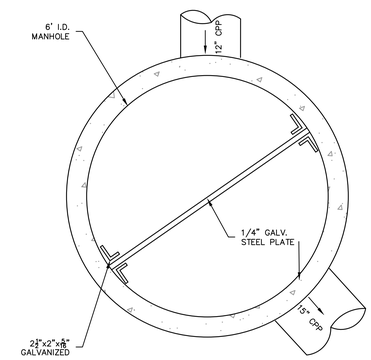

PLAN

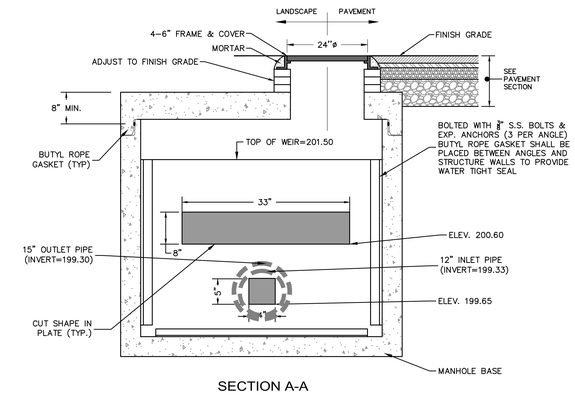

SECTION A-A

SS-4 OUTLET CONTROL STRUCTURE

NOT TO SCALE

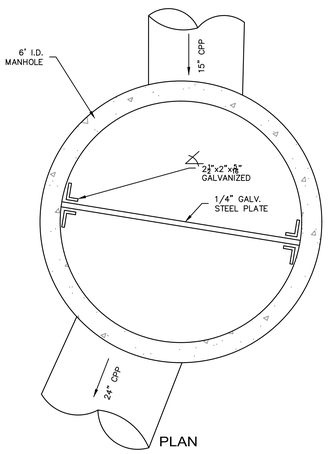

PLAN

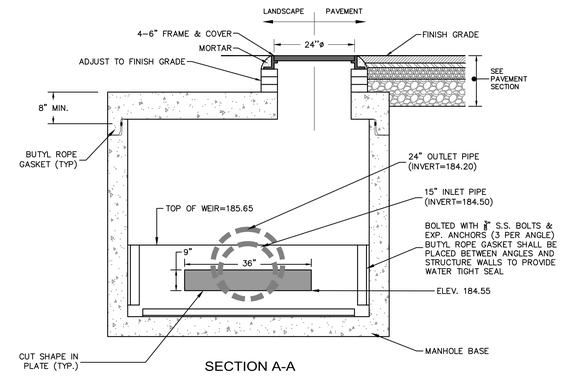

SECTION A-A

SS-3 OUTLET CONTROL STRUCTURE

NOT TO SCALE

ASHLAND, MASSACHUSETTS
Incorporated 1846

90 Concord Street, Ashland, MA

FLANSBURGH

77 NORTH WASHINGTON STREET
BOSTON, MA 02114-1910

FLANSBURGH.COM

Owner Project Manager

Compass Project Management, Inc.
Owners' Project Manager
One Edgewater Drive, Suite 204
Norwood, MA 02062

Consultants

Nitsch Engineering, Inc.
Land Survey/ Traffic/ Civil Engineers
2 Center Plaza
Boston, MA 02108

Stimson Studio
Landscape Architect
288 Norfolk Street
Cambridge, MA 02139

Engineers Design Group Inc
Structural Engineer
350 Main Street
Malden, MA 02148

Stefura Associates, Inc.
FF&E and Casework
77 North Washington Street
Boston, MA 02114

Crabtree McGrath Associates, Inc.
FF&E and Casework
161 West Main Street
Georgetown, MA 01833

Vanderweil Engineers, LLP
Mechanical Electrical Technology
Plumbing & Fire Protection Engineers
274 Summer Street
Boston, MA 02210

Fuss and O'Neill, Inc.
Hazardous Materials
108 Myrtle Street, Suite 502
Quincy, MA 02171

AM Fogarty
Cost Estimators
175 Derby St, Ste 5
Hingham, Massachusetts 02043

No.	Date	Note
1	08/06/2021	Resubmittal

REVISIONS

No.	Date	Note

ISSUE

Stamp

For Permitting Only

Key Plan

NORTH

Sheet Title

Segment A

CIVIL DETAILS

Drawn By: NJB	Project ID: 1914.00
Reviewed By: BMV/JEG	Scale: NOT TO SCALE
Issue Date: 06.14.2021	Plot Date: 06.11.2021

Sheet No.

C8.4

Nitsch Project #14829

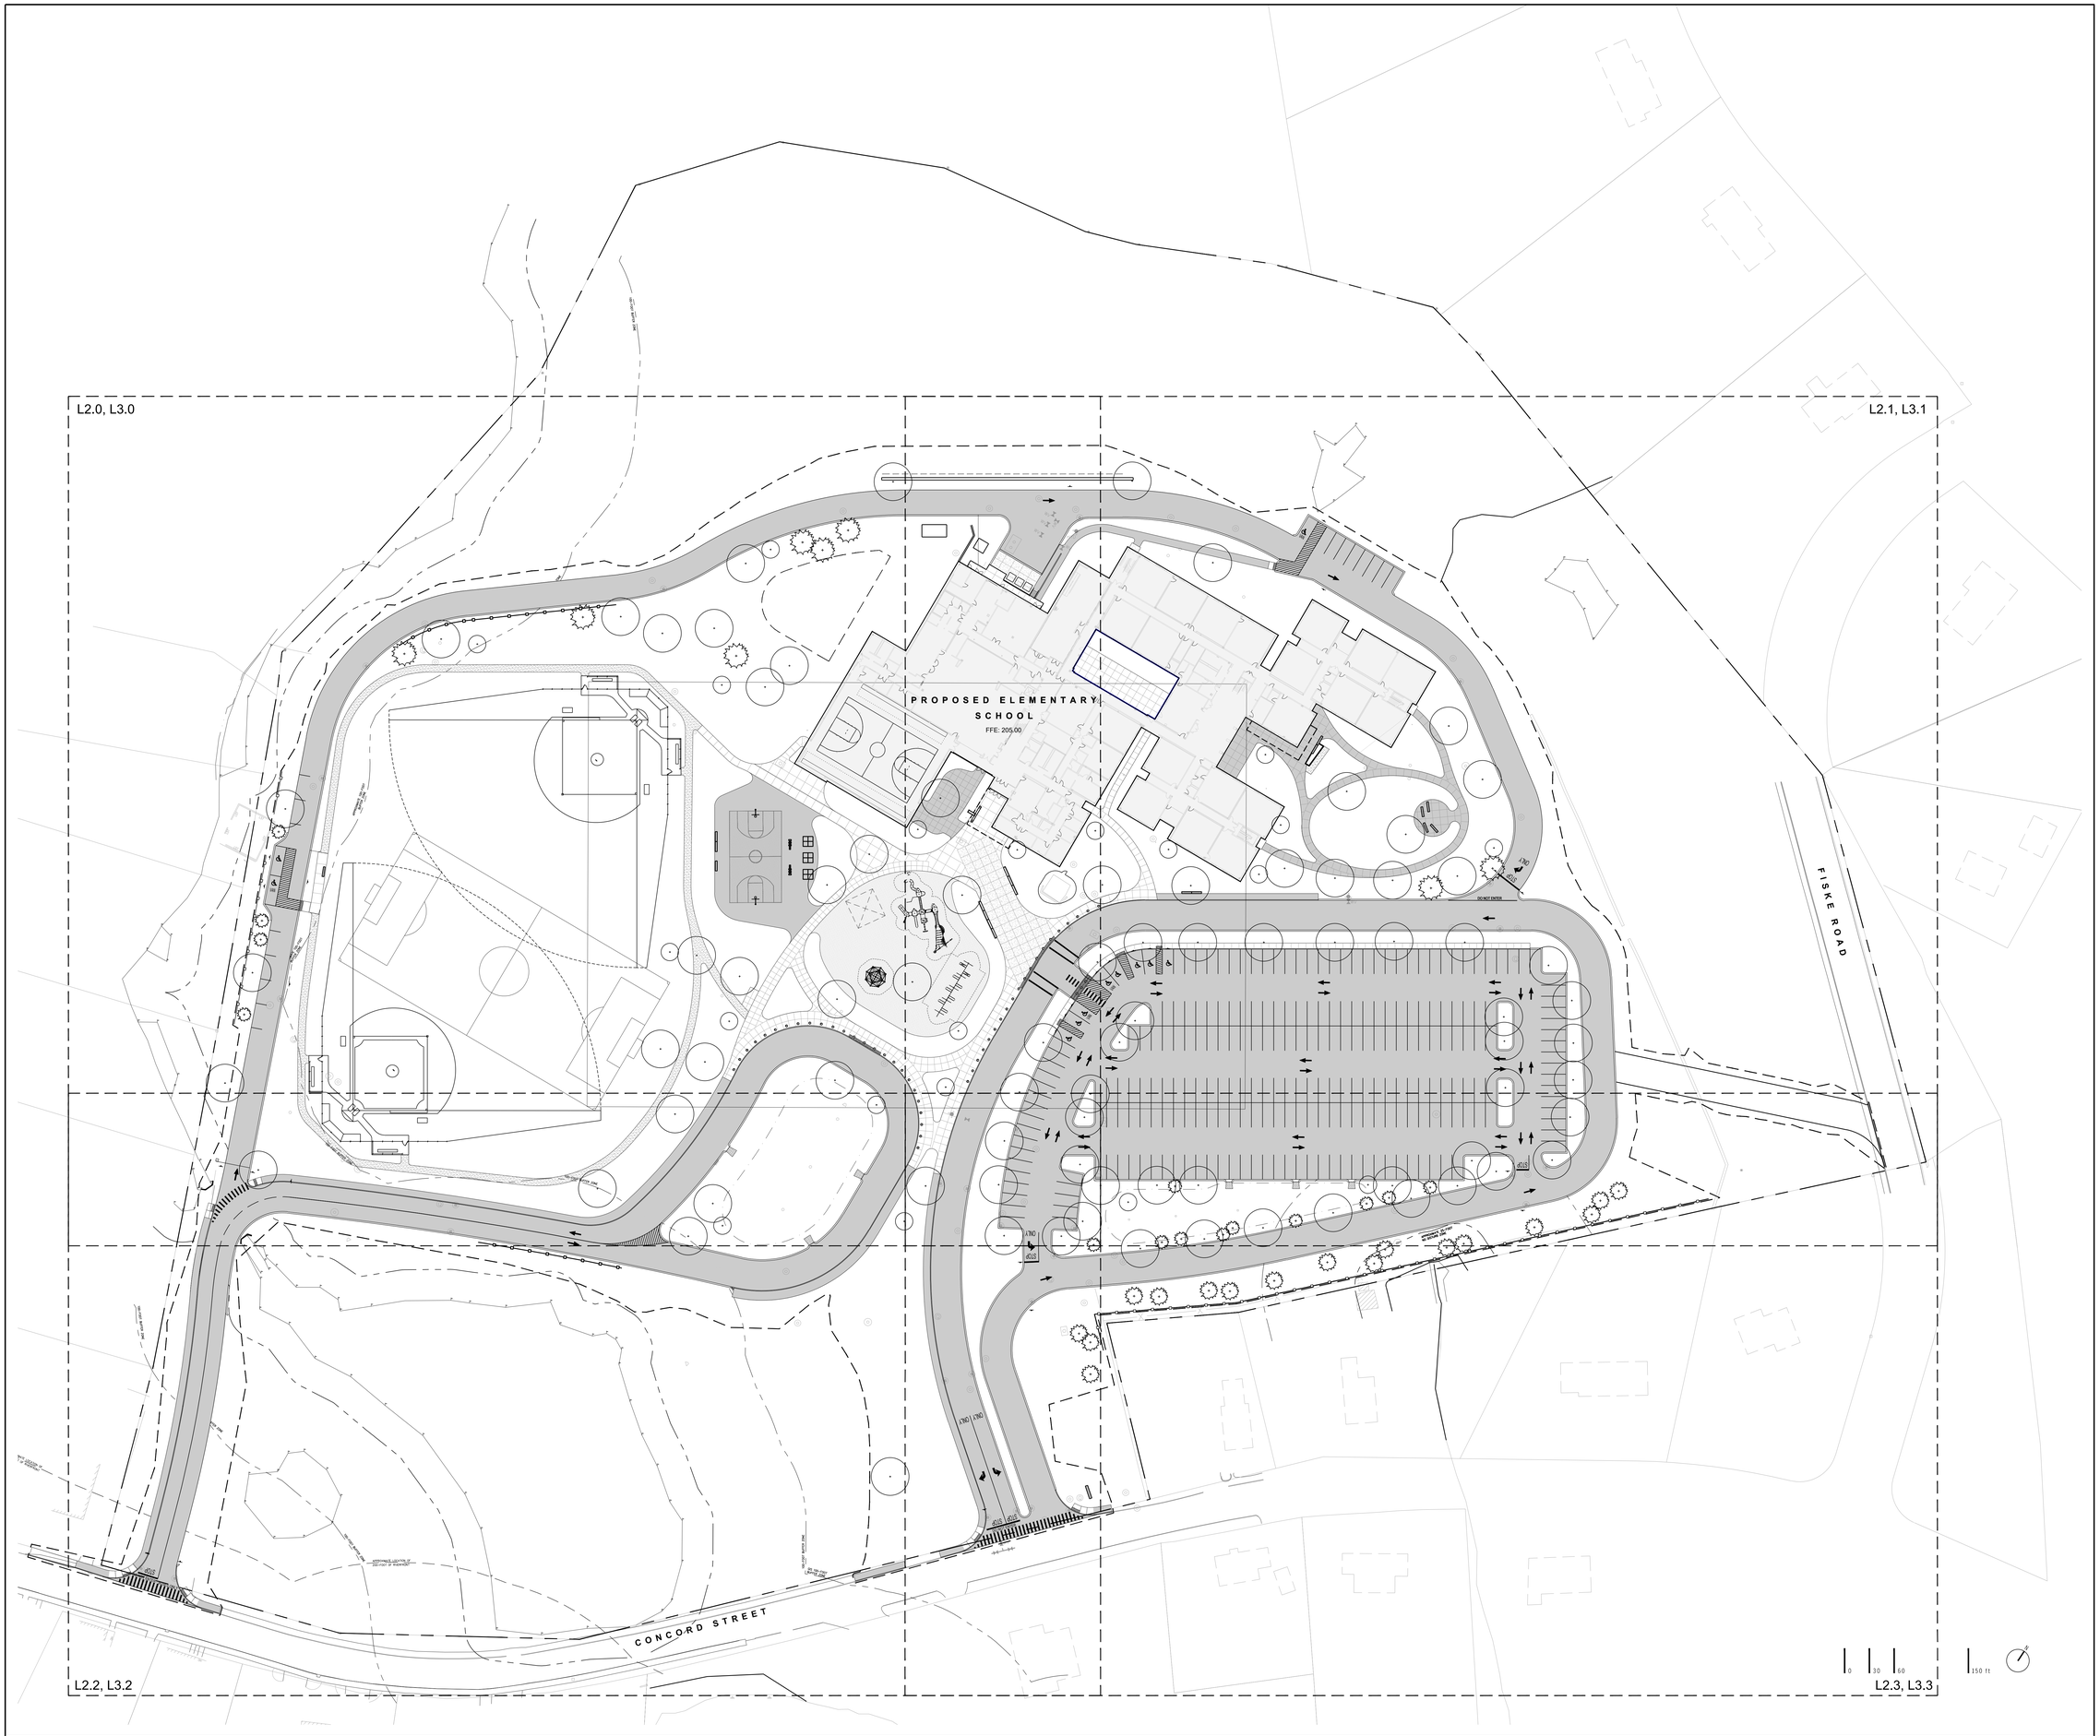

ASHLAND, MASSACHUSETTS
Incorporated 1846

90 Concord Street, Ashland, MA

FLANSBURGH

77 NORTH WASHINGTON STREET
BOSTON, MA 02114-1910

FLANSBURGH.COM

Owner Project Manager

Compass Project Management, Inc.
Owners' Project Manager
One Edgewater Drive, Suite 204
Norwood, MA 02062

Consultants

Nitsch Engineering, Inc.
Land Survey/ Traffic/ Civil Engineers
2 Center Plaza
Boston, MA 02108

Stimson Studio
Landscape Architect
288 Norfolk Street
Cambridge, MA 02139

Engineers Design Group Inc
Structural Engineer
350 Main Street
Malden, MA 02148

Stefura Associates, Inc.
FF&E and Casework
77 North Washington Street
Boston, MA 02114

Crabtree McGrath Associates, Inc.
FF&E and Casework
161 West Main Street
Georgetown, MA 01833

Vanderweil Engineers, LLP
Mechanical Electrical Technology Plumbing & Fire Protection Engineers
274 Summer Street
Boston, MA 02210

Fuss and O'Neill, Inc.
Hazardous Materials
108 Myrtle Street, Suite 502
Quincy, MA 02171

AM Fogarty
Cost Estimators
175 Derby St, Ste 5
Hingham, Massachusetts 02043

No.	Date	Note
1	08.05.2021	Resubmittal

REVISIONS

No.	Date	Note

ISSUE

Stamp

For Permitting Only

Key Plan

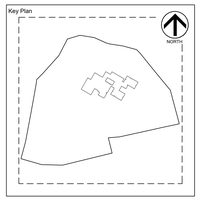

Sheet Title

OVERALL SITE PLAN

Drawn By RI/CCH/MV	Project ID 1914.00
Reviewed By EMI/SSA	Scale 1" = 40'-0"
Issue Date 05.26.2021	Plot Date 05.26.2021

Sheet No.

L1.00

MATERIALS LEGEND

PAVING

P1	BITUMINOUS CONCRETE PAVEMENT- VEHICULAR	5 / L6.0
P2	BITUMINOUS CONCRETE PAVEMENT - PEDESTRIAN	4 / L6.0
P3	CONCRETE PAVEMENT - PEDESTRIAN	1 / L6.0
P4	CONCRETE PAVEMENT - VEHICULAR	2 / L6.0
P5	EXPOSED AGGREGATE CONCRETE PAVEMENT	4 / L6.0
P6	RESILIENT RUBBER PLAYGROUND SURFACE	7 / L6.0
P7	STABILIZED STONEDUST WALKING PATH	6 / L6.0
P8	BASKETBALL COURT SURFACING	
DW	DETECTABLE WARNING TILE	
PA	PLANTING AREA	

EDGING

GC	GRANITE CURB	8 / L6.0
CC	CAPE COD BERM	10 / L6.0, 11 / L6.0
M	MAINTENANCE EDGE	

WALLS

RW	MODULAR BLOCK RETAINING WALL	12 / L6.0
ES	BUILDING IDENTIFICATION SIGN	14 / L6.1, 16 / L6.1
LD	LOADING DOCK	
CS	CONCRETE STEPS	

SITE FURNISHING DETAILS

BC	BASKETBALL COURT LAYOUT	
B	DECORATIVE BOLLARDS - 50 TOTAL (ALLOW 6 TO BE COLLAPSIBLE)	3 / L6.1

SITE FURNISHING DETAILS CONTINUED

S	STEEL PLAY STRUCTURE - SEE SPECIFICATIONS	
BB	BENCH (ALLOW 20 TOTAL)	6 / L6.1
FP	40' HT. SPUN ALUMINUM FLAGPOLE	1 / L6.1
IS	INTERPRETIVE SIGN	1 / L6.1
F	CHAIN LINK FENCE - 6'	
MF	METAL GUARD RAIL	
MR	WOOD GUARD RAIL	12 / L6.1
GR	WOOD GUARD RAIL	12 / L6.1
CW	CEDAR TIMBER RAISED GARDEN BED	2 / L6.1
BR	BICYCLE RACKS	8 / L6.1
WB	TRASH AND RECYCLING RECEPTACLES (ALLOW 2 EACH)	7 / L6.1

LAYOUT NOTES

1. Locate, protect, and maintain bench marks, monuments, control points, and project engineering reference points. Re-establish disturbed or destroyed items at Contractor's expense.
2. Examine the areas and conditions under which site work is performed. Report any discrepancies with the plan to the Landscape Architect. Do not proceed with the work until unsatisfactory conditions are corrected.
3. Report discrepancies in drawings or specifications to the Landscape Architect for clarifications and adjustments before commencing work. Any deviations or changes from these drawings without written acceptance of the Landscape Architect shall obsolve the Landscape Architect of any and all responsibility of said deviation and change.
4. Written dimensions take precedence over scaled dimensions.
5. Dimensions indicated on plans are for horizontal control and are accurate if measured on a level line. Measure horizontal control dimensions on a level line, not parallel with ground slope.
6. All dimensions taken from vertical surfaces, i.e. curbs & walls, are understood to be measured from the face of the vertical element unless otherwise specified.
7. All angles assumed to be 90° unless otherwise specified.

MATERIALS NOTES

1. Make transitions between changes in paving smooth and gradual with no sharp or abrupt changes unless otherwise shown.
2. Refer to landscape specifications for additional requirements.

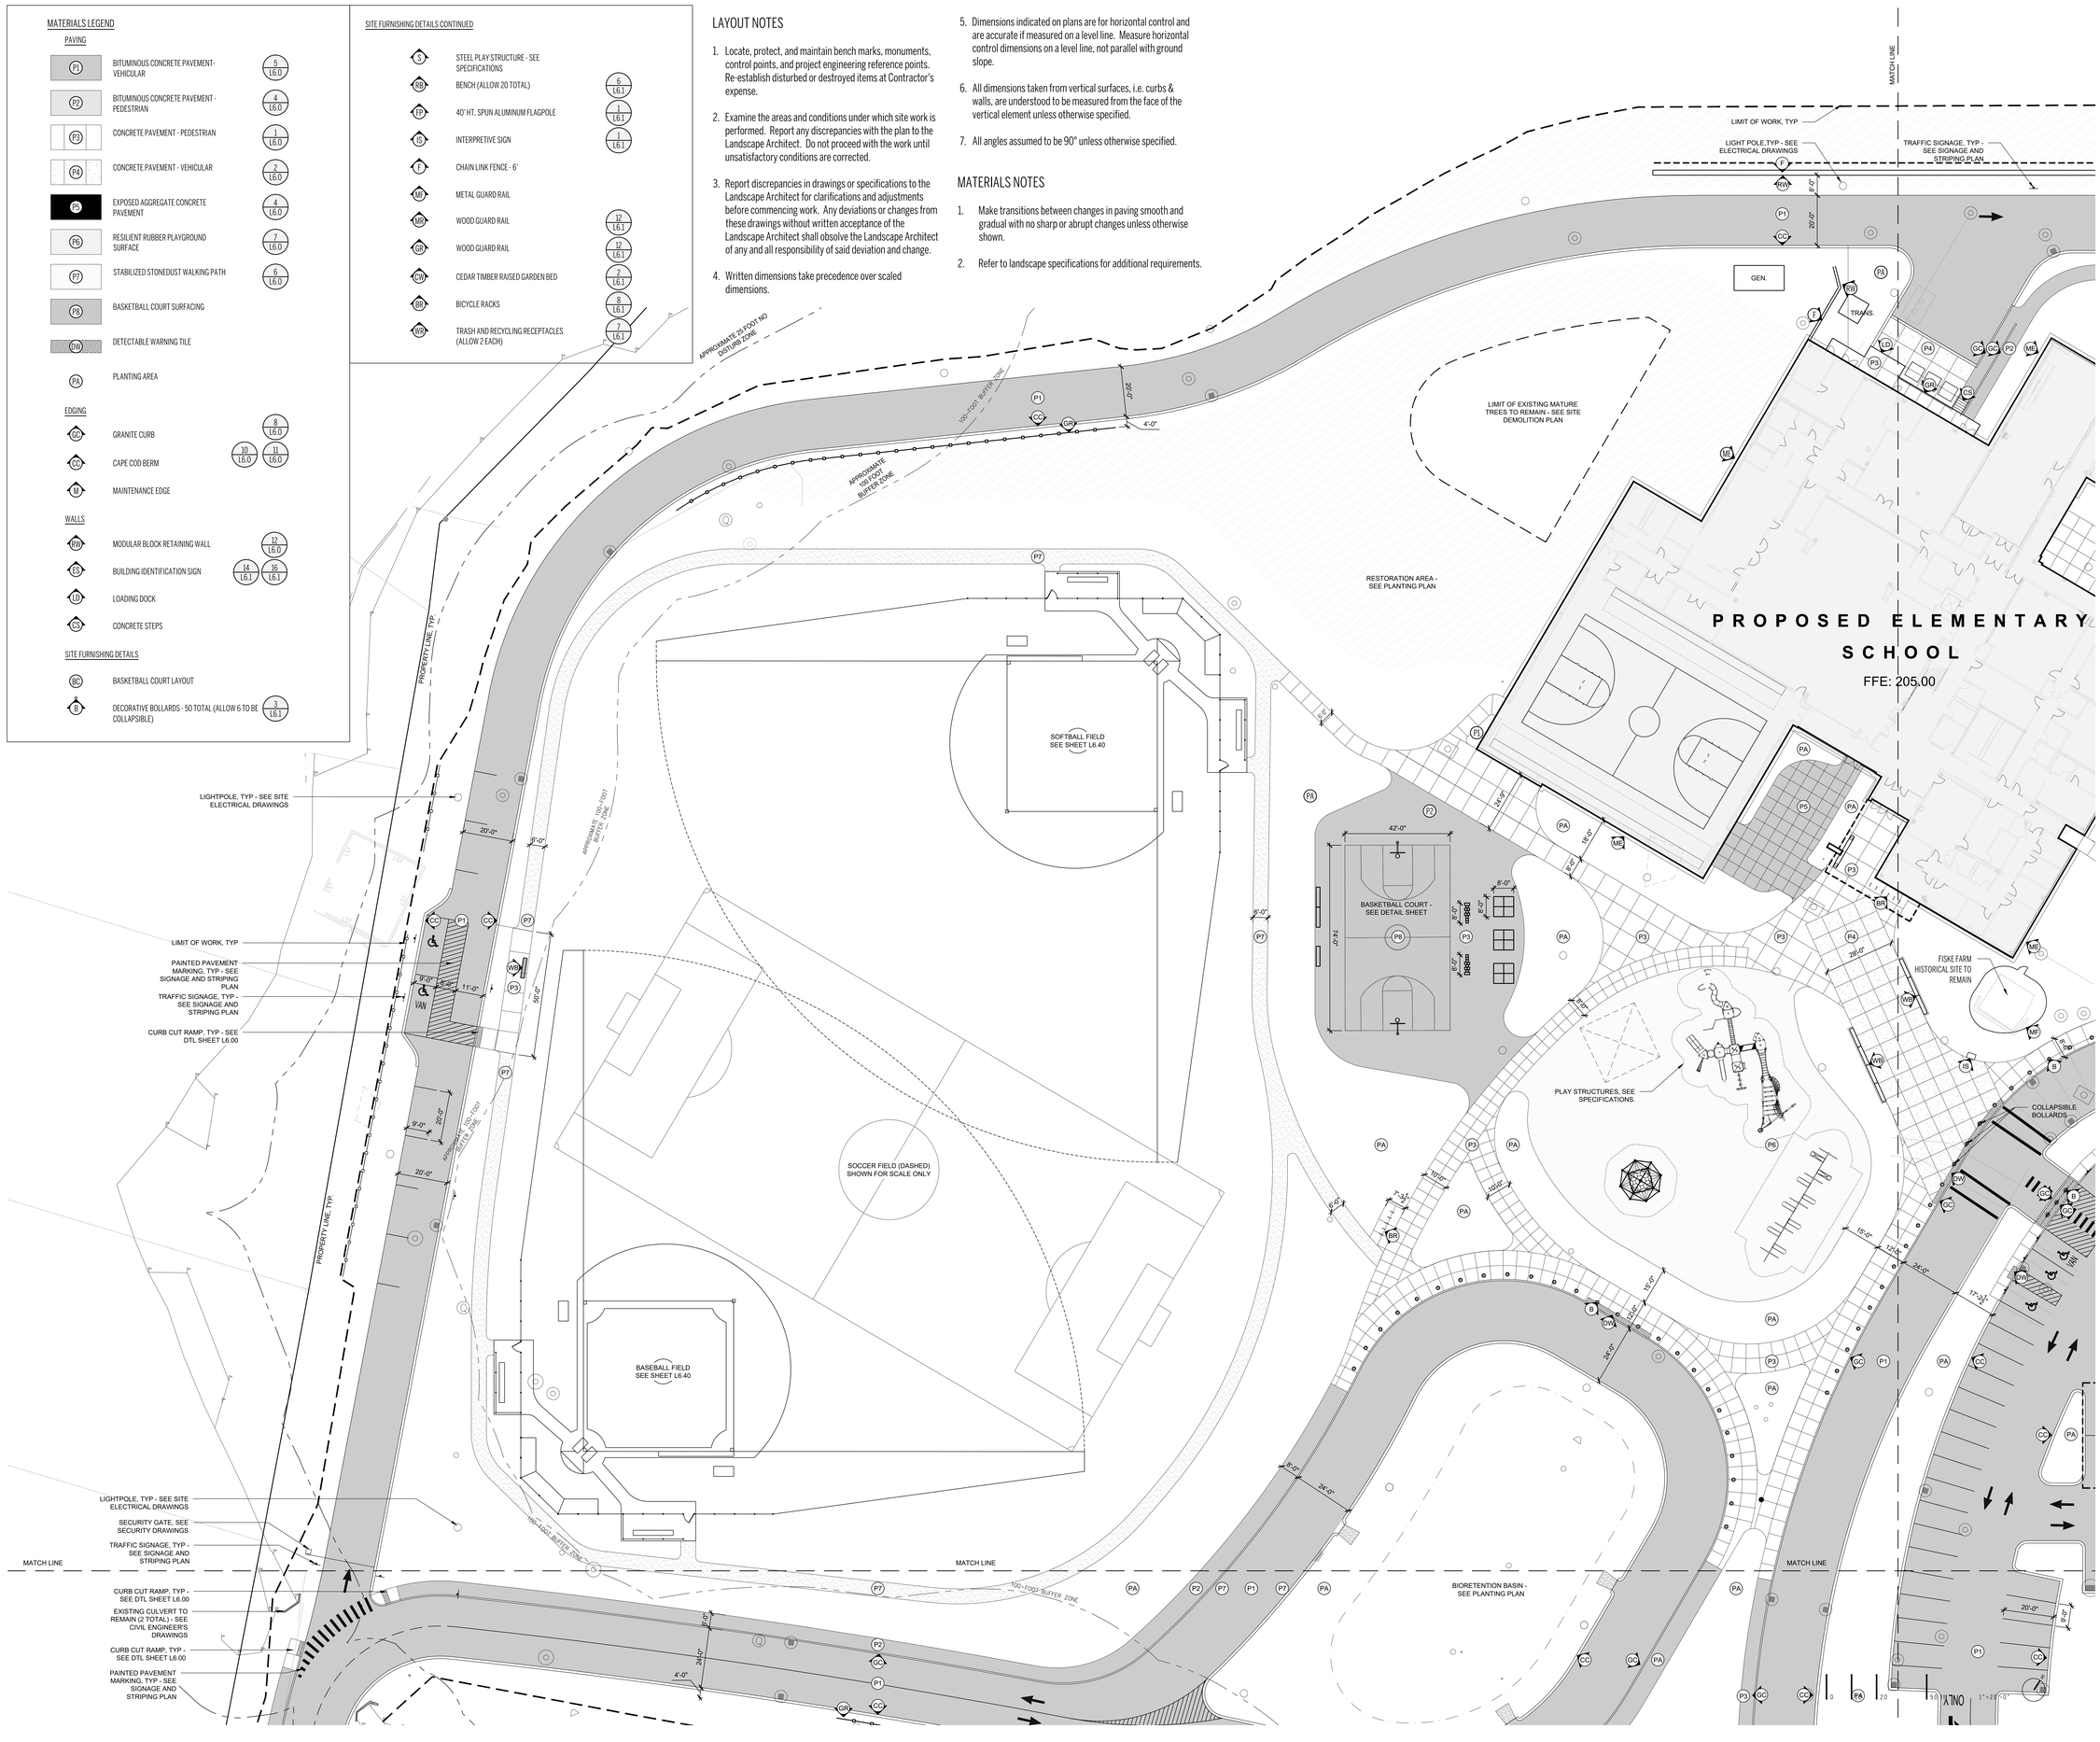

90 Concord Street, Ashland, MA

FLANSBURGH

77 NORTH WASHINGTON STREET
BOSTON, MA 02114-1910

FLANSBURGH.COM

Owner Project Manager

Compass Project Management, Inc.
Owners' Project Manager
One Edgewater Drive, Suite 204
Norwood, MA 02062

Consultants

Nitsch Engineering, Inc.
Land Survey/ Traffic/ Civil Engineers
2 Center Plaza
Boston, MA 02108

Stimson Studio
Landscape Architect
288 Norfolk Street
Cambridge, MA 02139

Engineers Design Group Inc
Structural Engineer
350 Main Street
Malden, MA 02148

Stefura Associates, Inc.
FF&E and Casework
77 North Washington Street
Boston, MA 02114

Crabtree McGrath Associates, Inc.
FF&E and Casework
161 West Main Street
Georgetown, MA 01833

Vanderweil Engineers, LLP
Mechanical Electrical Technology
Plumbing & Fire Protection Engineers
274 Summer Street
Boston, MA 02210

Fuss and O'Neill, Inc.
Hazardous Materials
108 Myrtle Street, Suite 502
Quincy, MA 02171

AM Fogarty
Cost Estimators
175 Derby St, Ste 5
Hingham, Massachusetts 02043

No.	Date	Note
1	08.05.2021	Resubmittal

REVISIONS

No.	Date	Note

ISSUE

Stamp

For Permitting Only

Key Plan

Sheet Title

LAYOUT & MATERIALS PLAN 1

Drawn By: RI/CCH/MV	Project ID: 1914.00
Reviewed By: EM/SSA	Scale: 1" = 20'-0"
Issue Date: 05.26.2021	Plot Date: 05.26.2021
Sheet No.	

L2.00

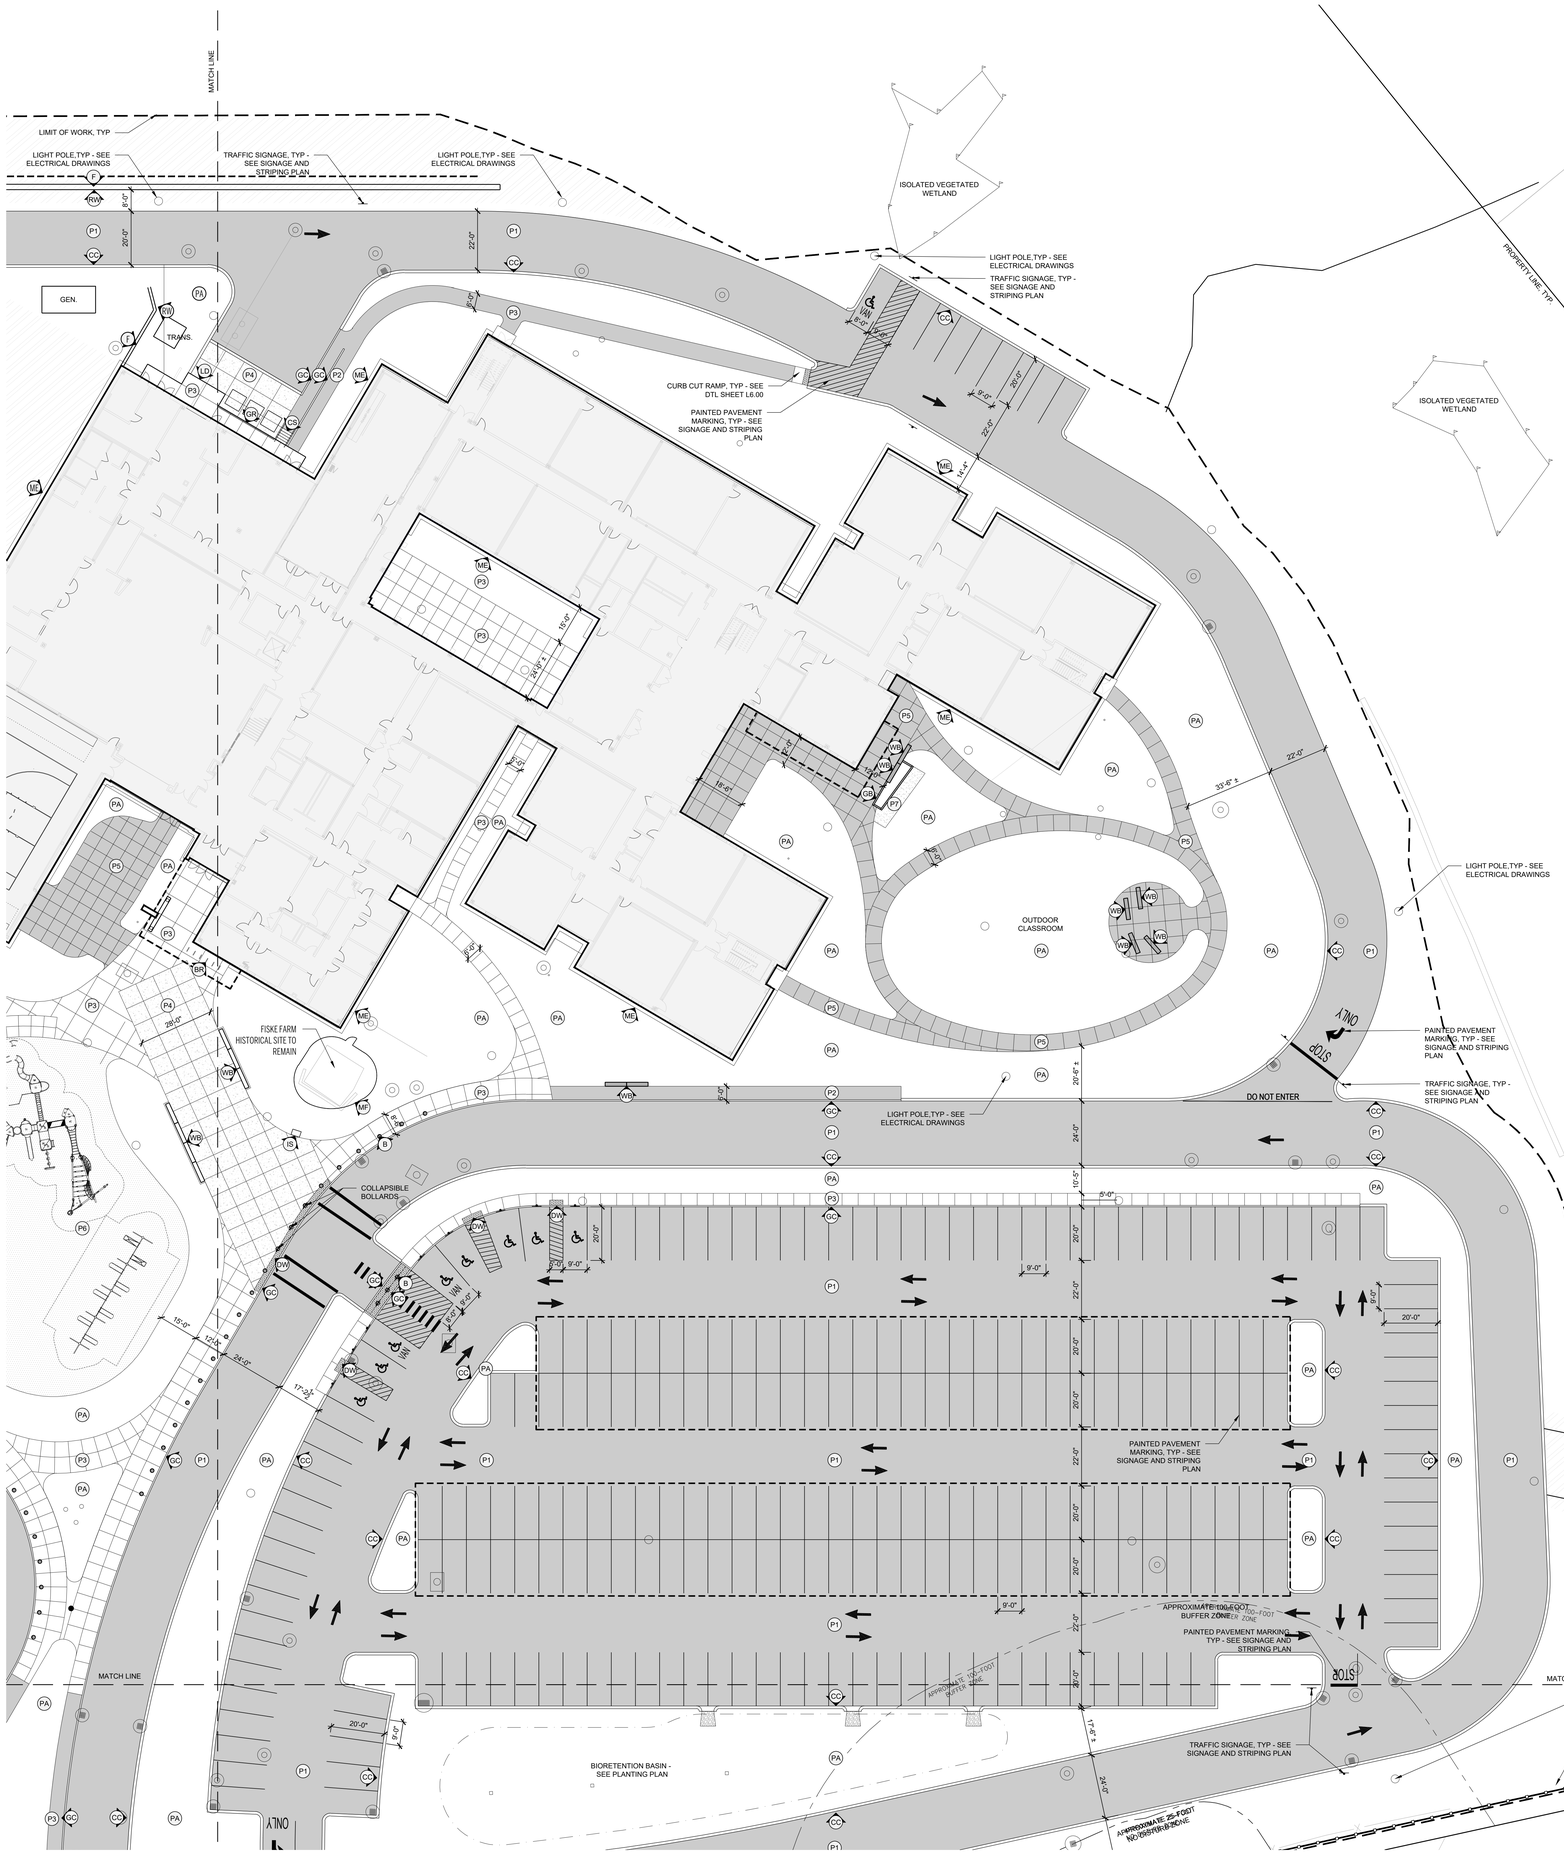

LAYOUT NOTES

1. Locate, protect, and maintain bench marks, monuments, control points, and project engineering reference points. Re-establish disturbed or destroyed items at Contractor's expense.
2. Examine the areas and conditions under which site work is performed. Report any discrepancies with the plan to the Landscape Architect. Do not proceed with the work until unsatisfactory conditions are corrected.
3. Report discrepancies in drawings or specifications to the Landscape Architect for clarifications and adjustments before commencing work. Any deviations or changes from these drawings without written acceptance of the Landscape Architect shall obsolve the Landscape Architect of any and all responsibility of said deviation and change.
4. Written dimensions take precedence over scaled dimensions.
5. Dimensions indicated on plans are for horizontal control and are accurate if measured on a level line. Measure horizontal control dimensions on a level line, not parallel with ground slope.
6. All dimensions taken from vertical surfaces, i.e. curbs & walls, are understood to be measured from the face of the vertical element unless otherwise specified.
7. All angles assumed to be 90° unless otherwise specified.

MATERIALS NOTES

1. Make transitions between changes in paving smooth and gradual with no sharp or abrupt changes unless otherwise shown.
2. Refer to landscape specifications for additional requirements.

MATERIALS LEGEND

PAVING		
P1	BITUMINOUS CONCRETE PAVEMENT-VEHICULAR	5 / L6.0
P2	BITUMINOUS CONCRETE PAVEMENT - PEDESTRIAN	4 / L6.0
P3	CONCRETE PAVEMENT - PEDESTRIAN	1 / L6.0
P4	CONCRETE PAVEMENT - VEHICULAR	2 / L6.0
P5	EXPOSED AGGREGATE CONCRETE PAVEMENT	4 / L6.0
P6	RESILIENT RUBBER PLAYGROUND SURFACE	7 / L6.0
P7	STABILIZED STONEDUST WALKING PATH	6 / L6.0
P8	BASKETBALL COURT SURFACING	
DW	DETECTABLE WARNING TILE	
PA	PLANTING AREA	
EDGING		
GC	GRANITE CURB	8 / L6.0
CC	CAPE COD BERM	10 / L6.0 ; 11 / L6.0
M	MAINTENANCE EDGE	
WALLS		
RW	MODULAR BLOCK RETAINING WALL	12 / L6.0
ES	BUILDING IDENTIFICATION SIGN	14 / L6.1 ; 16 / L6.1
LD	LOADING DOCK	
CS	CONCRETE STEPS	
SITE FURNISHING DETAILS		
BC	BASKETBALL COURT LAYOUT	
B	DECORATIVE BOLLARDS - 50 TOTAL (ALLOW 6 TO BE COLLAPSIBLE)	3 / L6.1
S	STEEL PLAY STRUCTURE - SEE SPECIFICATIONS	
WB	BENCH (ALLOW 20 TOTAL)	6 / L6.1
FP	40' HT. SPUN ALUMINUM FLAGPOLE	1 / L6.1
IS	INTERPRETIVE SIGN	1 / L6.1
F	CHAIN LINK FENCE - 6'	
MF	METAL GUARD RAIL	
WR	WOOD GUARD RAIL	12 / L6.1
GR	WOOD GUARD RAIL	12 / L6.1
CH	CEDAR TIMBER RAISED GARDEN BED	2 / L6.1
BR	BICYCLE RACKS	8 / L6.1
WR	TRASH AND RECYCLING RECEPTACLES (ALLOW 2 EACH)	7 / L6.1

90 Concord Street, Ashland, MA

FLANSBURGH

77 NORTH WASHINGTON STREET
BOSTON, MA 02114-1910
FLANSBURGH.COM

Owner Project Manager

Compass Project Management, Inc.
Owners' Project Manager
One Edgewater Drive, Suite 204
Norwood, MA 02062

Consultants

Nitsch Engineering, Inc.
Land Survey/ Traffic/ Civil Engineers
2 Center Plaza
Boston, MA 02108

Stimson Studio
Landscape Architect
288 Norfolk Street
Cambridge, MA 02139

Engineers Design Group Inc
Structural Engineer
350 Main Street
Malden, MA 02148

Stefura Associates, Inc.
FF&E and Casework
77 North Washington Street
Boston, MA 02114

Crabtree McGrath Associates, Inc.
FF&E and Casework
161 West Main Street
Georgetown, MA 01833

Vanderweil Engineers, LLP
Mechanical Electrical Technology
Plumbing & Fire Protection Engineers
274 Summer Street
Boston, MA 02210

Fuss and O'Neill, Inc.
Hazardous Materials
108 Myrtle Street, Suite 502
Quincy, MA 02171

AM Fogarty
Cost Estimators
175 Derby St, Ste 5
Hingham, Massachusetts 02043

No.	Date	Note
1	08.05.2021	Resubmittal

REVISIONS

No.	Date	Note

ISSUE

Stamp

For Permitting Only

Key Plan

Sheet Title

LAYOUT & MATERIALS PLAN 2

Drawn By RI/CH/MV	Project ID 1914.00
Reviewed By EM/SSA	Scale 1" = 20'-0"
Issue Date 05.26.2021	Plot Date 05.26.2021
Sheet No.	

L2.10

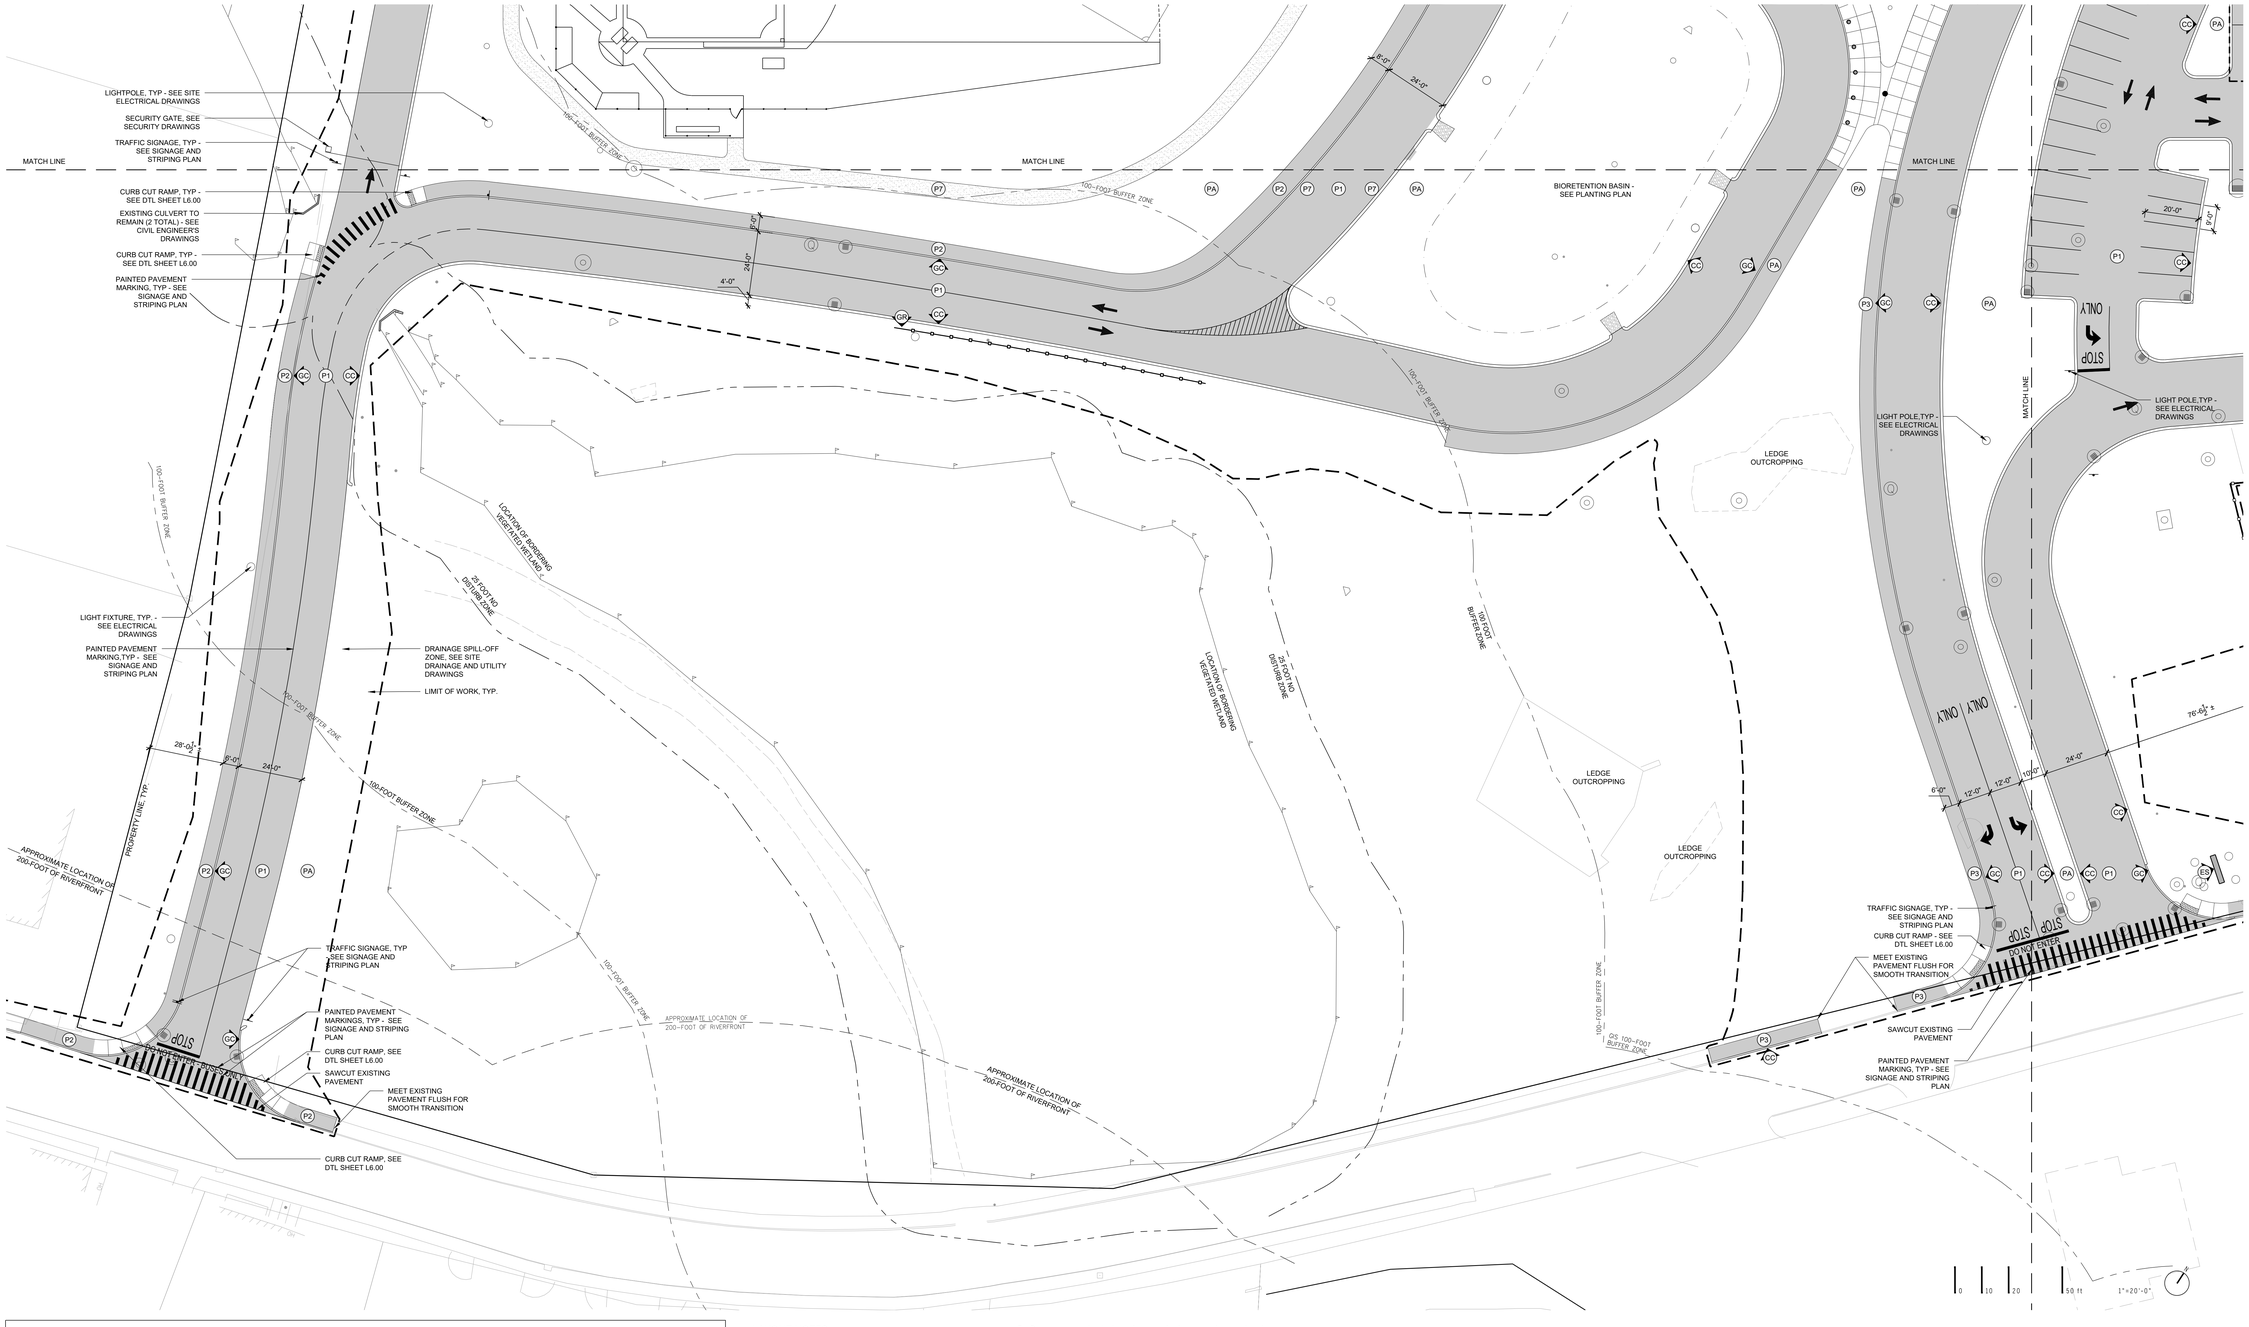

MATERIALS LEGEND

PAVING

P1	BITUMINOUS CONCRETE PAVEMENT-VEHICULAR	5 L6.0
P2	BITUMINOUS CONCRETE PAVEMENT - PEDESTRIAN	4 L6.0
P3	CONCRETE PAVEMENT - PEDESTRIAN	1 L6.0
P4	CONCRETE PAVEMENT - VEHICULAR	2 L6.0
P5	EXPOSED AGGREGATE CONCRETE PAVEMENT	4 L6.0
P6	RESILIENT RUBBER PLAYGROUND SURFACE	7 L6.0
P7	STABILIZED STONEDUST WALKING PATH	6 L6.0
P8	BASKETBALL COURT SURFACING	
DW	DETECTABLE WARNING TILE	
PA	PLANTING AREA	

EDGING

GC	GRANITE CURB	8 L6.0
CC	CAPE COD BERM	10 L6.0 / 11 L6.0
M	MAINTENANCE EDGE	

WALLS

RW	MODULAR BLOCK RETAINING WALL	12 L6.0
ES	BUILDING IDENTIFICATION SIGN	14 L6.1 / 16 L6.1
LD	LOADING DOCK	
CS	CONCRETE STEPS	

SITE FURNISHING DETAILS

BC	BASKETBALL COURT LAYOUT	
B	DECORATIVE BOLLARDS - 50 TOTAL (ALLOW 6 TO BE COLLAPSIBLE)	3 L6.1
S	STEEL PLAY STRUCTURE - SEE SPECIFICATIONS	
BB	BENCH (ALLOW 20 TOTAL)	6 L6.1
FP	40' HT. SPUN ALUMINUM FLAGPOLE	1 L6.1
IS	INTERPRETIVE SIGN	1 L6.1
F	CHAIN LINK FENCE - 6'	
MF	METAL GUARD RAIL	
MB	WOOD GUARD RAIL	12 L6.1
GB	WOOD GUARD RAIL	12 L6.1

LAYOUT NOTES

1. Locate, protect, and maintain bench marks, monuments, control points, and project engineering reference points. Re-establish disturbed or destroyed items at Contractor's expense.
2. Examine the areas and conditions under which site work is performed. Report any discrepancies with the plan to the Landscape Architect. Do not proceed with the work until unsatisfactory conditions are corrected.
3. Report discrepancies in drawings or specifications to the Landscape Architect for clarifications and adjustments before commencing work. Any deviations or changes from these drawings without written acceptance of the Landscape Architect shall obsolve the Landscape Architect of any and all responsibility of said deviation and change.
4. Written dimensions take precedence over scaled dimensions.
5. Dimensions indicated on plans are for horizontal control and are accurate if measured on a level line. Measure horizontal control dimensions on a level line, not parallel with ground slope.
6. All dimensions taken from vertical surfaces, i.e. curbs & walls, are understood to be measured from the face of the vertical element unless otherwise specified.
7. All angles assumed to be 90° unless otherwise specified.

MATERIALS NOTES

1. Make transitions between changes in paving smooth and gradual with no sharp or abrupt changes unless otherwise shown.
2. Refer to landscape specifications for additional requirements.

ASHLAND, MASSACHUSETTS Incorporated 1846

90 Concord Street, Ashland, MA

FLANSBURGH

77 NORTH WASHINGTON STREET
BOSTON, MA 02114-1910

FLANSBURGH.COM

Owner Project Manager

Compass Project Management, Inc.
Owners' Project Manager
One Edgewater Drive, Suite 204
Norwood, MA 02062

Consultants

Nitsch Engineering, Inc.
Land Survey/ Traffic/ Civil Engineers
2 Center Plaza
Boston, MA 02108

Stimson Studio
Landscape Architect
288 Norfolk Street
Cambridge, MA 02139

Engineers Design Group Inc
Structural Engineer
350 Main Street
Malden, MA 02148

Stefura Associates, Inc.
FF&E and Casework
77 North Washington Street
Boston, MA 02114

Crabtree McGrath Associates, Inc.
FF&E and Casework
161 West Main Street
Georgetown, MA 01833

Vanderweil Engineers, LLP
Mechanical Electrical Technology
Plumbing & Fire Protection Engineers
274 Summer Street
Boston, MA 02210

Fuss and O'Neill, Inc.
Hazardous Materials
108 Myrtle Street, Suite 502
Quincy, MA 02171

AM Fogarty
Cost Estimators
175 Derby St, Ste 5
Hingham, Massachusetts 02043

No.	Date	Note
1	08.05.2021	Resubmittal

REVISIONS

No.	Date	Note

ISSUE

Stamp

For Permitting Only

Key Plan

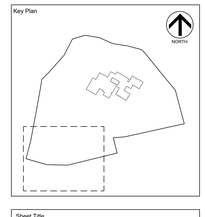

Sheet Title

LAYOUT & MATERIALS PLAN 3

Drawn By: RI/CCH/MV	Project ID: 1914.00
Reviewed By: EM/SSA	Scale: 1" = 20'-0"
Issue Date: 05.26.2021	Plot Date: 05.26.2021

Sheet No.

L2.20

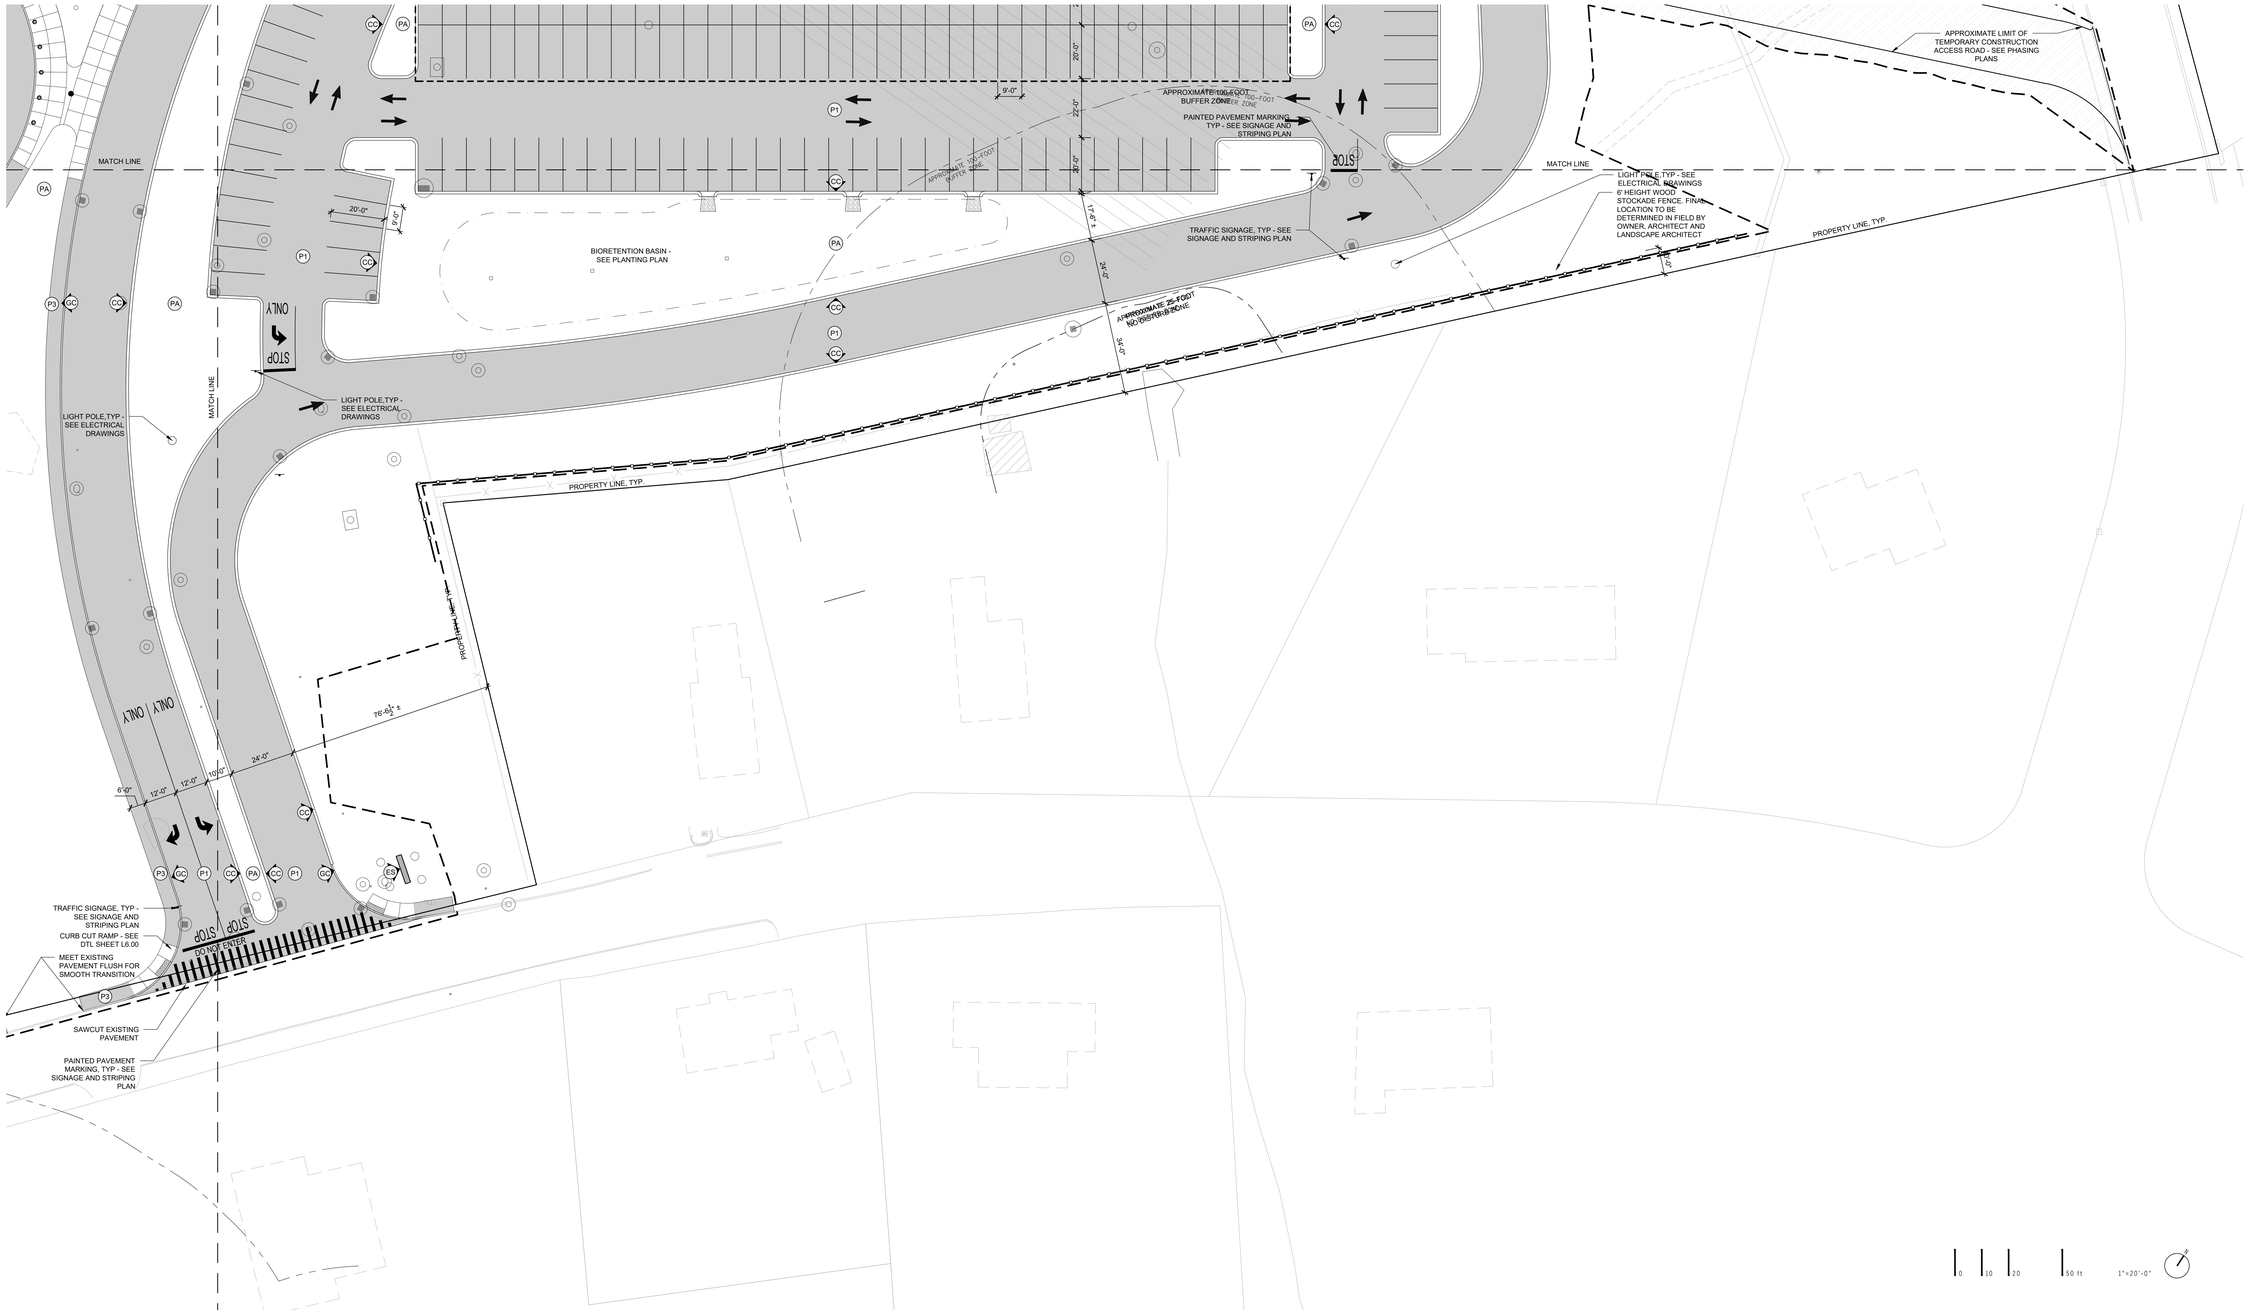

MATERIALS LEGEND

PAVING

P1	BITUMINOUS CONCRETE PAVEMENT-VEHICULAR	5 / L6.0
P2	BITUMINOUS CONCRETE PAVEMENT - PEDESTRIAN	4 / L6.0
P3	CONCRETE PAVEMENT - PEDESTRIAN	1 / L6.0
P4	CONCRETE PAVEMENT - VEHICULAR	2 / L6.0
P5	EXPOSED AGGREGATE CONCRETE PAVEMENT	4 / L6.0
P6	RESILIENT RUBBER PLAYGROUND SURFACE	7 / L6.0
P7	STABILIZED STONEDUST WALKING PATH	6 / L6.0
P8	BASKETBALL COURT SURFACING	
DW	DETECTABLE WARNING TILE	
PA	PLANTING AREA	

EDGING

GC	GRANITE CURB	8 / L6.0
CC	CAPE COD BERM	10 / L6.0 and 11 / L6.0
M	MAINTENANCE EDGE	

WALLS

RW	MODULAR BLOCK RETAINING WALL	12 / L6.0
ES	BUILDING IDENTIFICATION SIGN	14 / L6.1 and 16 / L6.1
LD	LOADING DOCK	
CS	CONCRETE STEPS	

SITE FURNISHING DETAILS

BC	BASKETBALL COURT LAYOUT	
B	DECORATIVE BOLLARDS - 50 TOTAL (ALLOW 6 TO BE COLLAPSIBLE)	3 / L6.1
S	STEEL PLAY STRUCTURE - SEE SPECIFICATIONS	
BB	BENCH (ALLOW 20 TOTAL)	6 / L6.1
FP	40' HT. SPUN ALUMINUM FLAGPOLE	1 / L6.1
IS	INTERPRETIVE SIGN	1 / L6.1
F	CHAIN LINK FENCE - 6'	
MF	METAL GUARD RAIL	
MR	WOOD GUARD RAIL	12 / L6.1
GR	WOOD GUARD RAIL	12 / L6.1

LAYOUT NOTES

1. Locate, protect, and maintain bench marks, monuments, control points, and project engineering reference points. Re-establish disturbed or destroyed items at Contractor's expense.
2. Examine the areas and conditions under which site work is performed. Report any discrepancies with the plan to the Landscape Architect. Do not proceed with the work until unsatisfactory conditions are corrected.
3. Report discrepancies in drawings or specifications to the Landscape Architect for clarifications and adjustments before commencing work. Any deviations or changes from these drawings without written acceptance of the Landscape Architect shall obsolve the Landscape Architect of any and all responsibility of said deviation and change.
4. Written dimensions take precedence over scaled dimensions.
5. Dimensions indicated on plans are for horizontal control and are accurate if measured on a level line. Measure horizontal control dimensions on a level line, not parallel with ground slope.
6. All dimensions taken from vertical surfaces, i.e. curbs & walls, are understood to be measured from the face of the vertical element unless otherwise specified.
7. All angles assumed to be 90° unless otherwise specified.

MATERIALS NOTES

1. Make transitions between changes in paving smooth and gradual with no sharp or abrupt changes unless otherwise shown.
2. Refer to landscape specifications for additional requirements.

ASHLAND, MASSACHUSETTS Incorporated 1846

90 Concord Street, Ashland, MA

FLANSBURGH

77 NORTH WASHINGTON STREET
BOSTON, MA 02114-1910

FLANSBURGH.COM

Owner Project Manager

Compass Project Management, Inc.
Owners' Project Manager
One Edgewater Drive, Suite 204
Norwood, MA 02062

Consultants

Nitsch Engineering, Inc.
Land Survey/ Traffic/ Civil Engineers
2 Center Plaza
Boston, MA 02108

Stimson Studio
Landscape Architect
288 Norfolk Street
Cambridge, MA 02139

Engineers Design Group Inc
Structural Engineer
350 Main Street
Malden, MA 02148

Stefura Associates, Inc.
FF&E and Casework
77 North Washington Street
Boston, MA 02114

Crabtree McGrath Associates, Inc.
FF&E and Casework
161 West Main Street
Georgetown, MA 01833

Vanderweil Engineers, LLP
Mechanical Electrical Technology Plumbing & Fire Protection Engineers
274 Summer Street
Boston, MA 02210

Fuss and O'Neill, Inc.
Hazardous Materials
108 Myrtle Street, Suite 502
Quincy, MA 02171

AM Fogarty
Cost Estimators
175 Derby St, Ste 5
Hingham, Massachusetts 02043

No.	Date	Note
1	08.05.2021	Resubmittal

REVISIONS

No.	Date	Note

ISSUE

Stamp

For Permitting Only

Key Plan

Sheet Title

LAYOUT & MATERIALS PLAN

Drawn By: RI/CC/HMV	Project ID: 1914.00
Reviewed By: EM/SSA	Scale: 1" = 20'-0"
Issue Date: 05.26.2021	Plot Date: 05.26.2021

Sheet No.

L2.30

GRADING NOTES

1. Install staked haybale siltation fence at edge of proposed grading as shown. Maintain haybale fence in good condition throughout project.
2. The locations of utilities shown on the plan are approximate. The contractor shall call Dig-Safe to verify the precise location of all utilities on-site before initiating demolition activities and protect existing utilities throughout construction. Any utilities damaged by construction activities will be repaired by the contractor at no cost to the owner.
3. Provide samples of materials proposed for use for the review of the Landscape Architect, including fill, topsoil, planting soil, and pavements. Suitable excavated materials removed to accommodate new construction may be used as fill material subject to the approval of the Landscape Architect. Soil test reports for topsoil shall be provided by the contractor through the University of Massachusetts soil testing laboratory.
4. Promptly notify the Landscape Architect of unexpected sub-surface conditions. Contractor to set grade stakes showing lines and elevations for review and approval by the Landscape Architect prior to rough grading.
5. Perform grading within contract Limits of Construction, including adjacent transition areas, to new elevations, levels, profiles, and contours indicated. Provide subgrade surfaces parallel to finished surface grades. Provide uniform levels and slopes between new elevations and existing grades. Grade surfaces to assure areas drain away from structures and to prevent ponding and pockets of surface drainage.
6. Topsoil to be installed shall be natural, friable, fertile soil characteristic of productive soil in the vicinity, reasonably free of stones, clay lumps, roots, and other foreign matter. Do not use muddy topsoil. Place during dry weather. Allow for 6" average depth of topsoil screened for lawn areas, and 12" depth at planting areas, except as otherwise indicated on the drawings.
7. Fine grade topsoil eliminating rough and low areas to ensure positive drainage. Maintain levels, profiles, and contours of subgrades.
8. Protect finish graded areas from traffic and erosion. Keep free of trash and debris. Repair and re-establish grades in settled,eroded, and damaged areas. Where completed areas are disturbed by construction operations or adverse weather, scarify, re-shape, and compact to required density.
9. Upon completion of earthwork operation, clean areas within contract limits, remove tools, and equipment. Provide site clear, clean, free of debris, and suitable for further site work operations.

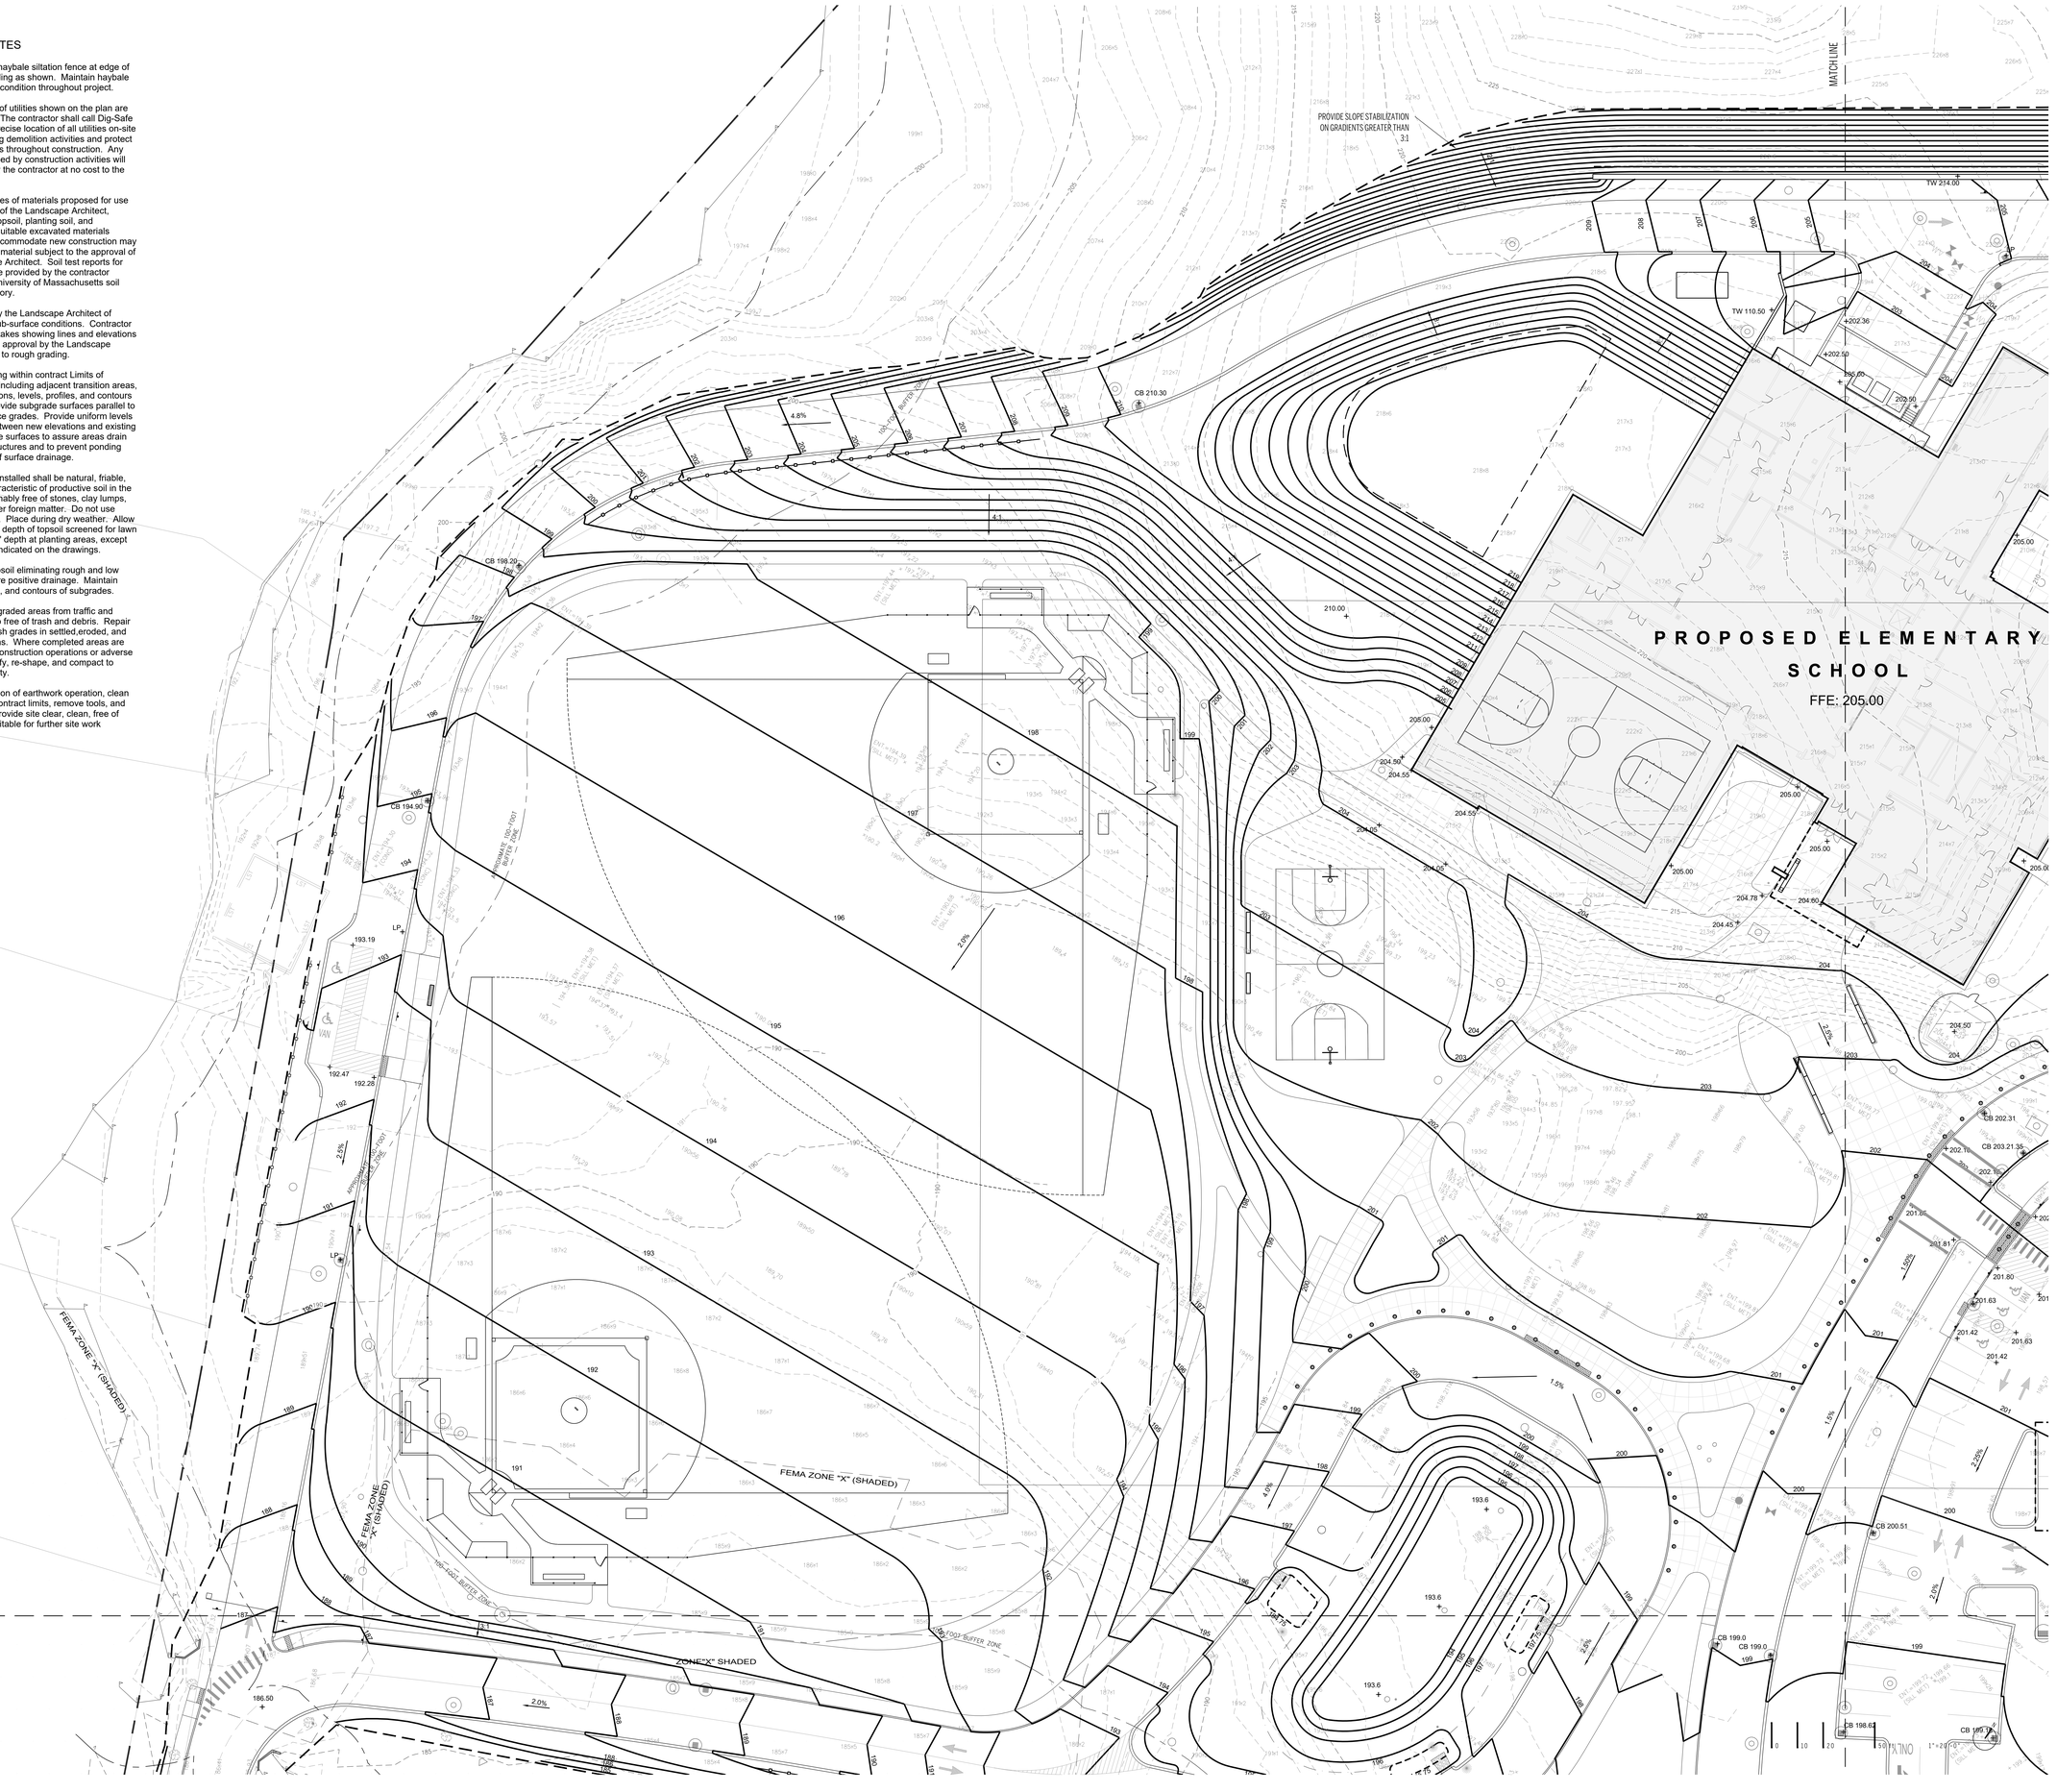

90 Concord Street, Ashland, MA

FLANSBURGH

77 NORTH WASHINGTON STREET
BOSTON, MA 02114-1910

FLANSBURGH.COM

Owner Project Manager

Compass Project Management, Inc.
Owners' Project Manager
One Edgewater Drive, Suite 204
Norwood, MA 02062

Consultants

Nitsch Engineering, Inc.
Land Survey/ Traffic/ Civil Engineers
2 Center Plaza
Boston, MA 02108

Stimson Studio
Landscape Architect
288 Norfolk Street
Cambridge, MA 02139

Engineers Design Group Inc
Structural Engineer
350 Main Street
Malden, MA 02148

Stefura Associates, Inc.
FF&E and Casework
77 North Washington Street
Boston, MA 02114

Crabtree McGrath Associates, Inc.
FF&E and Casework
161 West Main Street
Georgetown, MA 01833

Vanderweil Engineers, LLP
Mechanical Electrical Technology
Plumbing & Fire Protection Engineers
274 Summer Street
Boston, MA 02210

Fuss and O'Neill, Inc.
Hazardous Materials
108 Myrtle Street, Suite 502
Quincy, MA 02171

AM Fogarty
Cost Estimators
175 Derby St, Ste 5
Hingham, Massachusetts 02043

No.	Date	Note
1	08.05.2021	Resubmittal

REVISIONS

No.	Date	Note

ISSUE

Stamp

For Permitting Only

Key Plan

Sheet Title

GRADING PLAN

Drawn By: RI/CCH/MV	Project ID: 1914.00
Reviewed By: EMI/SSA	Scale: 1" = 20'-0"
Issue Date: 05.26.2021	Plot Date: 05.26.2021

Sheet No.

L3.00

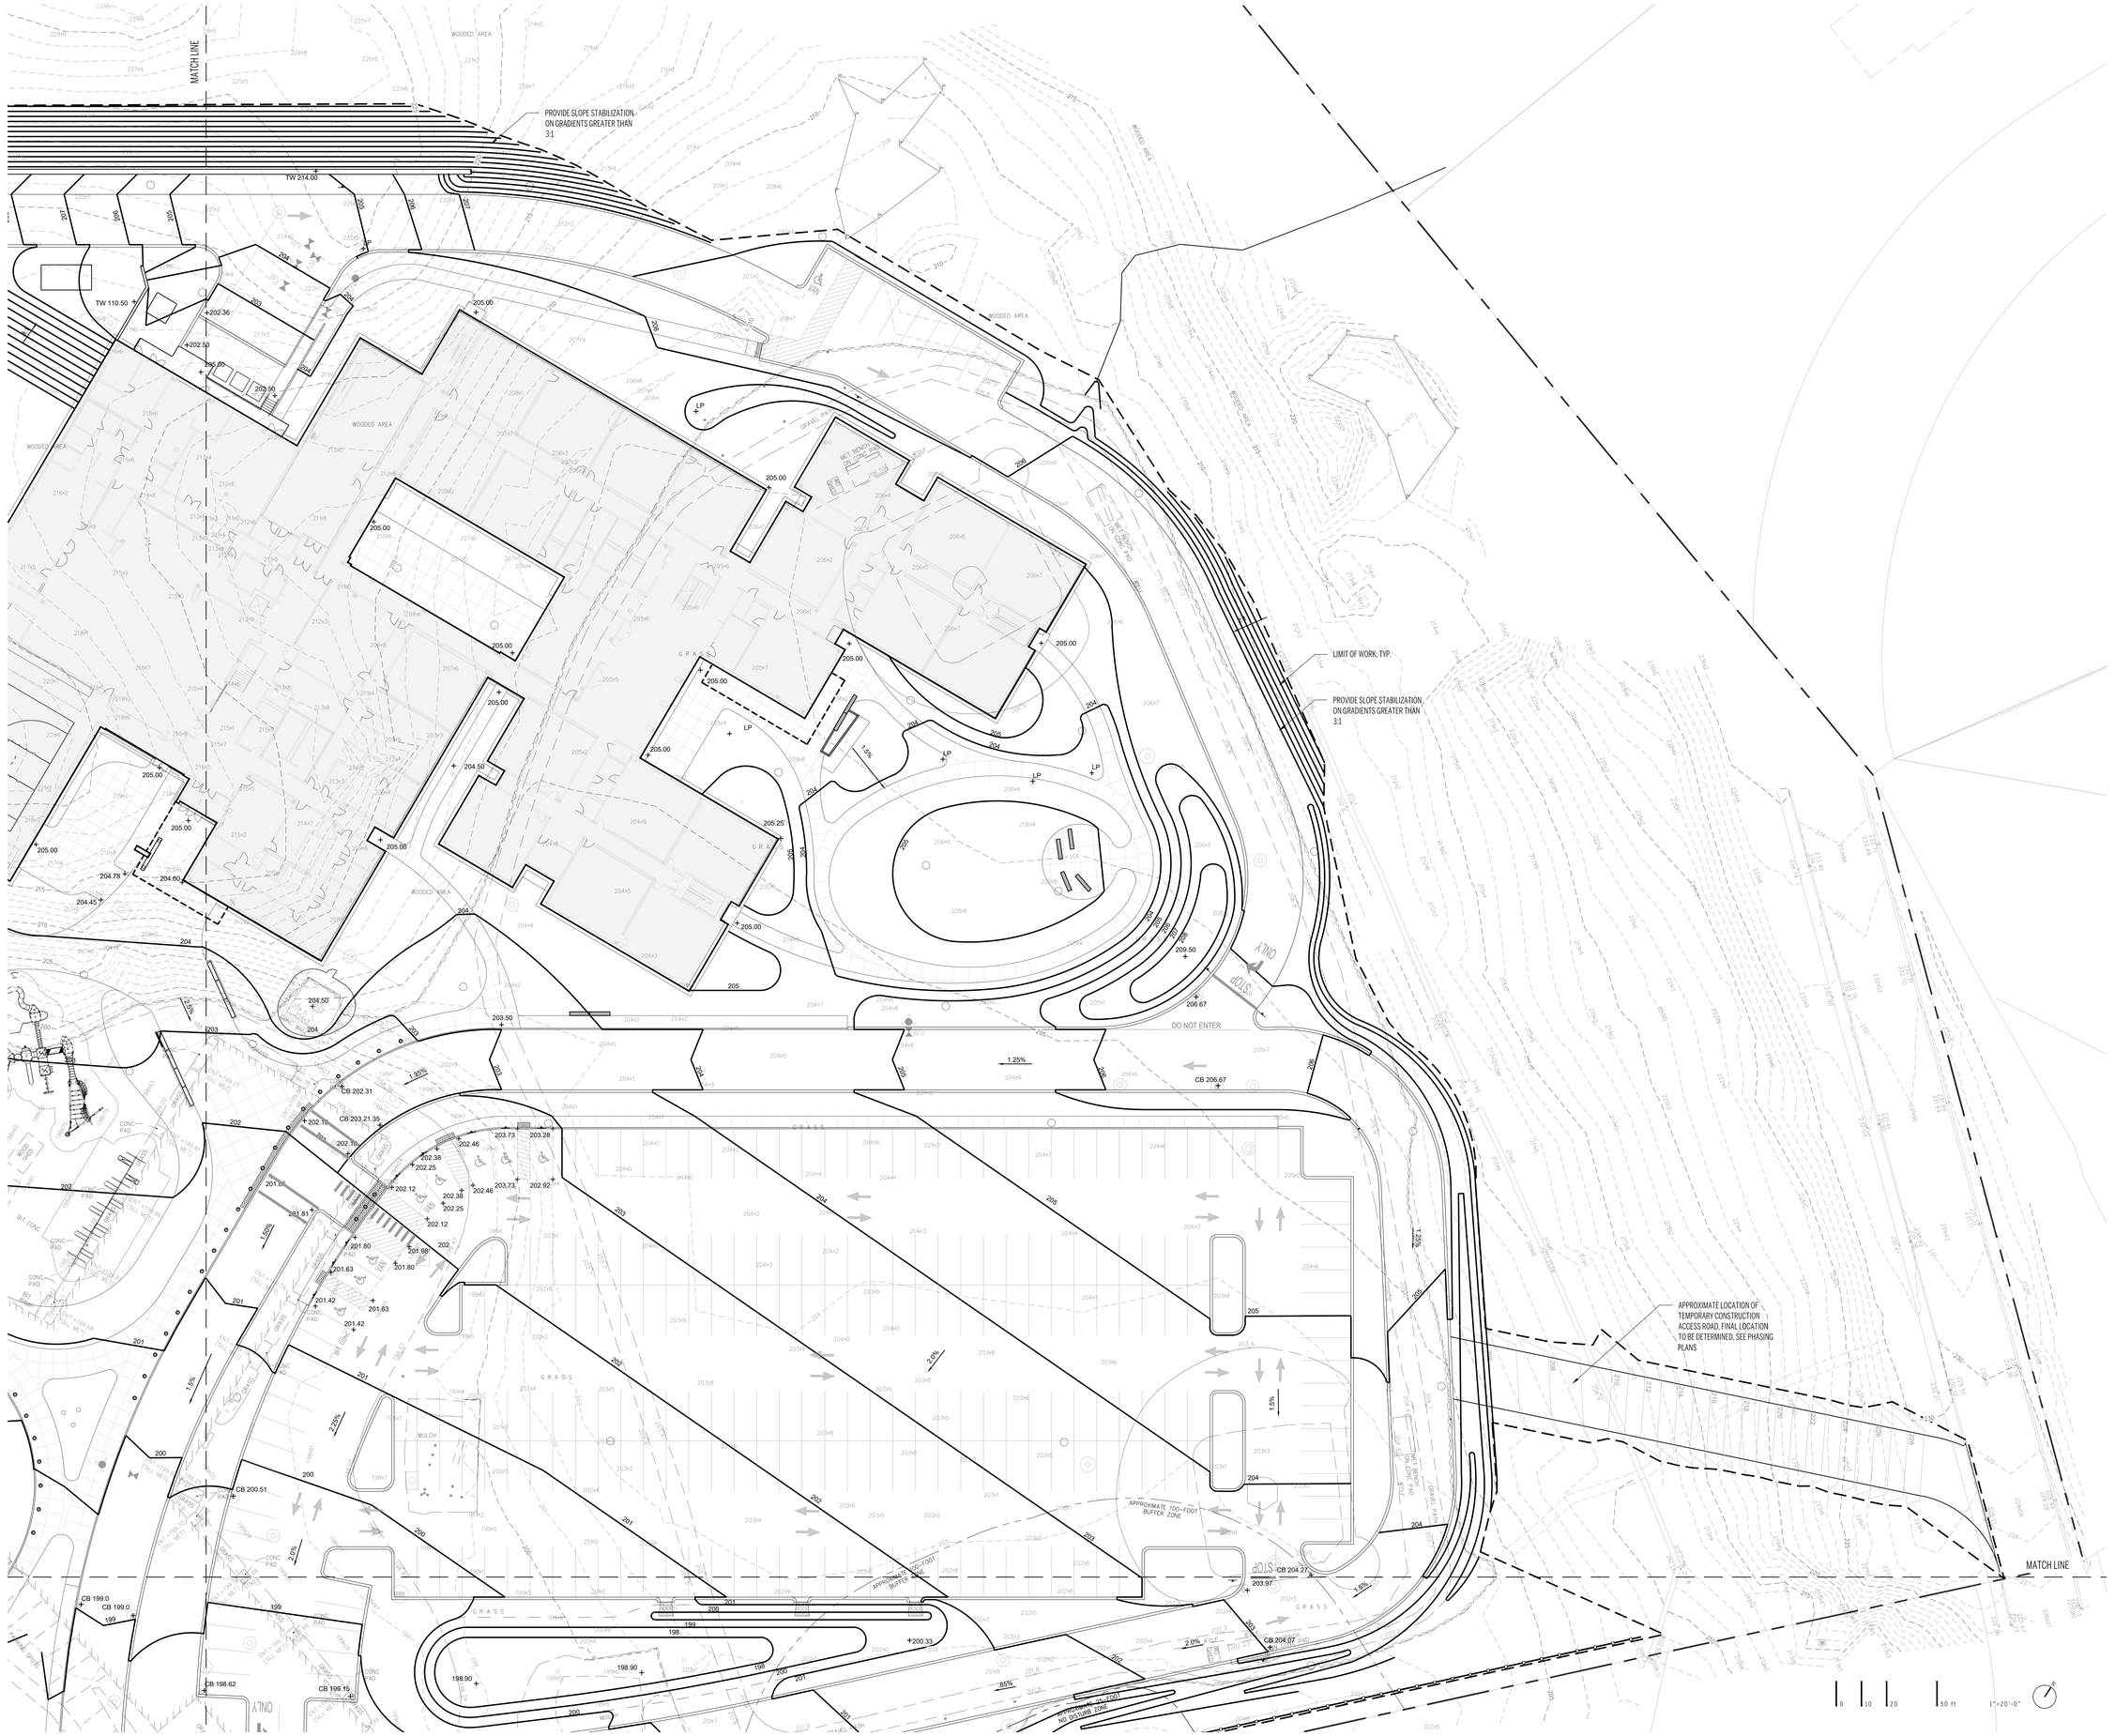

ASHLAND, MASSACHUSETTS
Incorporated 1846

90 Concord Street, Ashland, MA

FLANSBURGH

77 NORTH WASHINGTON STREET
BOSTON, MA 02114-1910

FLANSBURGH.COM

Owner Project Manager

Compass Project Management, Inc.
Owners' Project Manager
One Edgewater Drive, Suite 204
Norwood, MA 02062

Consultants

Nitsch Engineering, Inc.
Land Survey/ Traffic/ Civil Engineers
2 Center Plaza
Boston, MA 02108

Stimson Studio
Landscape Architect
288 Norfolk Street
Cambridge, MA 02139

Engineers Design Group Inc
Structural Engineer
350 Main Street
Malden, MA 02148

Stefura Associates, Inc.
FF&E and Casework
77 North Washington Street
Boston, MA 02114

Crabtree McGrath Associates, Inc.
FF&E and Casework
161 West Main Street
Georgetown, MA 01833

Vanderweil Engineers, LLP
Mechanical Electrical Technology Plumbing & Fire Protection Engineers
274 Summer Street
Boston, MA 02210

Fuss and O'Neill, Inc.
Hazardous Materials
108 Myrtle Street, Suite 502
Quincy, MA 02171

AM Fogarty
Cost Estimators
175 Derby St, Ste 5
Hingham, Massachusetts 02043

No.	Date	Note
1	08.05.2021	Resubmittal

REVISIONS

No.	Date	Note

ISSUE

Stamp

For Permitting Only

Key Plan

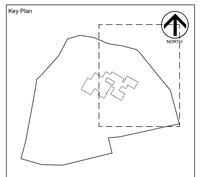

Sheet Title

GRADING PLAN

Drawn By RI/CCH/MV	Project ID 1914.00
Reviewed By EM/SSA	Scale 1" = 20'-0"
Issue Date 05.26.2021	Plot Date 05.26.2021

Sheet No.

L3.10



ASHLAND, MASSACHUSETTS
Incorporated 1846

90 Concord Street, Ashland, MA

FLANSBURGH

77 NORTH WASHINGTON STREET
BOSTON, MA 02114-1910

FLANSBURGH.COM

Owner Project Manager

Compass Project Management, Inc.
Owners' Project Manager
One Edgewater Drive, Suite 204
Norwood, MA 02062

Consultants

Nitsch Engineering, Inc.
Land Survey/ Traffic/ Civil Engineers
2 Center Plaza
Boston, MA 02108

Stimson Studio
Landscape Architect
288 Norfolk Street
Cambridge, MA 02139

Engineers Design Group Inc
Structural Engineer
350 Main Street
Malden, MA 02148

Stefura Associates, Inc.
FF&E and Casework
77 North Washington Street
Boston, MA 02114

Crabtree McGrath Associates, Inc.
FF&E and Casework
161 West Main Street
Georgetown, MA 01833

Vanderweil Engineers, LLP
Mechanical Electrical Technology Plumbing & Fire Protection Engineers
274 Summer Street
Boston, MA 02210

Fuss and O'Neill, Inc.
Hazardous Materials
108 Myrtle Street, Suite 502
Quincy, MA 02171

AM Fogarty
Cost Estimators
175 Derby St, Ste 5
Hingham, Massachusetts 02043

No.	Date	Note
1	08.05.2021	Resubmittal

REVISIONS

No.	Date	Note

ISSUE

Stamp

For Permitting Only

Key Plan

Sheet Title

GRADING PLAN

Drawn By RI/CC/HMV	Project ID 1914.00
Reviewed By EM/SSA	Scale 1" = 20'-0"
Issue Date 05.26.2021	Plot Date 05.26.2021

Sheet No.

L3.20

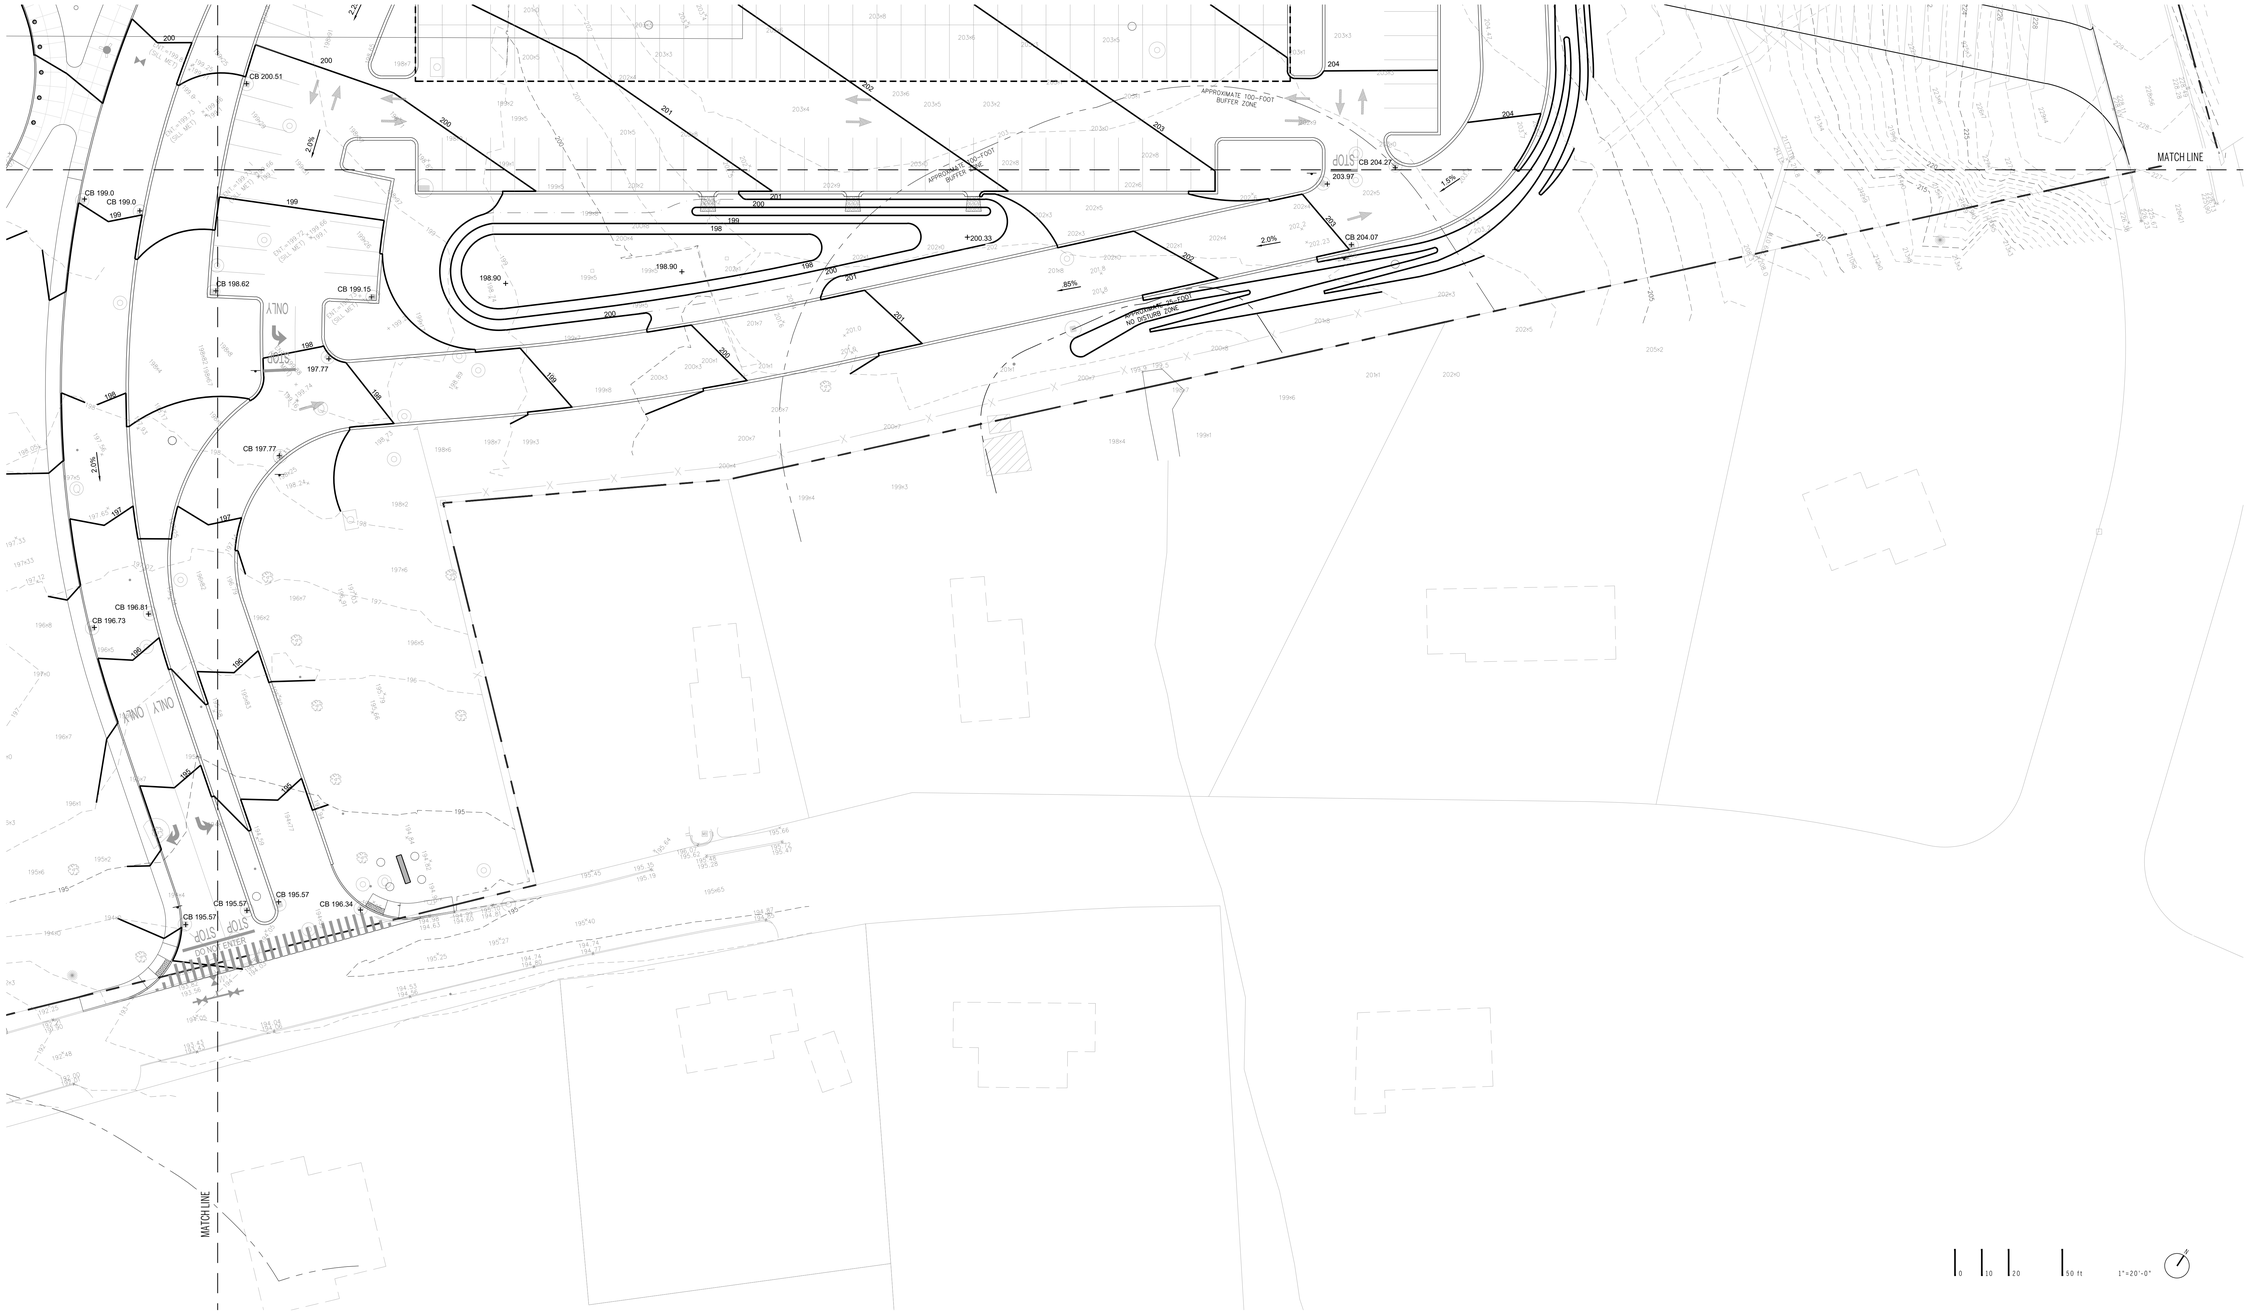

90 Concord Street, Ashland, MA

FLANSBURGH

77 NORTH WASHINGTON STREET
BOSTON, MA 02114-1910

FLANSBURGH.COM

Owner Project Manager

Compass Project Management, Inc.
Owners' Project Manager
One Edgewater Drive, Suite 204
Norwood, MA 02062

Consultants

Nitsch Engineering, Inc.
Land Survey/ Traffic/ Civil Engineers
2 Center Plaza
Boston, MA 02108

Stimson Studio
Landscape Architect
288 Norfolk Street
Cambridge, MA 02139

Engineers Design Group Inc
Structural Engineer
350 Main Street
Malden, MA 02148

Stefura Associates, Inc.
FF&E and Casework
77 North Washington Street
Boston, MA 02114

Crabtree McGrath Associates, Inc.
FF&E and Casework
161 West Main Street
Georgetown, MA 01833

Vanderweil Engineers, LLP
Mechanical Electrical Technology Plumbing & Fire Protection Engineers
274 Summer Street
Boston, MA 02210

Fuss and O'Neill, Inc.
Hazardous Materials
108 Myrtle Street, Suite 502
Quincy, MA 02171

AM Fogarty
Cost Estimators
175 Derby St, Ste 5
Hingham, Massachusetts 02043

No.	Date	Note
1	08.05.2021	Resubmittal

REVISIONS

No.	Date	Note

ISSUE

Stamp

For Permitting Only

Key Plan

Sheet Title

GRADING PLAN

Drawn By RI/CC/HMV	Project ID 1914.00
Reviewed By EM/SSA	Scale 1" = 20'-0"
Issue Date 05.26.2021	Plot Date 05.26.2021

Sheet No.

L3.30



PLANTING NOTES

1. Planting contractor shall visit site prior to submitting bid to become completely familiar with site conditions.
2. No planting will be installed until all grading and construction has been completed in immediate area.
3. Contractor to verify all utilities on property and to protect all utilities during excavation for plants.
4. If there is a discrepancy between the number of plants shown on the plan and the number of plants shown in plant list, the number of plants shown on plan will take precedence.
5. All container material to be grown in container a minimum of 6 months.
6. All material shall comply with the latest edition of the American Standard for Nursery Stock, American Association of Nurseryman.
7. Contractor shall repair all damage to property from planting operations at no cost to the owner.
8. Contractor shall guarantee new plant material through one calendar year from time of provisional acceptance.
9. The Landscape Architect will tag all plants at the nursery and inspect them after delivery to the site. All plant materials shall be inspected by the Landscape Architect on site prior to installation.
10. All proposed plants shall be located carefully as shown on the plans and the placements shall be approved by Landscape Architect before the plants are installed.
11. Spacing of plants is to be based on measurements taken parallel to the ground plane.
12. All disturbed areas not to be paved or planted shall be loamed and seeded as shown. See specifications for seed mix.
13. Staking and guying shall be determined by the Landscape Architect on a tree by tree basis. For pricing purposes, provide a per tree unit cost for staking and guying. If staking and guying is required, remove tree wrap, stakes, and guy wires at end of first growing season.
14. For tree planting in lawn areas, any disturbed lawn shall be loamed and seeded as necessary.
15. Landscape Architect to flag trees to be protected on site.

SYM	BOTANICAL NAME	COMMON NAME	SIZE	QTY
RESTORATION PLANTING				
	Restoration Planting, Disturbed area planted with 1" caliper restoration trees 8' on center underseeded with native restoration seed mix.			
BIORETENTION SEED MIX				
	Bioretention Seed Mix, 2" plugs 18" on center. Side Slopes seeded with wetland seed mix.			
LAWN SEED MIX				
	Lawn Seed Mix			

SEED MIX INCLUDED SPECIES

BIORETENTION AREA: 'NEW ENGLAND WETMIX'

Asclepias incarnata / Swamp Milkweed
Carex lupulina / Hop Sedge
Carex lurida / Lurid Sedge
Carex scoparia / Broom Sedge
Carex vulpinoidea / Brown Fox Sedge
Eleocharis palustris / Great Spike Rush
Eupatorium maculatum / Joe Pye Weed
Iris versicolor / Blue Flag
Juncus effusus / Soft Rush
Mimulus ringens / Monkeyflower
Poa palustris / Fowl Bluegrass
Scirpus atrovirens / Dark Green Bulrush
Verbena hastata / Blue Vervain

WOODLAND RESTORATION :
'NEW ENGLAND EROSION / RESTORATION MIX FOR DRY SITES'

Elymus canadensis / Canada Wild Rye
Festuca rubra / Red Fescue
Lolium perenne / Perennial Ryegrass
Panicum virgatum / Switch Grass
Schizachyrium scoparium / Little Bluestem Grass
Sorghastrum nutans / Indian Grass

SYM	BOTANICAL NAME	COMMON NAME	SIZE	QTY
TREE				
EVERGREEN				36
	Abies balsamea	Balsam Fir	7' H	
	Thuja occidentalis	Arborvitae	10' H	
	Pinus strobus	White pine	7' H	
DECIDUOUS				70
	Acer rubrum	Red Maple	4" Cal.	
	Acer saccharum	Sugar Maple	4" Cal.	
	Betula papyrifera	Paper Birch	4" Cal.	
	Liquidambar styraciflua	Sweet Gum	4" Cal.	
	Metasequoia glyptostroboides	Dawn Redwood	4" Cal.	
	Larix laricina	American Larch	4" Cal.	
	Nyssa sylvatica	Tupelo	4" Cal.	
	Quercus bicolor	Swamp White Oak	4" Cal.	
	Quercus rubra	Red Oak	4" Cal.	
	Ulmus americana	American Elm	4" Cal.	
UNDERSTORY				17
	Amelanchier canadensis	Serviceberry	3" Cal.	
	Cercis canadensis	Eastern Redbud	3" Cal.	
	Cornus florida	Flowering Dogwood	3" Cal.	
	Magnolia stellata	Star Magnolia	3" Cal.	
	Malus x floribunda	Flowering Crabapple	3" Cal.	
	Prunus x incam	Okame Cherry	3" Cal.	
SHRUBS				900
	Comptonia perigina	Sweet Fern	18"-24"	
	Hamamelis virginiana	Witch Hazel	18"-24"	
	Ilex verticillata	Winterberry Holly	18"-24"	
	Rhus aromatica 'Grolow'	Fragrant Sumac	18"-24"	
	Hydrangea arborescens	Smooth Hydrangea	18"-24"	
	Lindera benzoin	Spicebush	18"-24"	
	Vaccinium corymbosum	Highbush Blueberry	18"-24"	
PERENNIALS / GRASSES				1,500
	Eragrostis spectabilis	Purple Love Grass	#1	
	Juncus effusus	Soft Rush	#1	
	Molinia caerulea	Moore Grass	#1	
	Schizachyrium scoparium	Little Bluestem	#1	
	Sporobolis heterolepsis	Prairie Dropseed	#1	
	Sorghastrum nutans	Indian Grass	#1	

ASHLAND, MASSACHUSETTS
Incorporated 1846
90 Concord Street, Ashland, MA

FLANSBURGH
77 NORTH WASHINGTON STREET
BOSTON, MA 02114-1910
FLANSBURGH.COM

Owner Project Manager

Compass Project Management, Inc.
Owners' Project Manager
One Edgewater Drive, Suite 204
Norwood, MA 02062

Consultants

Nitsch Engineering, Inc.
Land Survey/ Traffic/ Civil Engineers
2 Center Plaza
Boston, MA 02108

Stimson Studio
Landscape Architect
288 Norfolk Street
Cambridge, MA 02139

Engineers Design Group Inc
Structural Engineer
350 Main Street
Malden, MA 02148

Stefura Associates, Inc.
FF&E and Casework
77 North Washington Street
Boston, MA 02114

Crabtree McGrath Associates, Inc.
FF&E and Casework
161 West Main Street
Georgetown, MA 01833

Vanderweil Engineers, LLP
Mechanical Electrical Technology Plumbing & Fire Protection Engineers
274 Summer Street
Boston, MA 02210

Fuss and O'Neill, Inc.
Hazardous Materials
108 Myrtle Street, Suite 502
Quincy, MA 02171

AM Fogarty
Cost Estimators
175 Derby St, Ste 5
Hingham, Massachusetts 02043

No.	Date	Note
1	08.05.2021	Resubmittal

REVISIONS

No.	Date	Note

ISSUE

Stamp

For Permitting Only

Key Plan

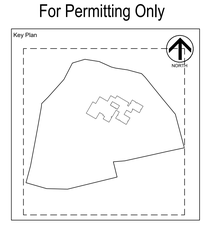

Sheet Title

PLANTING PLAN

Drawn By: RI/CCH/MV	Project ID: 1914.00
Reviewed By: EM/ISA	Scale: 1" = 40'-0"
Issue Date: 05.26.2021	Plot Date: 05.26.2021

Sheet No.

L4.00

TREE PROTECTION LEGEND

X — EXISTING TREE OR SITE FEATURE TO BE REMOVED, INCLUDING ALL SUBGRADE MATERIALS

(P) — EXISTING TREES TO REMAIN BE PROTECTED SEE DTL 1/L1.1

EXISTING TREE TO BE PROTECTED WITH NON MOVABLE STEEL CONSTRUCTION FENCE. SEE 2/L1.1

REMOVE VEGETATION

TREES TO BE PRESERVED

REMOVE VEGETATION

PROTECT AND MAINTAIN EXISTING OAK. CONSULT WITH AN ARBORIST FOR RECOMMENDED STRUCTURAL CANOPY AND ROOT PRUNING

LIMIT OF WORK , TYP.

EXTEND TREE PROTECTION FENCE TO DRIPLINE WHEN POSSIBLE, TYP.

EXTEND TREE PROTECTION FENCE TO DRIPLINE WHEN POSSIBLE, TYP.

EXTEND TREE PROTECTION FENCE TO DRIPLINE WHEN POSSIBLE, TYP.

EXTEND TREE PROTECTION FENCE TO DRIPLINE WHEN POSSIBLE, TYP.

EXTEND TREE PROTECTION FENCE TO DRIPLINE WHEN POSSIBLE, TYP.

EXTEND TREE PROTECTION FENCE TO DRIPLINE WHEN POSSIBLE, TYP.

LIMIT OF WORK , TYP.

LIMIT OF WORK , TYP.

FISKE ROAD

CONCORD STREET

0 20 40 80 ft 1" = 40'-0"

ASHLAND, MASSACHUSETTS Incorporated 1846

90 Concord Street, Ashland, MA

FLANSBURGH

77 NORTH WASHINGTON STREET
BOSTON, MA 02114-1910

FLANSBURGH.COM

Owner Project Manager

Compass Project Management, Inc.
Owners' Project Manager
One Edgewater Drive, Suite 204
Norwood, MA 02062

Consultants

Nitsch Engineering, Inc.
Land Survey/ Traffic/ Civil Engineers
2 Center Plaza
Boston, MA 02108

Stimson Studio
Landscape Architect
288 Norfolk Street
Cambridge, MA 02139

Engineers Design Group Inc
Structural Engineer
350 Main Street
Malden, MA 02148

Stefura Associates, Inc.
FF&E and Casework
77 North Washington Street
Boston, MA 02114

Crabtree McGrath Associates, Inc.
FF&E and Casework
161 West Main Street
Georgetown, MA 01833

Vanderweil Engineers, LLP
Mechanical Electrical Technology Plumbing & Fire Protection Engineers
274 Summer Street
Boston, MA 02210

Fuss and O'Neill, Inc.
Hazardous Materials
108 Myrtle Street, Suite 502
Quincy, MA 02171

AM Fogarty
Cost Estimators
175 Derby St, Ste 5
Hingham, Massachusetts 02043

No.	Date	Note
1	08.05.2021	Resubmittal

REVISIONS

No.	Date	Note

ISSUE

Stamp

For Permitting Only

Key Plan

Sheet Title

TREE REMOVAL PLAN

Drawn By RI/CC/HMV	Project ID 1914.00
Reviewed By EM/SSA	Scale 1" = 40'-0"
Issue Date 05.26.2021	Plot Date 05.26.2021

Sheet No.

L4.10

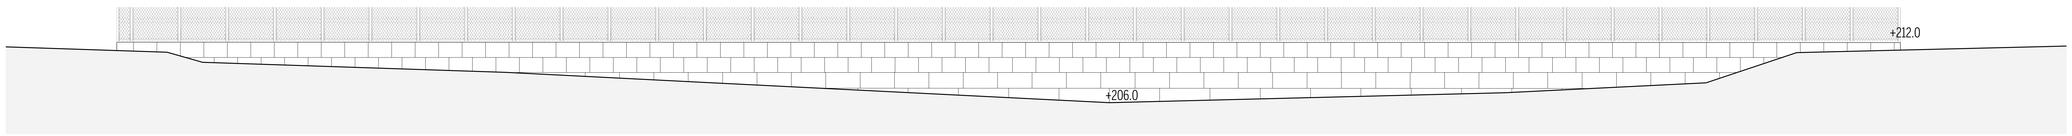

15 WALL 2 ELEVATION
1/8"=1'-0"

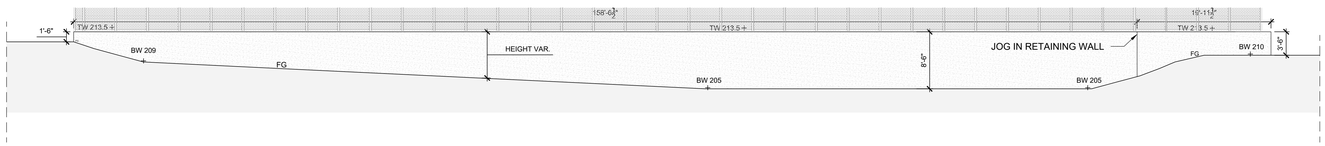

14 RETAINING WALL AT DRIVE
1/8"=1'-0"

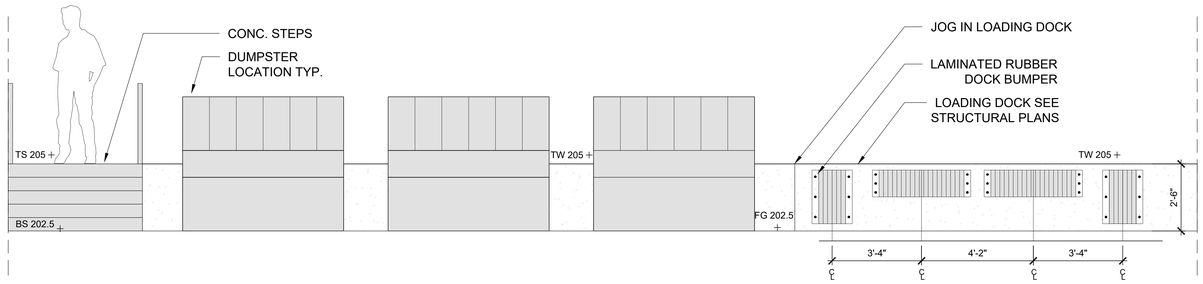

13 ELEVATION AT LOADING DOCK
1/2"=1'-0"

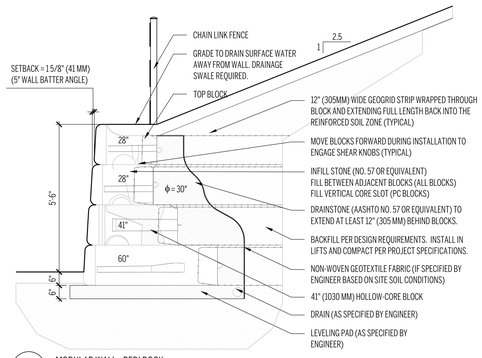

12 MODULAR WALL - REDI ROCK
1/2"=1'-0"

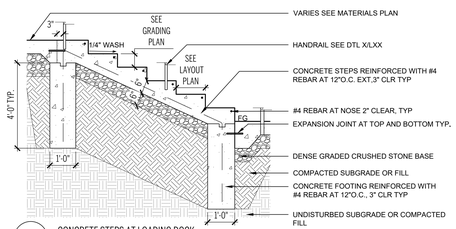

12 CONCRETE STEPS AT LOADING DOCK
1/2"=1'-0"

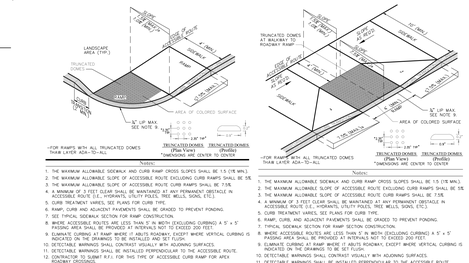

11 ADA CURB CUT
1"=1'-0"

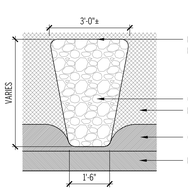

10 DRAIN INLET FOR CAPE COD BERM
1/2"=1'-0"

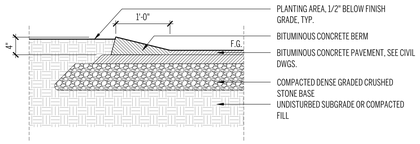

9 CAPE COD BERM
1"=1'-0"

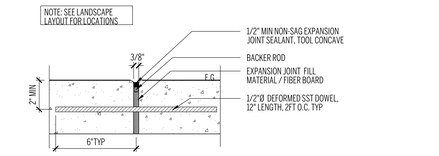

2 CONCRETE JOINTS
3"=1'-0"

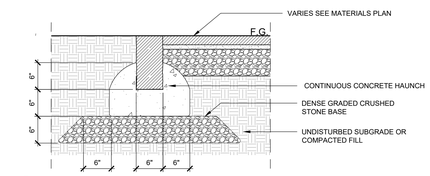

7 FLUSH GRANITE CURB
1"=1'-0"

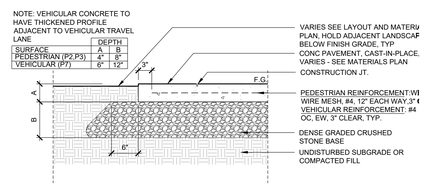

1 P3 + P4 + P5 - CONCRETE PAVEMENT
1"=1'-0"

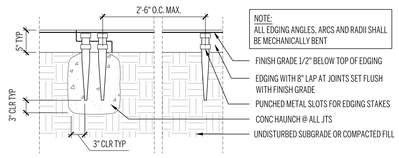

8 STEEL EDGING
1"=1'-0"

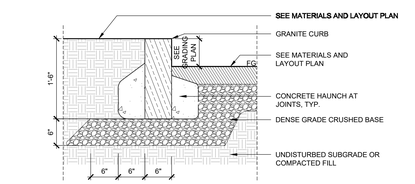

6 RAISED GRANITE CURB
1"=1'-0"

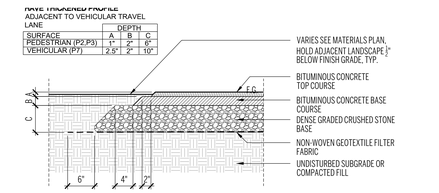

3 P1 + P2 - BITUMINOUS CONCRETE
1"=1'-0"

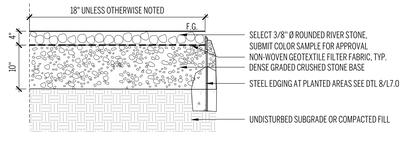

8 MAINTENANCE EDGE
1"=1'-0"

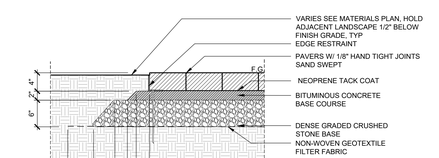

6 ALTERNATE: P5 CONCRETE UNIT PAVERS
1"=1'-0"

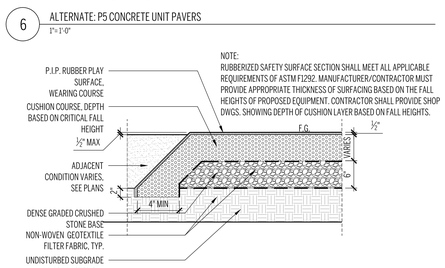

5 P.I.P. RUBBER PLAYING SURFACE
1"=1'-0"

90 Concord Street, Ashland, MA

FLANSBURGH

77 NORTH WASHINGTON STREET
BOSTON, MA 02114-1910

FLANSBURGH.COM

Owner Project Manager

Compass Project Management, Inc.
Owners' Project Manager
One Edgewater Drive, Suite 204
Norwood, MA 02062

Consultants

Nitsch Engineering, Inc.
Land Survey/ Traffic/ Civil Engineers
2 Center Plaza
Boston, MA 02108

Stimson Studio
Landscape Architect
288 Norfolk Street
Cambridge, MA 02139

Engineers Design Group Inc
Structural Engineer
350 Main Street
Malden, MA 02148

Stefura Associates, Inc.
FF&E and Casework
77 North Washington Street
Boston, MA 02114

Crabtree McGrath Associates, Inc.
FF&E and Casework
161 West Main Street
Georgetown, MA 01833

Vanderweil Engineers, LLP
Mechanical Electrical Technology
Plumbing & Fire Protection Engineers
274 Summer Street
Boston, MA 02210

Fuss and O'Neill, Inc.
Hazardous Materials
108 Myrtle Street, Suite 502
Quincy, MA 02171

AM Fogarty
Cost Estimators
175 Derby St, Ste 5
Hingham, Massachusetts 02043

No.	Date	Note
1	08.05.2021	Resubmittal

REVISIONS

No.	Date	Note

ISSUE

Stamp

For Permitting Only

Key Plan

Sheet Title

PAVING, WALL AND STAIR DETAILS

Drawn By: RI/CCH/MV	Project ID: 1914.00
Reviewed By: EM/SSA	Scale: AS NOTED
Issue Date: 05.26.2021	Plot Date: 05.26.2021

Sheet No.

L6.00

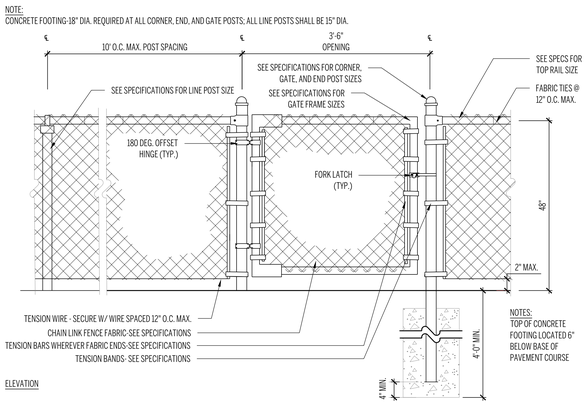

5 CHAIN LINK FENCE AND GATE
NTS

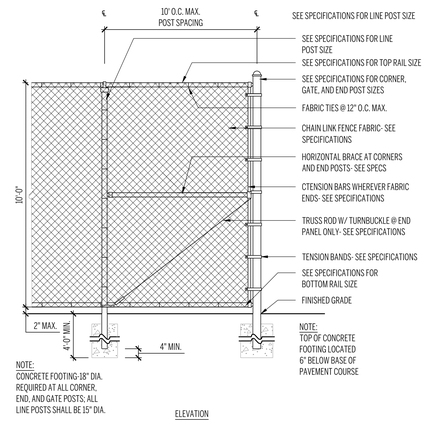

4 10' CHAIN LINK FENCE
NTS

3 HANDRAIL AT LOADING DOCK
1"=1'-0"

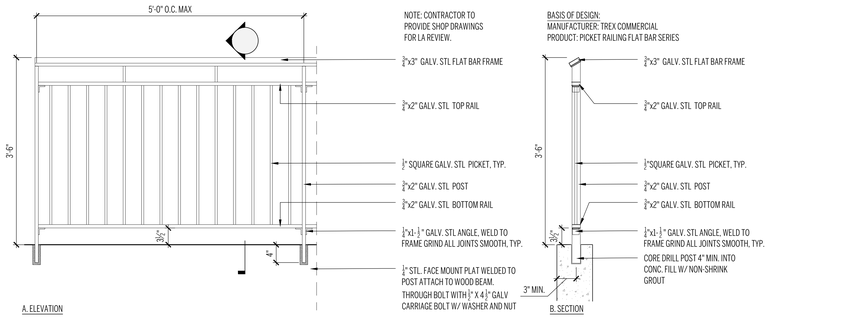

2 METAL GUARD RAIL AT LOADING DOCK
1"=1'-0"

6 TIMBER GUARD RAIL
1/2"=1'-0"

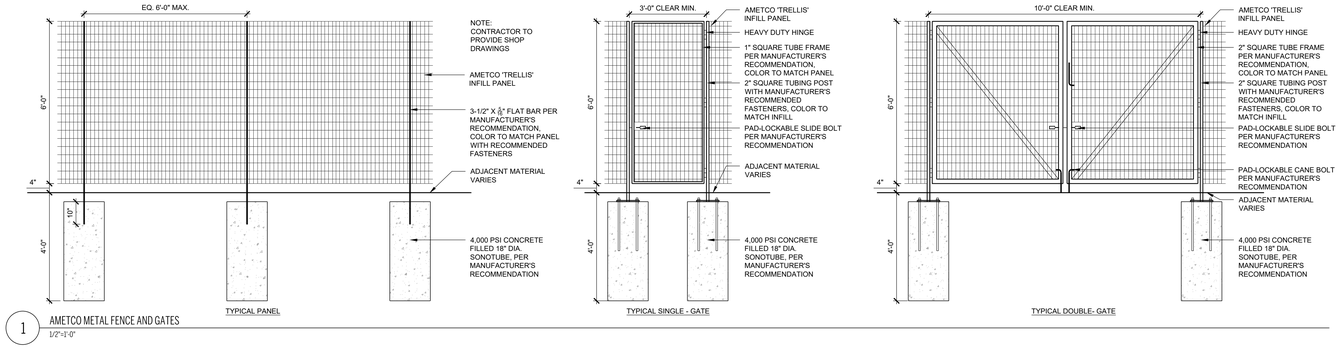

1 AMETCO METAL FENCE AND GATES
1/2"=1'-0"

ASHLAND, MASSACHUSETTS
Incorporated 1846
90 Concord Street, Ashland, MA

FLANSBURGH
77 NORTH WASHINGTON STREET
BOSTON, MA 02114-1910
FLANSBURGH.COM

Owner Project Manager

Compass Project Management, Inc.
Owners' Project Manager
One Edgewater Drive, Suite 204
Norwood, MA 02062

Consultants

Nitsch Engineering, Inc.
Land Survey/ Traffic/ Civil Engineers
2 Center Plaza
Boston, MA 02108

Stimson Studio
Landscape Architect
288 Norfolk Street
Cambridge, MA 02139

Engineers Design Group Inc
Structural Engineer
350 Main Street
Malden, MA 02148

Stefura Associates, Inc.
FF&E and Casework
77 North Washington Street
Boston, MA 02114

Crabtree McGrath Associates, Inc.
FF&E and Casework
161 West Main Street
Georgetown, MA 01833

Vanderweil Engineers, LLP
Mechanical Electrical Technology
Plumbing & Fire Protection Engineers
274 Summer Street
Boston, MA 02210

Fuss and O'Neill, Inc.
Hazardous Materials
108 Myrtle Street, Suite 502
Quincy, MA 02171

AM Fogarty
Cost Estimators
175 Derby St, Ste 5
Hingham, Massachusetts 02043

No.	Date	Note
1	08.05.2021	Resubmittal

REVISIONS

No.	Date	Note

ISSUE

Stamp

For Permitting Only

Key Plan

Sheet Title
FENCE, HANDRAIL AND GUARDRAIL DETAILS

Drawn By: RI/CCH/MV	Project ID: 1914.00
Reviewed By: EM/SSA	Scale: 1" = 40'-0"
Issue Date: 05.26.2021	Plot Date: 05.26.2021
Sheet No.	

L6.10

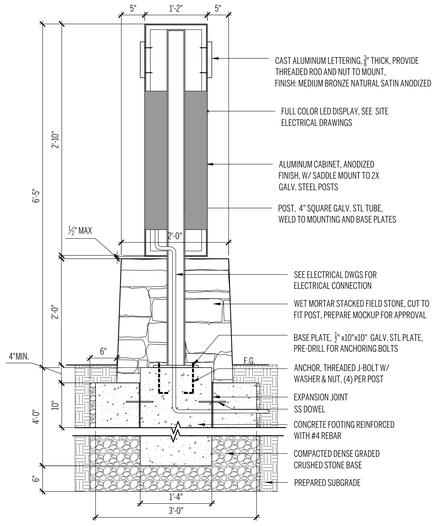

13 DIGITAL ENTRY SIGN TYPICAL SECTION
1"=1'-0"

HOURS OF 11 PM AND 7 AM.
2. CONTRACTOR SHALL OBTAIN A BUILDING PERMIT FROM THE BUILDING COMMISSIONER FOR THE INSTALLATION PRIOR TO INSTALLING.
3. DIGITAL DISPLAY SHALL BE PROGRAMMED FOR STATIC MESSAGES.
4. CONTRACTOR SHALL SUBMIT SHOP DRAWINGS TO LANDSCAPE ARCHITECT FOR APPROVAL.

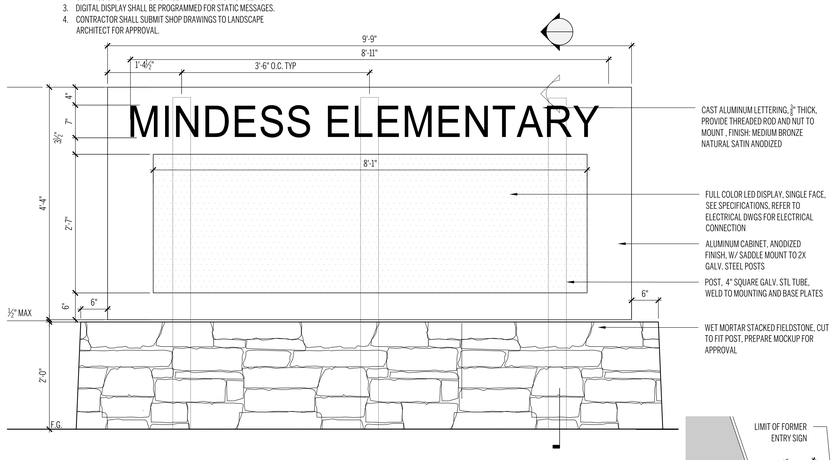

12 DIGITAL ENTRY SIGN ELEVATION
1"=1'-0"

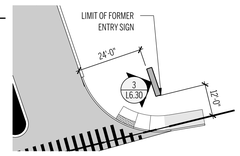

ENTRY SIGN AT CONCORD STREET - DETAIL PLAN
1"=20'-0"

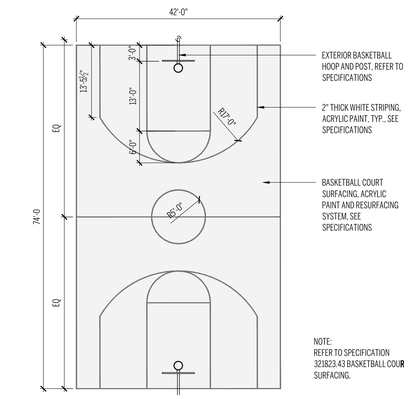

11 BASKETBALL COURT
1"=1'-0"

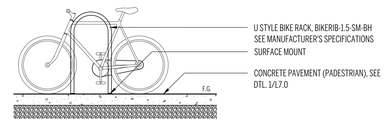

10 BIKE RACK
1/2"=1'-0"

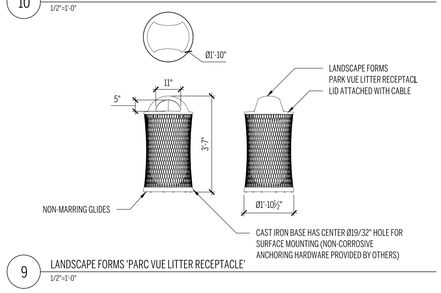

9 LANDSCAPE FORMS 'PARC VUE LITTER RECEPTACLE'
1/2"=1'-0"

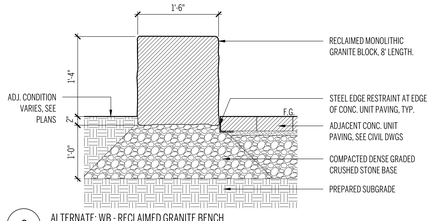

8 ALTERNATE: WB - RECLAIMED GRANITE BENCH
1/2"=1'-0"

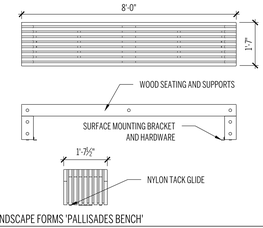

7 WB - LANDSCAPE FORMS 'PALLISADES BENCH'
1/2"=1'-0"

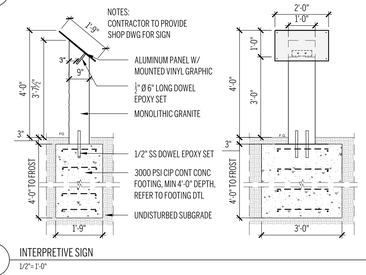

6 INTERPRETIVE SIGN
1/2"=1'-0"

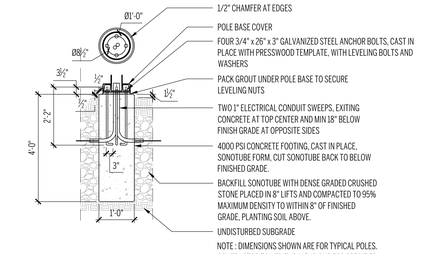

5 LIGHTPOLE BASE
1/2"= 1'-0"

AHJ approved in many cities / counties / campuses for use in fire lanes per International Fire Code (IFC) 503

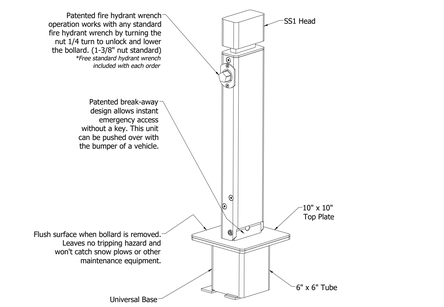

4 COLLAPSIBLE BOLLARD
1"= 1'-0"

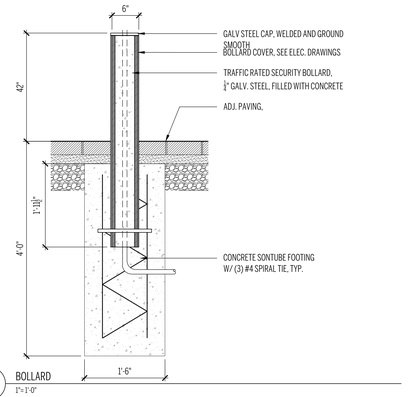

3 BOLLARD
1"=1'-0"

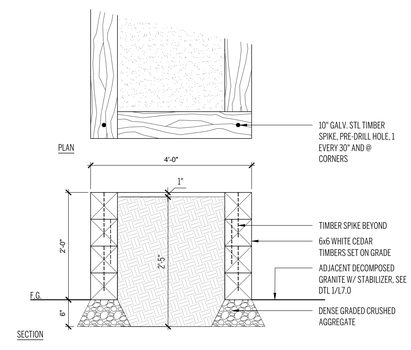

2 RAISED WOOD GARDEN BED
1"=1'-0"

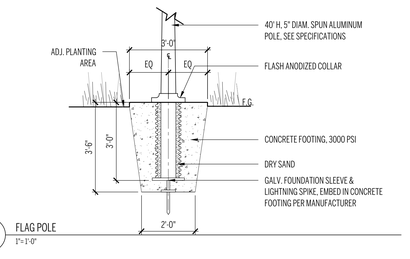

1 FLAG POLE
1"=1'-0"

90 Concord Street, Ashland, MA

FLANSBURGH

77 NORTH WASHINGTON STREET
BOSTON, MA 02114-1910

FLANSBURGH.COM

Owner Project Manager

Compass Project Management, Inc.
Owners' Project Manager
One Edgewater Drive, Suite 204
Norwood, MA 02062

Consultants

Nitsch Engineering, Inc.
Land Survey/ Traffic/ Civil Engineers
2 Center Plaza
Boston, MA 02108

Stimson Studio
Landscape Architect
288 Norfolk Street
Cambridge, MA 02139

Engineers Design Group Inc
Structural Engineer
350 Main Street
Malden, MA 02148

Stefura Associates, Inc.
FF&E and Casework
77 North Washington Street
Boston, MA 02114

Crabtree McGrath Associates, Inc.
FF&E and Casework
161 West Main Street
Georgetown, MA 01833

Vanderweil Engineers, LLP
Mechanical Electrical Technology
Plumbing & Fire Protection Engineers
274 Summer Street
Boston, MA 02210

Fuss and O'Neill, Inc.
Hazardous Materials
108 Myrtle Street, Suite 502
Quincy, MA 02171

AM Fogarty
Cost Estimators
175 Derby St, Ste 5
Hingham, Massachusetts 02043

No.	Date	Note
1	08.05.2021	Resubmittal

REVISIONS

No.	Date	Note

ISSUE

Stamp

For Permitting Only

Key Plan

Sheet Title

SITE FURNISHINGS DETAILS

Drawn By: RI/CCH/MV	Project ID: 1914.00
Reviewed By: EM/SSA	Scale: 1" = 40'-0"
Issue Date: 05.26.2021	Plot Date: 05.26.2021

Sheet No.

L6.20

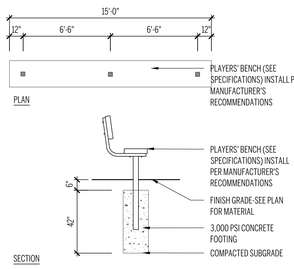

10 PLAYERS' BENCH INSTALLATION
NTS

NOTES:
1. REMOVE FULL DEPTH OF EXISTING LOAM AS PER SITE CLEARING AND EARTHWORK SPECIFICATIONS.
2. AVOID OVERCOMPACTION OF EXISTING SUBGRADE.
3. SCARIFY EXISTING SUBGRADE BEFORE INSTALLATION OF SKINNED BASEBALL INFIELD MATERIALS.
4. INSTALL FREE-DRAINING GRANULAR FILL TO A LEVEL OF 8"-10" BELOW FINISH GRADE. DEPENDING ON LOCATION (SEE SPECIFICATIONS FOR LOCATION DEPTHS).
5. INSTALL GRAVEL FILL TO A LEVEL OF 4"-6" BELOW FINISH GRADE, DEPENDING ON LOCATION (SEE SPECIFICATIONS FOR LOCATION DEPTHS).
6. INSTALL INFIELD MIX TO FINISH GRADE (SEE SPECIFICATIONS FOR LOCATION DEPTHS).
7. TREAT SUBGRADE AND SAND WITH APPROVED HERBICIDE.

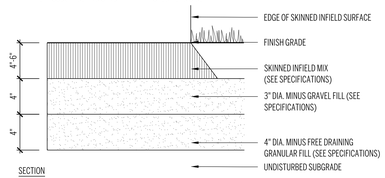

9 SKINNED BASEBALL INFIELD
NTS

NOTE:
1. THE LAYOUT SHOWN IS FOR THE FIRST BASE SIDE. THE THIRD BASE SIDE IS A MIRROR IMAGE OF THE LAYOUT SHOWN BELOW.
2. FOLLOW MANUFACTURER'S INSTRUCTIONS FOR INSTALLATION.
3. BASES:
- INSTALL BASE TOP 1" BELOW PLAYING SURFACE.

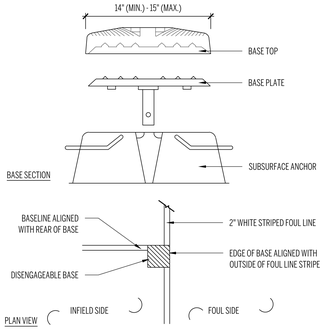

8 DISENGAGEABLE BASE INSTALLATION
NTS

NOTE:
1. SET TOP OF PITCHER'S PLATE 6" ABOVE ELEVATION OF HOME PLATE.

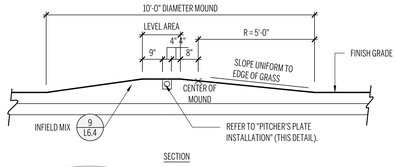

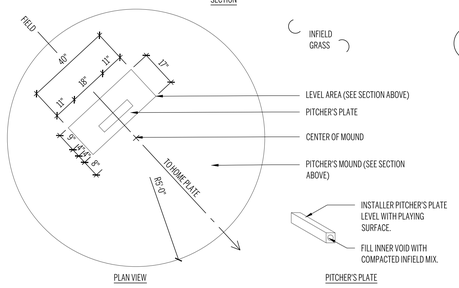

7 PITCHER'S MOUND FOR 60' BASEBALL DIAMOND
NTS

NOTE:
1. FOLLOW MANUFACTURER'S INSTRUCTIONS FOR INSTALLATION.
2. TOP OF GROUND ANCHOR SHOULD BE 1" ABOVE TOP OF CONCRETE AND 1" BELOW FINISH GRADE.
3. HOME PLATE:
INSTALL HOME PLATE LEVEL WITH PLAYING SURFACE.

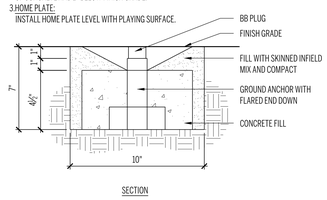

6 HOME PLATE INSTALLATION
NTS

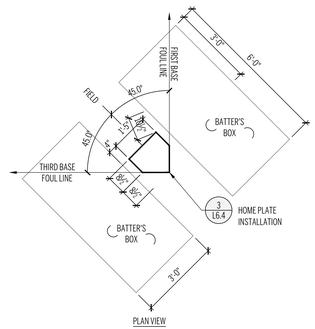

5 HOME PLATE AREA FOR 60' BASEBALL DIAMOND
NTS

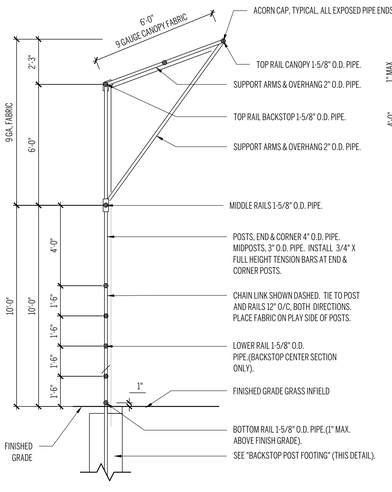

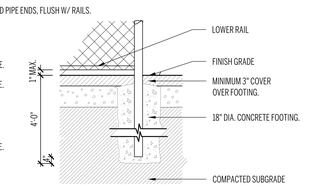

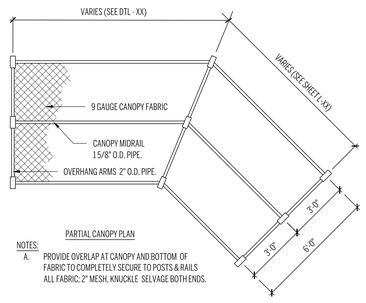

NOTES:
A. PROVIDE OVERLAP AT CANOPY AND BOTTOM OF FABRIC TO COMPLETELY SECURE TO POSTS & RAILS ALL FABRIC; 2" MESH, KNUCKLE SELVAGE BOTH ENDS.

4 BASEBALL BACKSTOP
NTS

NOTES:
1. REMOVE FULL DEPTH OF EXISTING LOAM AS PER SITE CLEARING AND EARTHWORK SPECIFICATIONS.
2. AVOID OVERCOMPACTION OF EXISTING SUBGRADE.
3. SCARIFY EXISTING SUBGRADE BEFORE INSTALLATION OF SEED OR SOD AREAS FOR BASEBALL FIELD.
4. INSTALL MATERIALS AS PER SPECIFICATIONS.

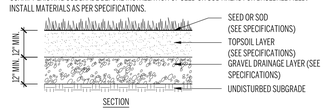

3 SEED OR SOD AREAS FOR BASEBALL FIELD
NTS

NOTES:
A. FOUL POLE SHALL BE INTEGRATED INTO OUTFIELD FENCE, ALIGNED WITH FIRST BASE AND THIRD BASE FOUL LINES.

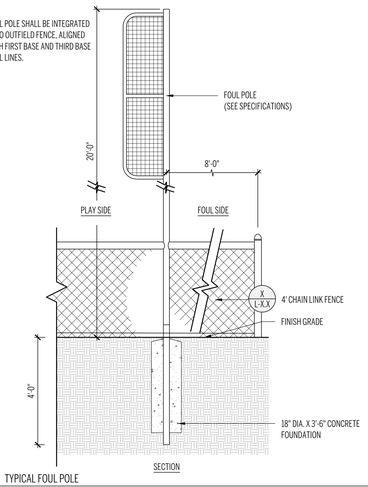

2 TYPICAL FOUL POLE
NTS

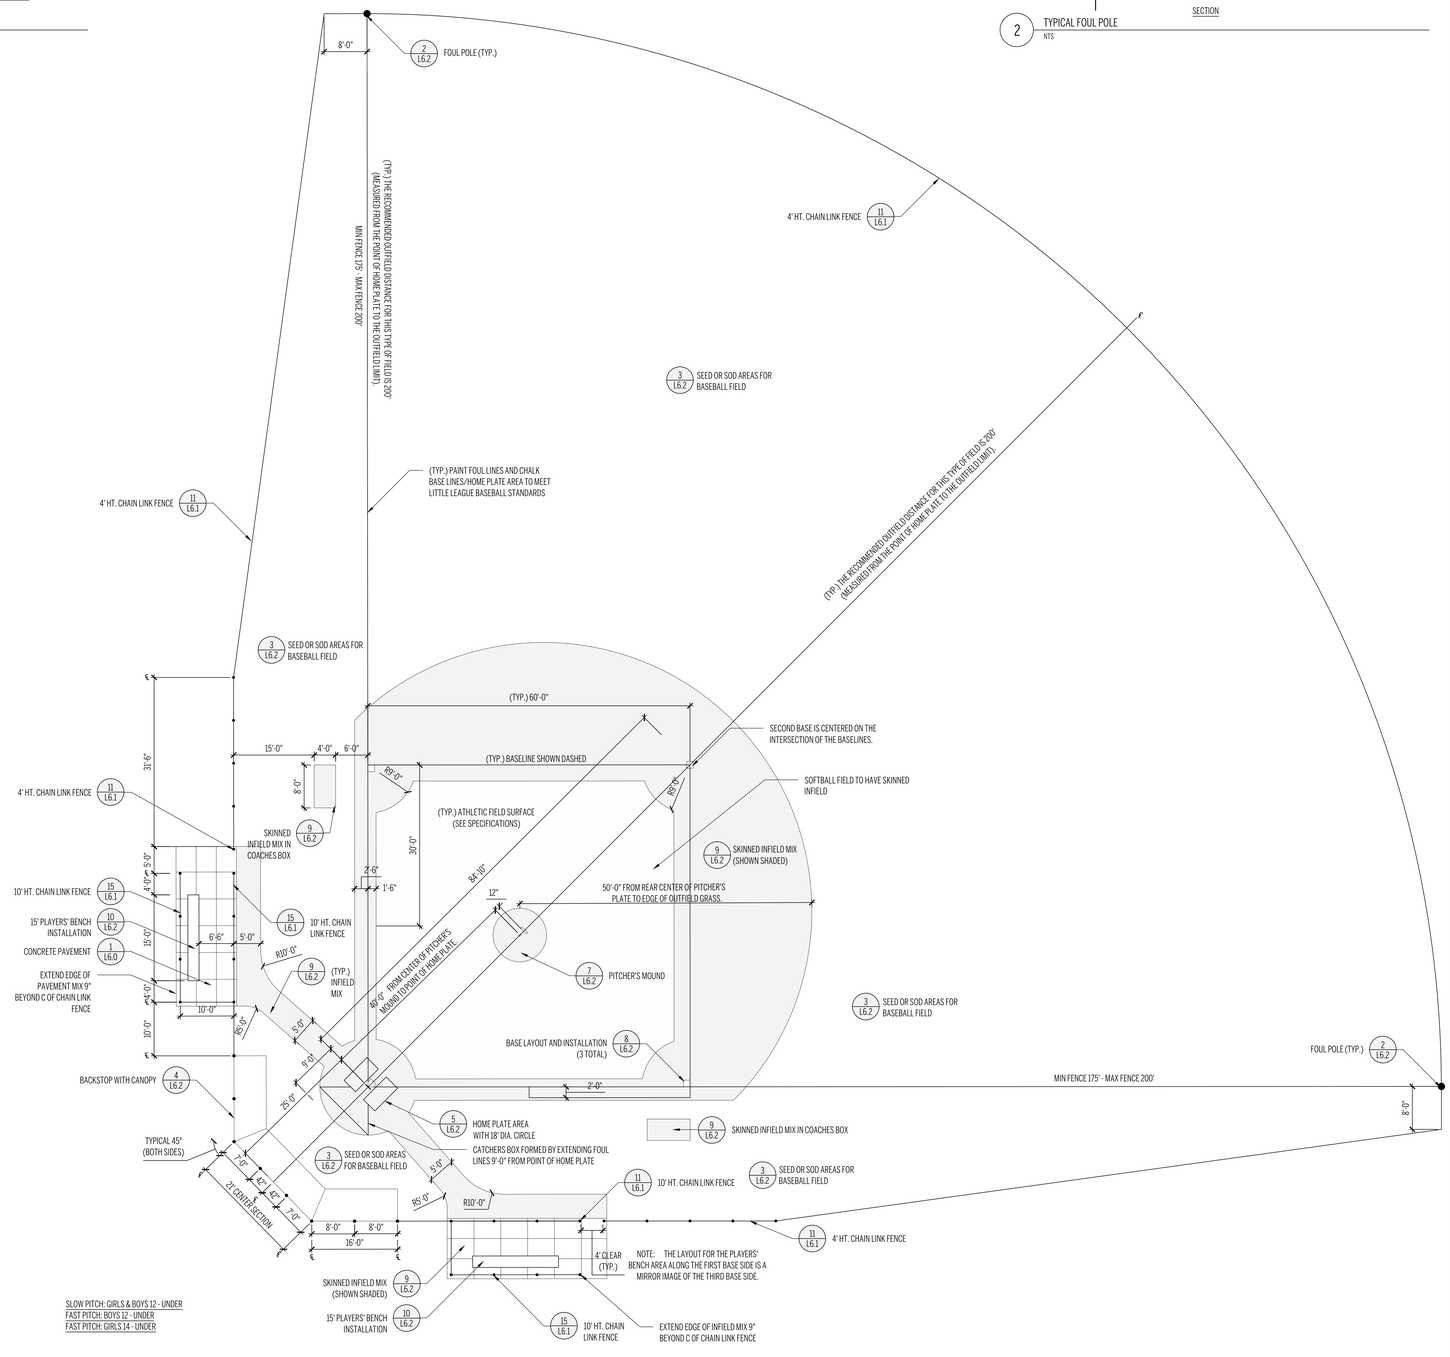

1 BASEBALL FIELD LAYOUT
NTS

90 Concord Street, Ashland, MA

FLANSBURGH
77 NORTH WASHINGTON STREET
BOSTON, MA 02114-1910
FLANSBURGH.COM

Owner Project Manager
Compass Project Management, Inc.
Owners' Project Manager
One Edgewater Drive, Suite 204
Norwood, MA 02062

Consultants
Nitsch Engineering, Inc.
Land Survey/ Traffic/ Civil Engineers
2 Center Plaza
Boston, MA 02108

Stimson Studio
Landscape Architect
288 Norfolk Street
Cambridge, MA 02139

Engineers Design Group Inc
Structural Engineer
350 Main Street
Malden, MA 02148

Stefura Associates, Inc.
FF&E and Casework
77 North Washington Street
Boston, MA 02114

Crabtree McGrath Associates, Inc.
FF&E and Casework
161 West Main Street
Georgetown, MA 01833

Vanderweil Engineers, LLP
Mechanical Electrical Technology
Plumbing & Fire Protection Engineers
274 Summer Street
Boston, MA 02210

Fuss and O'Neill, Inc.
Hazardous Materials
108 Myrtle Street, Suite 502
Quincy, MA 02171

AM Fogarty
Cost Estimators
175 Derby St, Ste 5
Hingham, Massachusetts 02043

No.	Date	Note
1	08.05.2021	Resubmittal
		REVISIONS
No.	Date	Note
		ISSUE

Stamp

For Permitting Only

Key Plan

Sheet Title
BASEBALL FIELD
LAY OUT & DETAILS

Drawn By: RI/CCH/MV	Project ID: 1914.00
Reviewed By: EM/ISA	Scale:
Issue Date: 05.26.2021	Plot Date: 05.26.2021

Sheet No.
L6.30

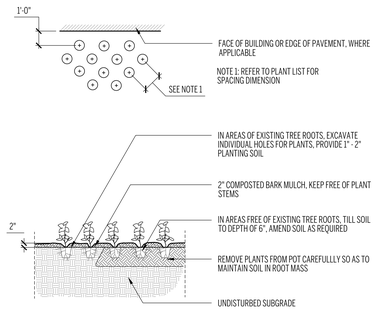

6 GROUNDCOVER PLANTING
1"=1'

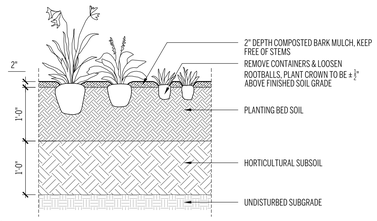

5 PERENNIAL AND GROUNDCOVER PLANTING
1"=1'

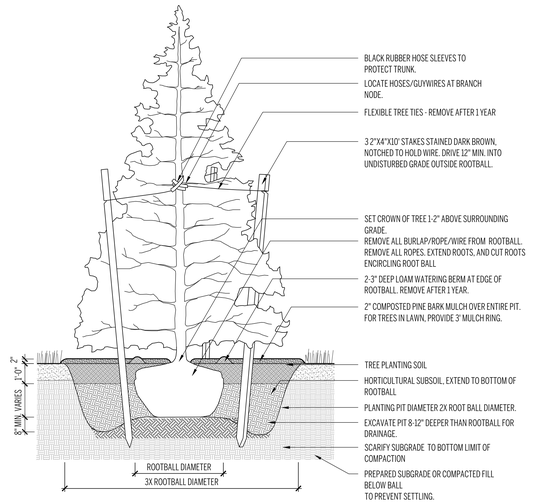

9 TREE PLANTING, EVERGREEN
3/8"=1'

NOTE: CONTRACTOR TO TEST EXISTING SOIL FOR USE AS HORTICULTURAL SUBSOIL. ASSUME ALLOWANCE TO IMPORT ALL HORTICULTURAL SUBSOIL- 20" DEPTH AT TREES.

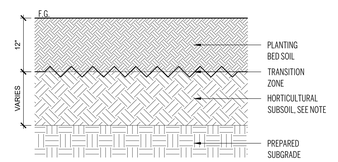

4 TREE SOIL PROFILE
1"=1'-0"

NOTE: CONTRACTOR TO TEST EXISTING SOIL FOR USE AS HORTICULTURAL SUBSOIL. ASSUME ALLOWANCE TO IMPORT ALL HORTICULTURAL SUBSOIL. 6" DEPTH AT SHRUBS.

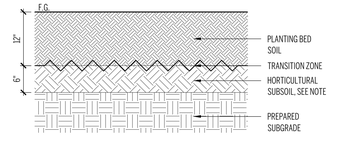

3 SHRUB, GROUNDCOVER, PERENNIAL SOIL PROFILE
1"=1'-0"

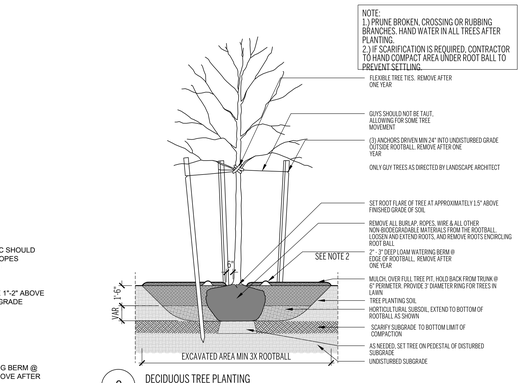

8 DECIDUOUS TREE PLANTING
1"=1'

NOTE: REFER TO SHEET L0.0 FOR SEEDED PLANTING NOTES.

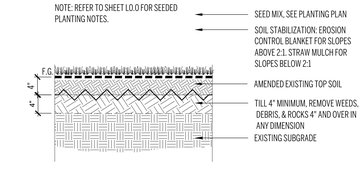

2 MEADOW SOIL PROFILE
1"=1'-0"

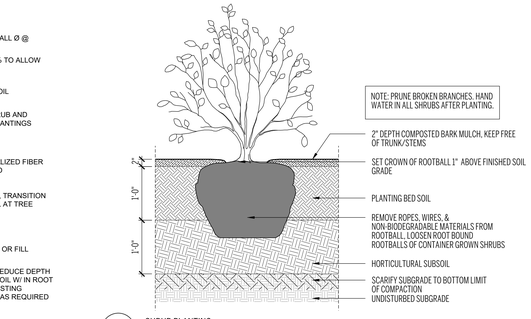

7 SHRUB PLANTING
1"=1'

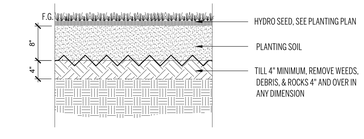

1 LAWN SOIL PROFILE
1"=1'-0"

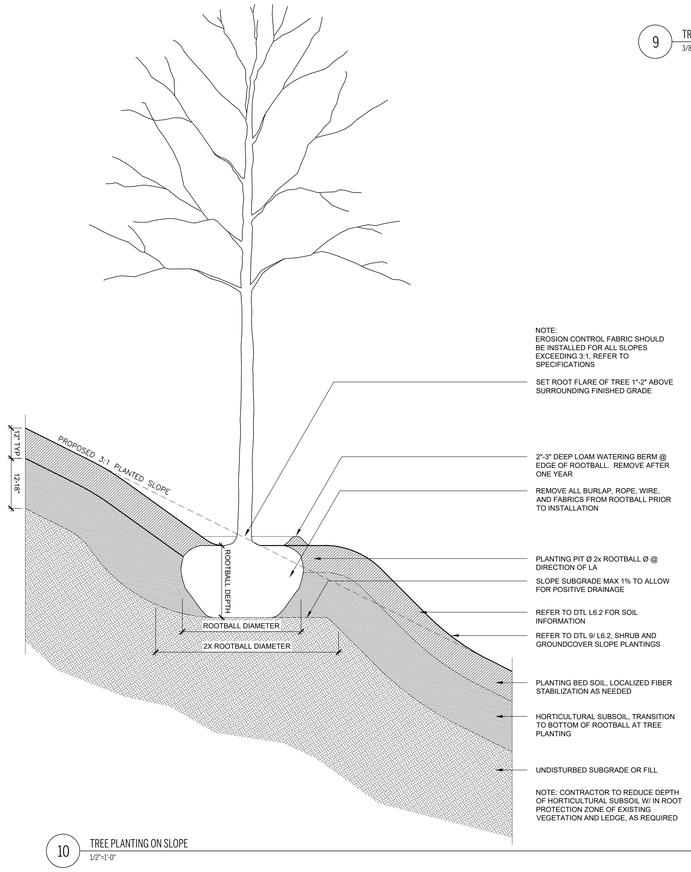

10 TREE PLANTING ON SLOPE
1/2"=1'-0"

ASHLAND, MASSACHUSETTS
Incorporated 1846
90 Concord Street, Ashland, MA

FLANSBURGH

77 NORTH WASHINGTON STREET
BOSTON, MA 02114-1910

FLANSBURGH.COM

Owner Project Manager

Compass Project Management, Inc.
Owners' Project Manager
One Edgewater Drive, Suite 204
Norwood, MA 02062

Consultants

Nitsch Engineering, Inc.
Land Survey/ Traffic/ Civil Engineers
2 Center Plaza
Boston, MA 02108

Stimson Studio
Landscape Architect
288 Norfolk Street
Cambridge, MA 02139

Engineers Design Group Inc
Structural Engineer
350 Main Street
Malden, MA 02148

Stefura Associates, Inc.
FF&E and Casework
77 North Washington Street
Boston, MA 02114

Crabtree McGrath Associates, Inc.
FF&E and Casework
161 West Main Street
Georgetown, MA 01833

Vanderweil Engineers, LLP
Mechanical Electrical Technology
Plumbing & Fire Protection Engineers
274 Summer Street
Boston, MA 02210

Fuss and O'Neill, Inc.
Hazardous Materials
108 Myrtle Street, Suite 502
Quincy, MA 02171

AM Fogarty
Cost Estimators
175 Derby St, Ste 5
Hingham, Massachusetts 02043

No.	Date	Note
1	08.05.2021	Resubmittal

REVISIONS

No.	Date	Note

ISSUE

Stamp

For Permitting Only

Key Plan

Sheet Title

PLANTING DETAILS

Drawn By: RUCCH/MV	Project ID: 1914.00
Reviewed By: EM/SSA	Scale:
Issue Date: 05.26.2021	Plot Date: 05.26.2021

Sheet No.

L6.40

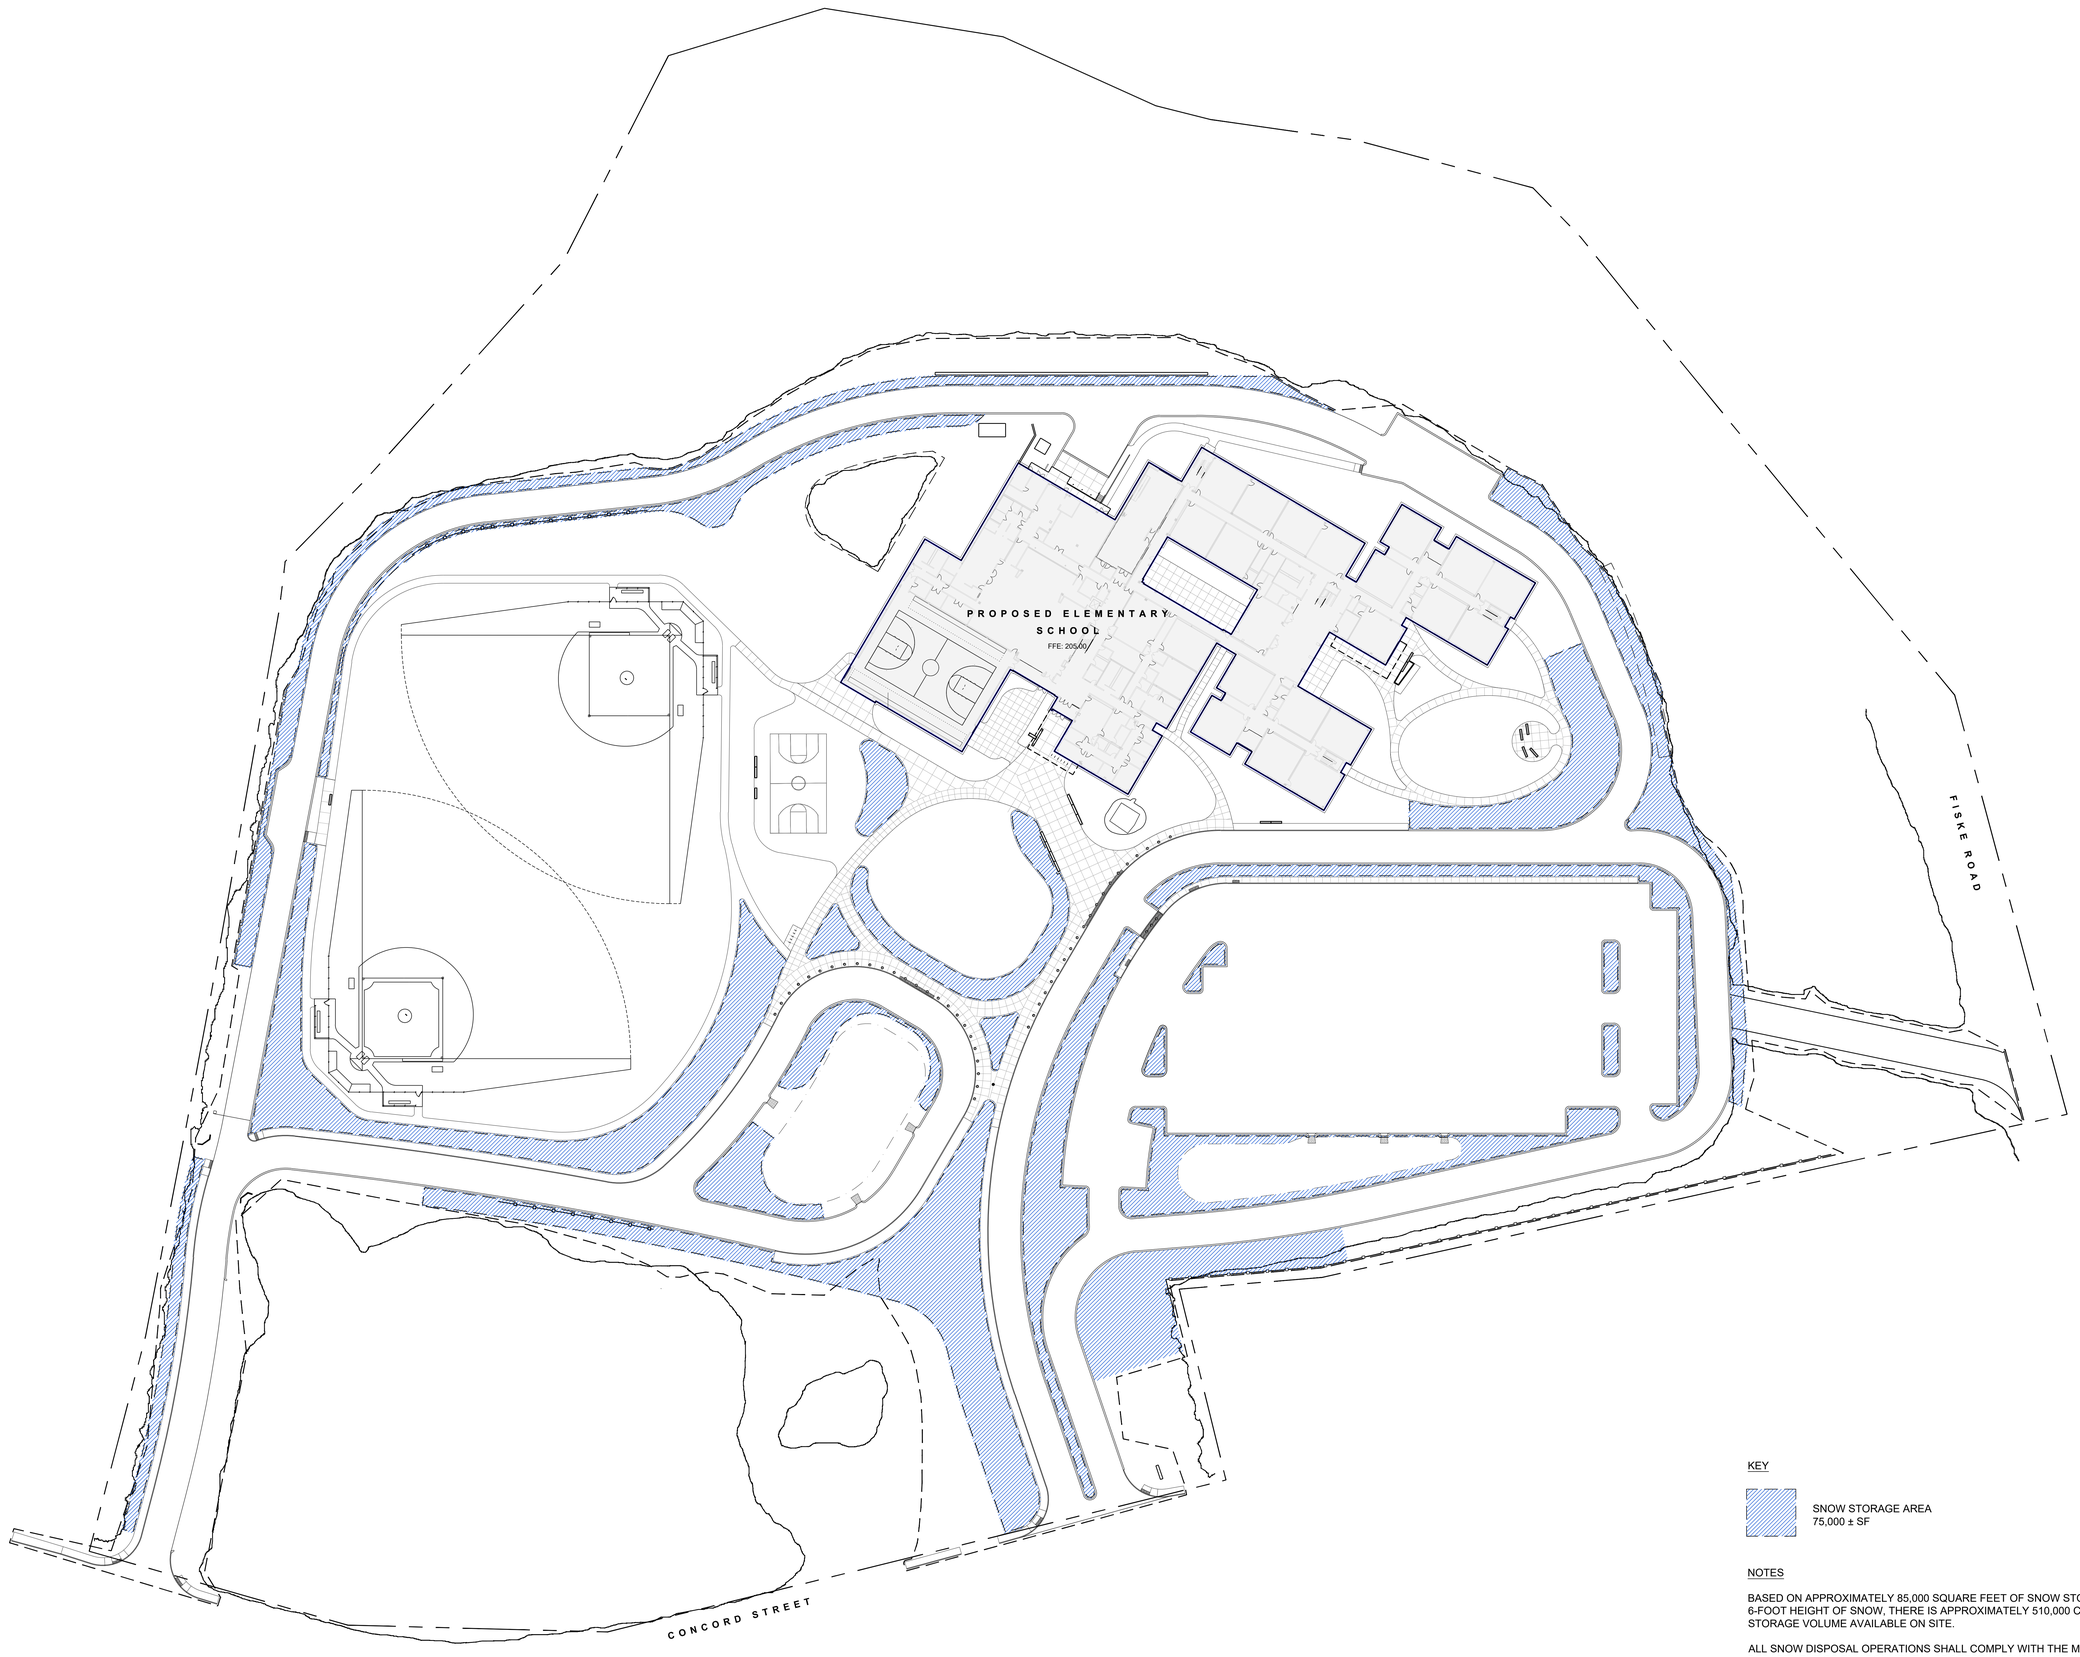

KEY

SNOW STORAGE AREA
75,000 ± SF

NOTES

BASED ON APPROXIMATELY 85,000 SQUARE FEET OF SNOW STORAGE AREA AND A 6-FOOT HEIGHT OF SNOW, THERE IS APPROXIMATELY 510,000 CUBIC FEET OF SNOW STORAGE VOLUME AVAILABLE ON SITE.

ALL SNOW DISPOSAL OPERATIONS SHALL COMPLY WITH THE MASSACHUSETTS DEPARTMENT OF ENVIRONMENTAL PROTECTION BUREAU OF WATER RESOURCES SNOW DISPOSAL GUIDANCE EFFECTIVE DECEMBER 23, 2019.

ASHLAND, MASSACHUSETTS
Incorporated 1846

90 Concord Street, Ashland, MA

FLANSBURGH

77 NORTH WASHINGTON STREET
BOSTON, MA 02114-1910

FLANSBURGH.COM

Owner Project Manager

Compass Project Management, Inc.
Owners' Project Manager
One Edgewater Drive, Suite 204
Norwood, MA 02062

Consultants

Nitsch Engineering, Inc.
Land Survey/ Traffic/ Civil Engineers
2 Center Plaza
Boston, MA 02108

Stimson Studio
Landscape Architect
288 Norfolk Street
Cambridge, MA 02139

Engineers Design Group Inc
Structural Engineer
350 Main Street
Malden, MA 02148

Stefura Associates, Inc.
FF&E and Casework
77 North Washington Street
Boston, MA 02114

Crabtree McGrath Associates, Inc.
FF&E and Casework
161 West Main Street
Georgetown, MA 01833

Vanderweil Engineers, LLP
Mechanical Electrical Technology Plumbing & Fire Protection Engineers
274 Summer Street
Boston, MA 02210

Fuss and O'Neill, Inc.
Hazardous Materials
108 Myrtle Street, Suite 502
Quincy, MA 02171

AM Fogarty
Cost Estimators
175 Derby St, Ste 5
Hingham, Massachusetts 02043

No.	Date	Note
1	08.05.2021	Resubmittal

REVISIONS

No.	Date	Note

ISSUE

Stamp

For Permitting Only

Key Plan

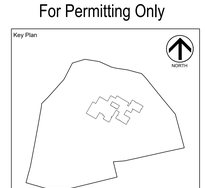

Sheet Title

Snow Storage Plan

Drawn By RI/CCH/MV	Project ID 1914.00
Reviewed By EM/MSA	Scale 1" = 40'-0"
Issue Date 05.26.2021	Plot Date 05.26.2021

Sheet No.

SS1.00

ASHLAND – DAVID MINDESS ELEMENTARY SCHOOL

Preliminary Logistics – PHASE 1: New Construction

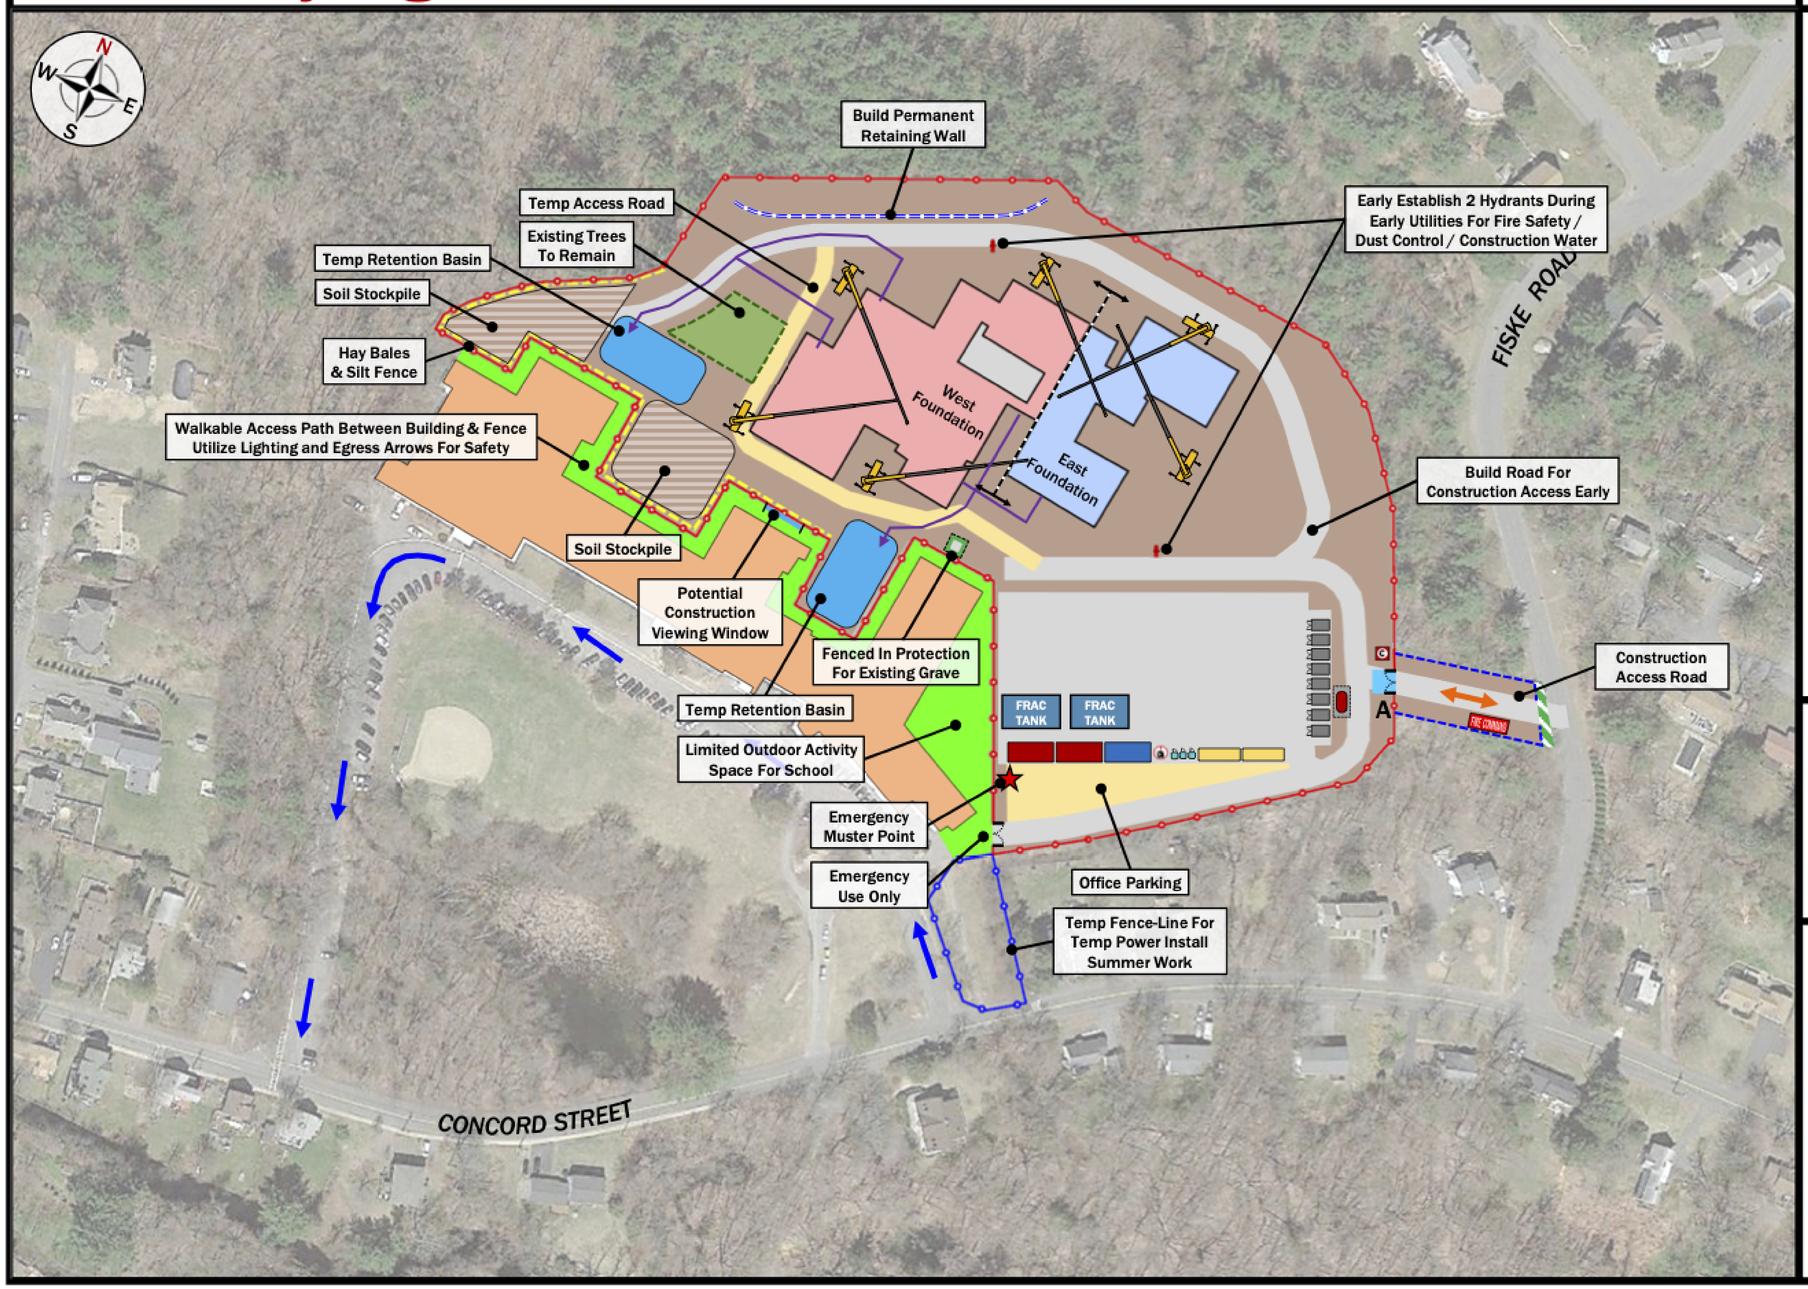

Diagram Key:

- Site Fence w/Scrim
- School Traffic
- Construction Traffic
- Swing Gate Access
- Wheel-Wash Station
- COVID-19 Check-In
- Hand Wash Station
- Worker Toilets
- Dumpster / Recycling
- Trade Storage Boxes
- Owner Site Office
- SDC Site Offices
- Subcontractor Site Office

Morning School Traffic Times:

Buses: 7:20am – 7:30am
Cars: 6:40am – 7:40am

Afternoon School Traffic Times:

Buses: 1:55pm – 2:05pm
Cars: 1:35pm – 2:25pm

Project Notes:

- Work Hours 7:00am to 3:30pm
- All construction deliveries / trucking between 8:00am and 1:00pm
- All construction traffic to access the site by the east side of Concord St.
- No construction access to proceed west on Concord St. beyond the school
- All contractor parking onsite inside fence

90 Concord Street, Ashland, MA

FLANSBURGH
77 NORTH WASHINGTON STREET
BOSTON, MA 02114-1910
FLANSBURGH.COM

Owner Project Manager

Compass Project Management, Inc.
Owners' Project Manager
One Edgewater Drive, Suite 204
Norwood, MA 02062

Consultants

Nitsch Engineering, Inc.
Land Survey/ Traffic/ Civil Engineers
2 Center Plaza
Boston, MA 02108

Stimson Studio
Landscape Architect
288 Norfolk Street
Cambridge, MA 02139

Engineers Design Group Inc
Structural Engineer
350 Main Street
Malden, MA 02148

Stefura Associates, Inc.
FF&E and Casework
77 North Washington Street
Boston, MA 02114

Crabtree McGrath Associates, Inc.
FF&E and Casework
161 West Main Street
Georgetown, MA 01833

Vanderweil Engineers, LLP
Mechanical Electrical Technology
Plumbing & Fire Protection Engineers
274 Summer Street
Boston, MA 02210

Fuss and O'Neill, Inc.
Hazardous Materials
108 Myrtle Street, Suite 502
Quincy, MA 02171

AM Fogarty
Cost Estimators
175 Derby St, Ste 5
Hingham, Massachusetts 02043

No.	Date	Note
REVISIONS		
No.	Date	Note
ISSUE		

Stamp

For Permitting Only

Key Plan

Sheet Title: Phase 1: New Construction

Drawn By	Project ID: 1914.00
Reviewed By: FAI	Scale: 1/8"=1'-0"
Issue Date: 05.26.2021	Plot Date: 05.26.2021

Sheet No.: **PH.1**

ASHLAND – DAVID MINDESS ELEMENTARY SCHOOL

Preliminary Logistics – PHASE 2A: Demo & Site Prep

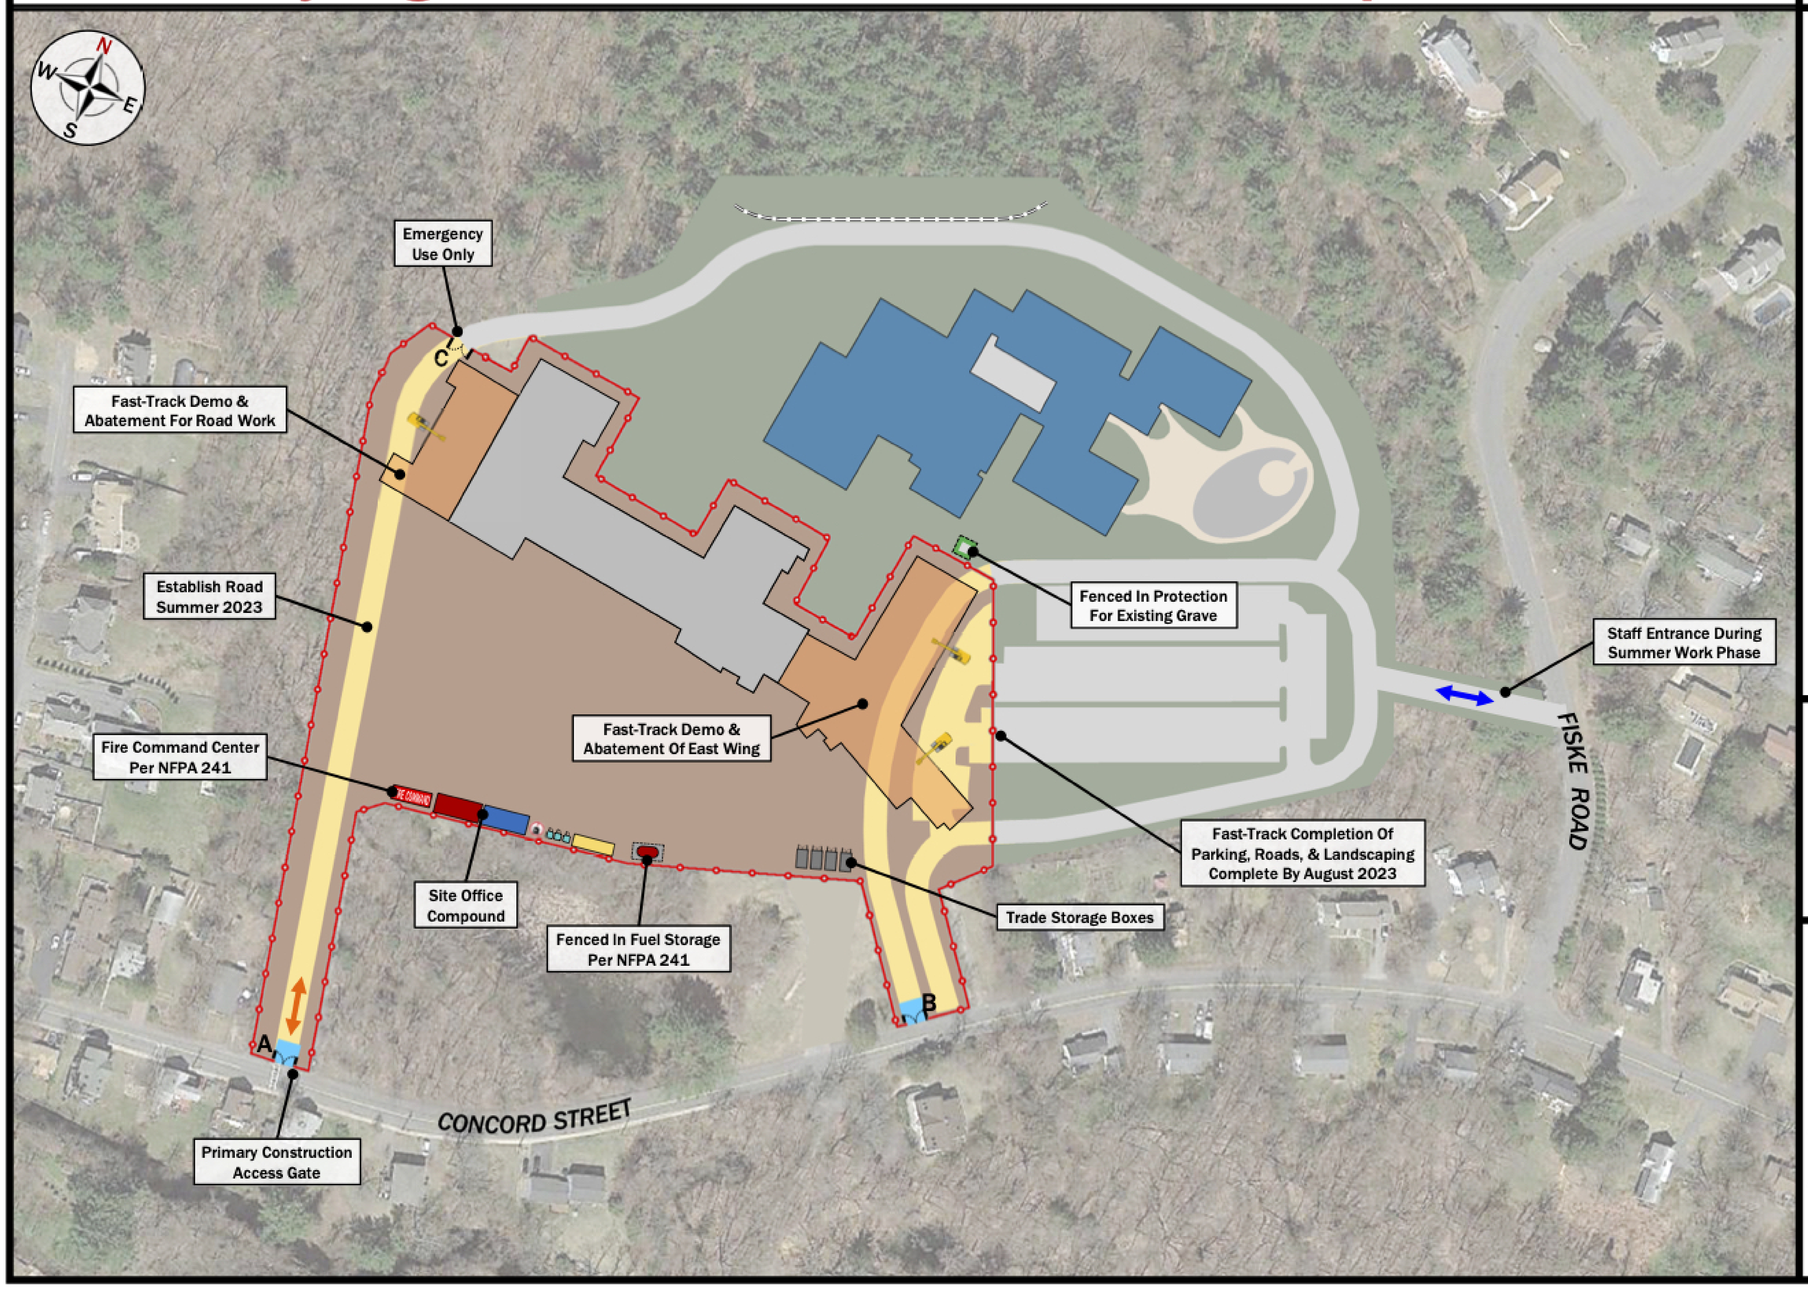

Diagram Key:

- Site Fence w/Scrim
- School Traffic
- Construction Traffic
- Swing Gate Access
- Wheel-Wash Station
- COVID-19 Check-In
- Hand Wash Station
- Worker Toilets
- Dumpster / Recycling
- Trade Storage Boxes
- Owner Site Office
- SDC Site Offices
- Subcontractor Site Office

Morning School Traffic Times:

Buses: 7:20am – 7:30am
Cars: 6:40am – 7:40am

Afternoon School Traffic Times:

Buses: 1:55pm – 2:05pm
Cars: 1:35pm – 2:25pm

Project Notes:

- Work Hours 7:00am to 3:30pm
- All construction deliveries / trucking between 8:00am and 1:00pm
- All construction traffic to access the site by the east side of Concord St.
- No construction access to proceed west on Concord St. beyond the school
- All contractor parking onsite inside fence

90 Concord Street, Ashland, MA

FLANSBURGH

77 NORTH WASHINGTON STREET
BOSTON, MA 02114-1910
FLANSBURGH.COM

Owner Project Manager

Compass Project Management, Inc.
Owners' Project Manager
One Edgewater Drive, Suite 204
Norwood, MA 02062

Consultants

Nitsch Engineering, Inc.
Land Survey/ Traffic/ Civil Engineers
2 Center Plaza
Boston, MA 02108

Stimson Studio
Landscape Architect
288 Norfolk Street
Cambridge, MA 02139

Engineers Design Group Inc
Structural Engineer
350 Main Street
Malden, MA 02148

Stefura Associates, Inc.
FF&E and Casework
77 North Washington Street
Boston, MA 02114

Crabtree McGrath Associates, Inc.
FF&E and Casework
161 West Main Street
Georgetown, MA 01833

Vanderweil Engineers, LLP
Mechanical Electrical Technology Plumbing & Fire Protection Engineers
274 Summer Street
Boston, MA 02210

Fuss and O'Neill, Inc.
Hazardous Materials
108 Myrtle Street, Suite 502
Quincy, MA 02171

AM Fogarty
Cost Estimators
175 Derby St, Ste 5
Hingham, Massachusetts 02043

No.	Date	Note
		REVISIONS

No.	Date	Note
		ISSUE

Stamp

For Permitting Only

Key Plan

Sheet Title
Phase 2A: Demo & Site Prep

Drawn By	Project ID 1914.00
Reviewed By FAI	Scale 1/8"=1'-0"
Issue Date 05.26.2021	Plot Date 05.26.2021

Sheet No.
PH.2

ASHLAND – DAVID MINDESS ELEMENTARY SCHOOL

Preliminary Logistics – PHASE 2B: New School Opens / Demo

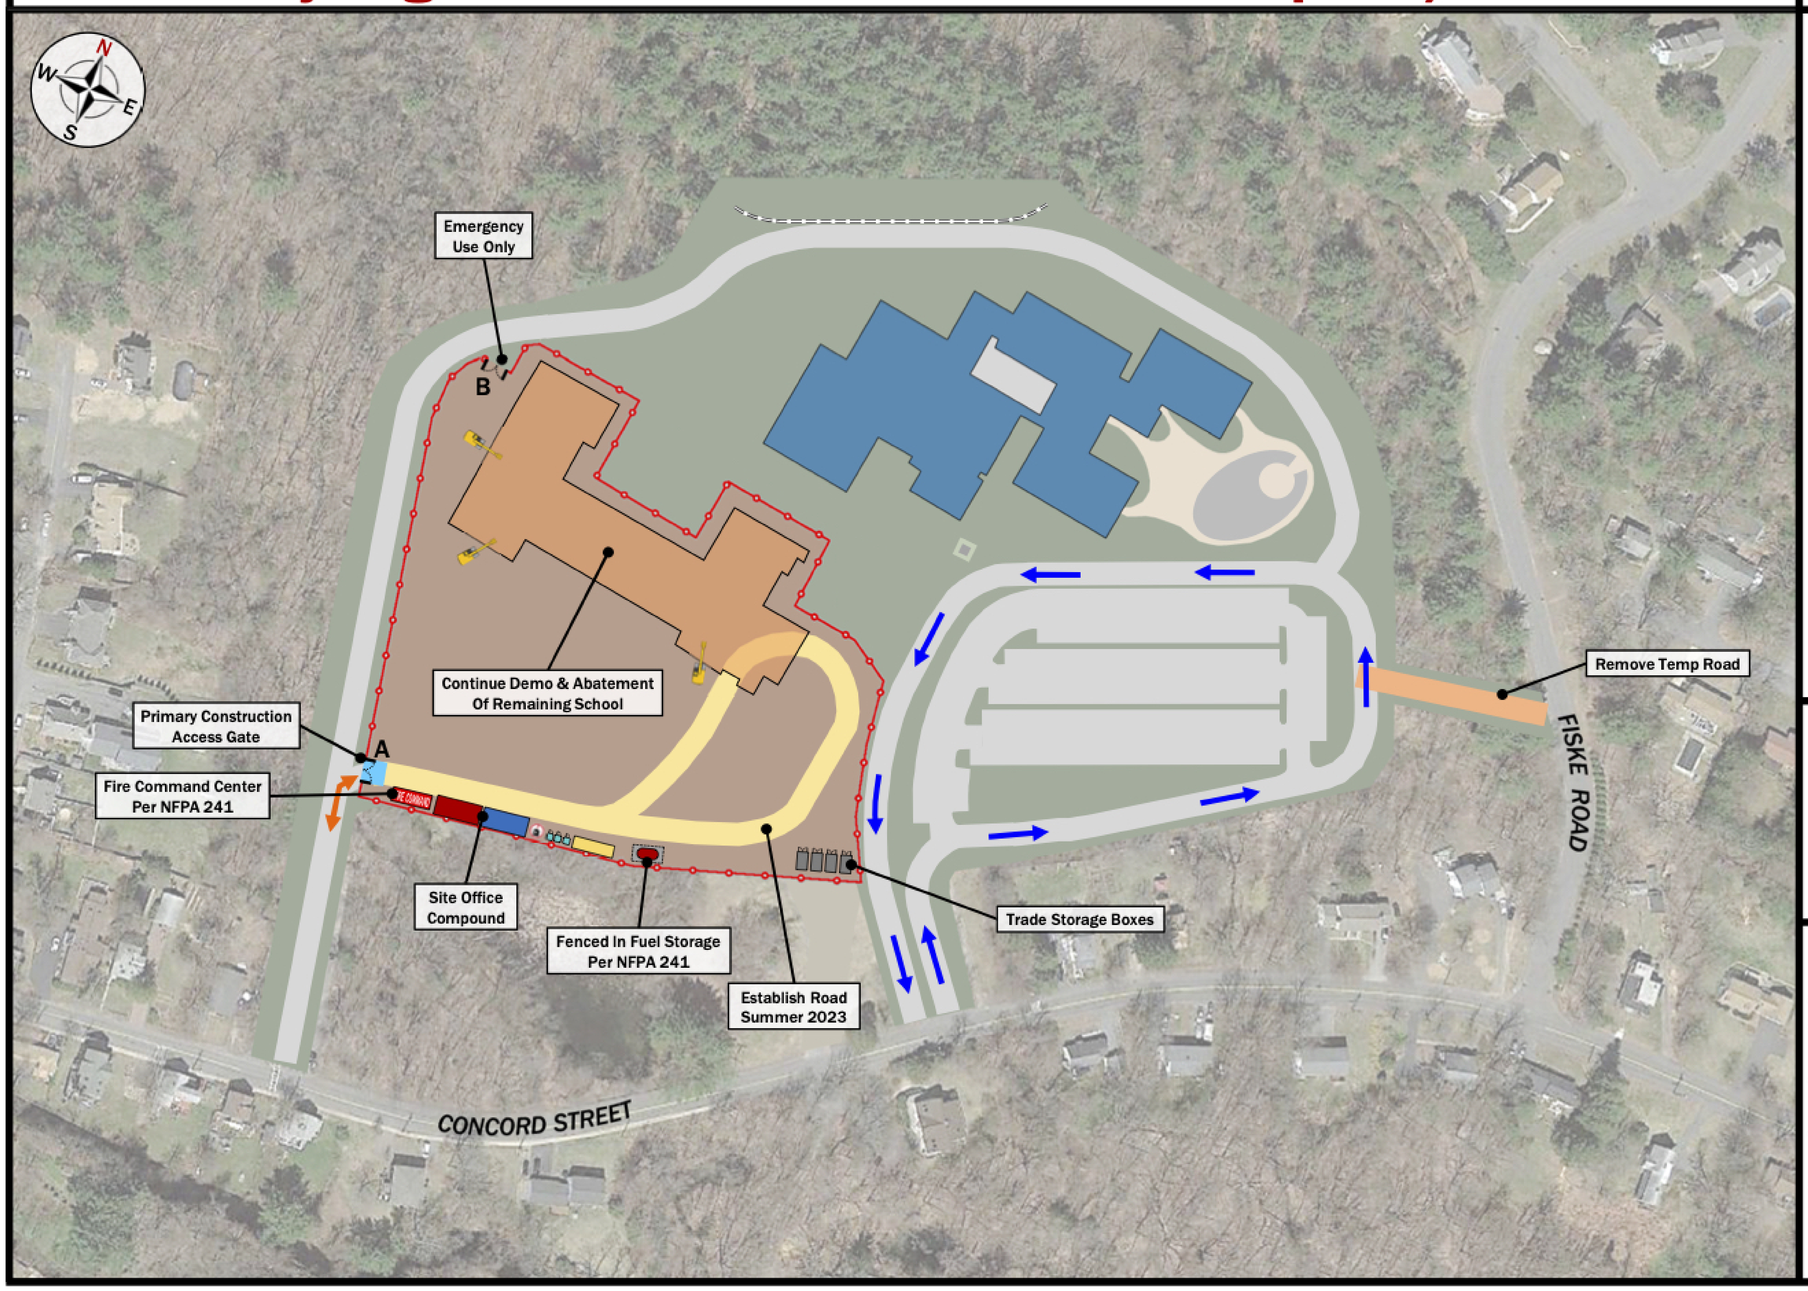

Diagram Key:

- Site Fence w/Scrim
- School Traffic
- Construction Traffic
- Swing Gate Access
- Wheel-Wash Station
- COVID-19 Check-In
- Hand Wash Station
- Worker Toilets
- Dumpster / Recycling
- Trade Storage Boxes
- Owner Site Office
- SDC Site Offices
- Subcontractor Site Office

Morning School Traffic Times:

Buses: 7:20am – 7:30am
Cars: 6:40am – 7:40am

Afternoon School Traffic Times:

Buses: 1:55pm – 2:05pm
Cars: 1:35pm – 2:25pm

Project Notes:

- Work Hours 7:00am to 3:30pm
- All construction deliveries / trucking between 8:00am and 1:00pm
- All construction traffic to access the site by the east side of Concord St.
- No construction access to proceed west on Concord St. beyond the school
- All contractor parking onsite inside fence

ASHLAND, MASSACHUSETTS Incorporated 1846
90 Concord Street, Ashland, MA

FLANSBURGH
77 NORTH WASHINGTON STREET
BOSTON, MA 02114-1910
FLANSBURGH.COM

Owner Project Manager

Compass Project Management, Inc.
Owners' Project Manager
One Edgewater Drive, Suite 204
Norwood, MA 02062

Consultants

Nitsch Engineering, Inc.
Land Survey/ Traffic/ Civil Engineers
2 Center Plaza
Boston, MA 02108

Stimson Studio
Landscape Architect
288 Norfolk Street
Cambridge, MA 02139

Engineers Design Group Inc
Structural Engineer
350 Main Street
Malden, MA 02148

Stefura Associates, Inc.
FF&E and Casework
77 North Washington Street
Boston, MA 02114

Crabtree McGrath Associates, Inc.
FF&E and Casework
161 West Main Street
Georgetown, MA 01833

Vanderweil Engineers, LLP
Mechanical Electrical Technology Plumbing & Fire Protection Engineers
274 Summer Street
Boston, MA 02210

Fuss and O'Neill, Inc.
Hazardous Materials
108 Myrtle Street, Suite 502
Quincy, MA 02171

AM Fogarty
Cost Estimators
175 Derby St, Ste 5
Hingham, Massachusetts 02043

No.	Date	Note
		REVISIONS

No.	Date	Note
		ISSUE

Stamp

For Permitting Only

Key Plan

Sheet Title
Phase 2B: New School Opens / Demo

Drawn By	Project ID 1914.00
Reviewed By FAI	Scale 1/8"=1'-0"
Issue Date 05.26.2021	Plot Date 05.26.2021

Sheet No.
PH.3

ASHLAND – DAVID MINDESS ELEMENTARY SCHOOL

Preliminary Logistics – PROJECT COMPLETE

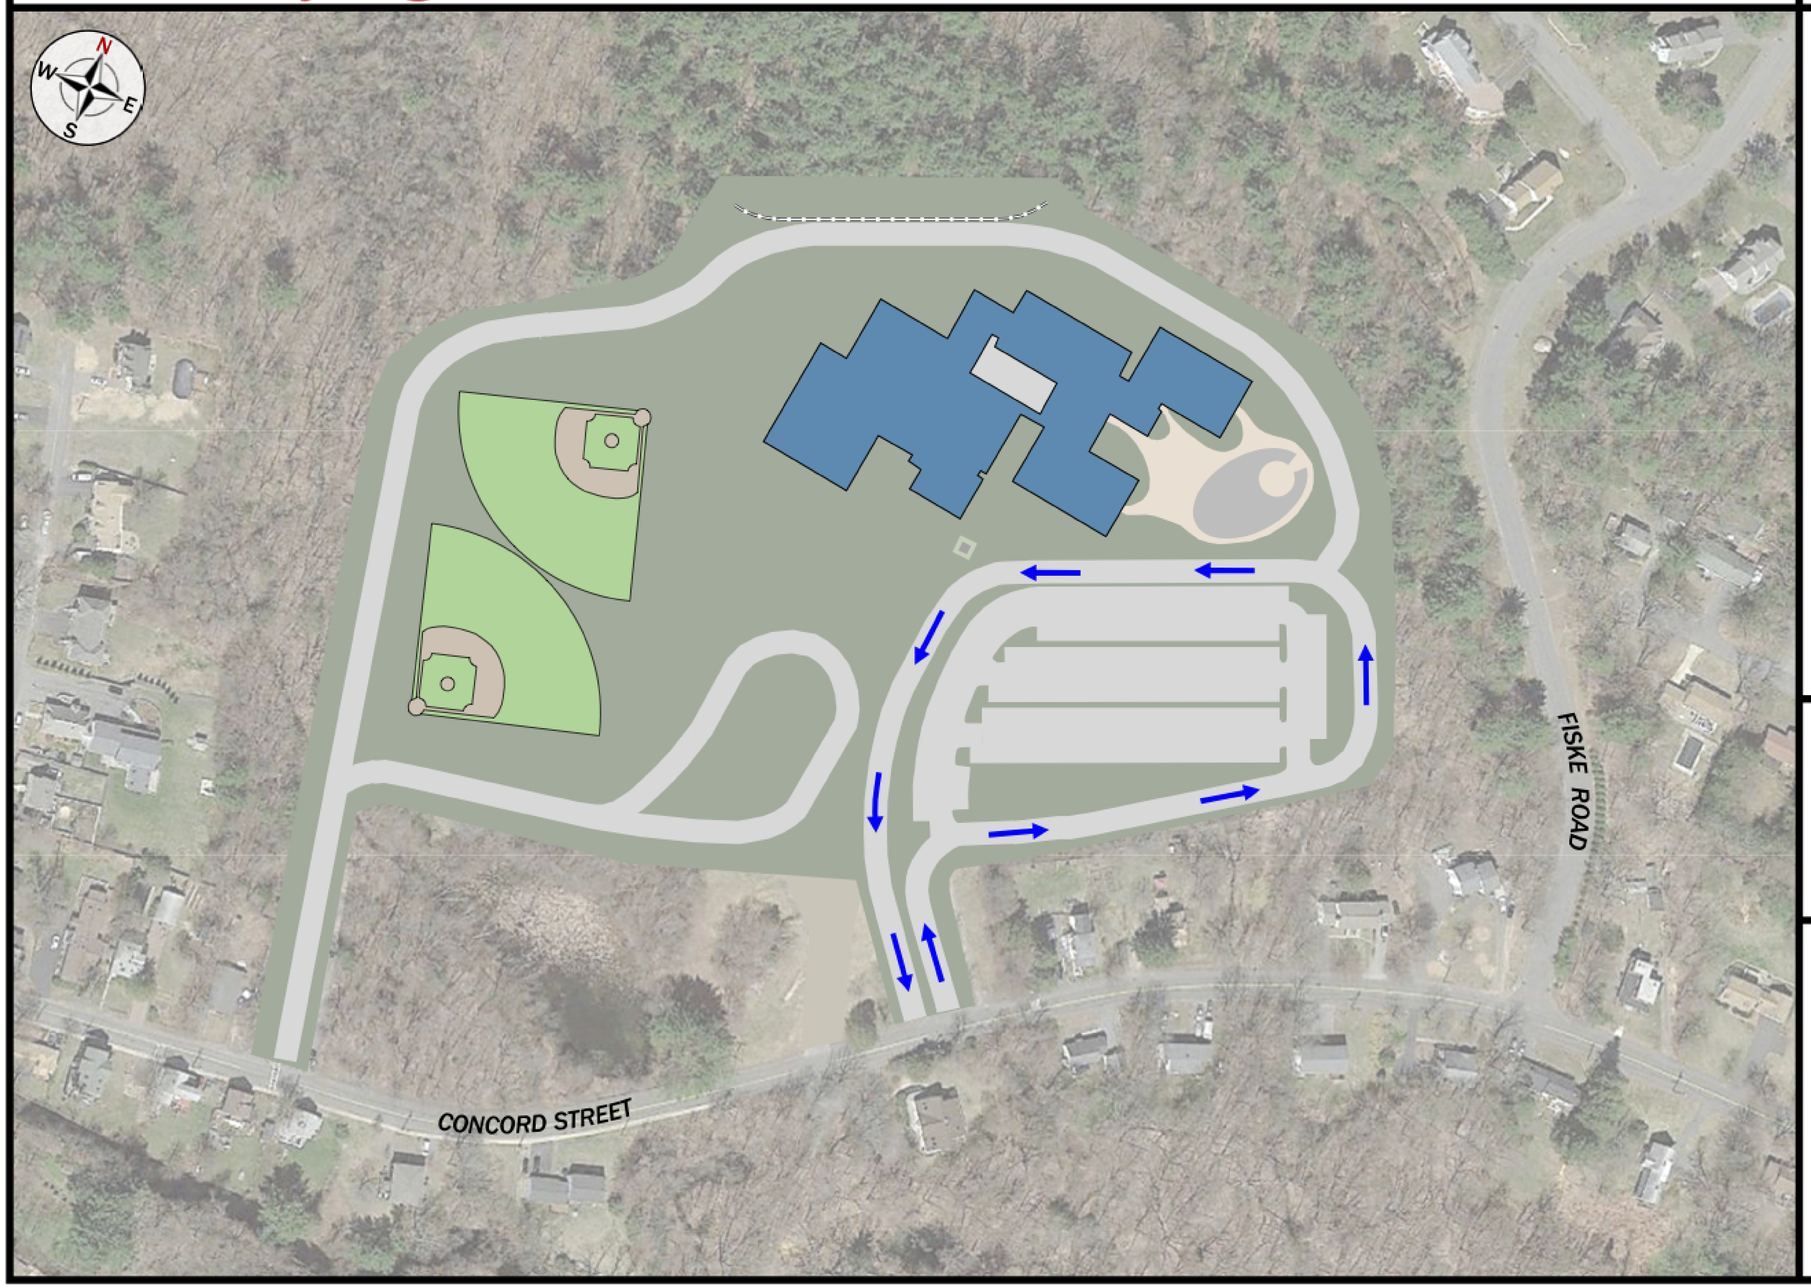

Diagram Key:

- Site Fence w/Scrim
- School Traffic
- Construction Traffic
- Swing Gate Access
- Wheel-Wash Station
- COVID-19 Check-In
- Hand Wash Station
- Worker Toilets
- Dumpster / Recycling
- Trade Storage Boxes
- Owner Site Office
- SDC Site Offices
- Subcontractor Site Office

Morning School Traffic Times:

Buses: 7:20am – 7:30am
Cars: 6:40am – 7:40am

Afternoon School Traffic Times:

Buses: 1:55pm – 2:05pm
Cars: 1:35pm – 2:25pm

ASHLAND, MASSACHUSETTS Incorporated 1846
90 Concord Street, Ashland, MA

FLANSBURGH
77 NORTH WASHINGTON STREET
BOSTON, MA 02114-1910
FLANSBURGH.COM

Owner Project Manager

Compass Project Management, Inc.
Owners' Project Manager
One Edgewater Drive, Suite 204
Norwood, MA 02062

Consultants

Nitsch Engineering, Inc.
Land Survey/ Traffic/ Civil Engineers
2 Center Plaza
Boston, MA 02108

Stimson Studio
Landscape Architect
288 Norfolk Street
Cambridge, MA 02139

Engineers Design Group Inc
Structural Engineer
350 Main Street
Malden, MA 02148

Stefura Associates, Inc.
FF&E and Casework
77 North Washington Street
Boston, MA 02114

Crabtree McGrath Associates, Inc.
FF&E and Casework
161 West Main Street
Georgetown, MA 01833

Vanderweil Engineers, LLP
Mechanical Electrical Technology Plumbing & Fire Protection Engineers
274 Summer Street
Boston, MA 02210

Fuss and O'Neill, Inc.
Hazardous Materials
108 Myrtle Street, Suite 502
Quincy, MA 02171

AM Fogarty
Cost Estimators
175 Derby St, Ste 5
Hingham, Massachusetts 02043

No.	Date	Note
		REVISIONS

No.	Date	Note
		ISSUE

Stamp

For Permitting Only

Key Plan

Sheet Title

Project Complete

Drawn By	Project ID 1914.00
Reviewed By FAI	Scale 1/8"=1'-0"
Issue Date 05.26.2021	Plot Date 05.26.2021

Sheet No.

PH.4

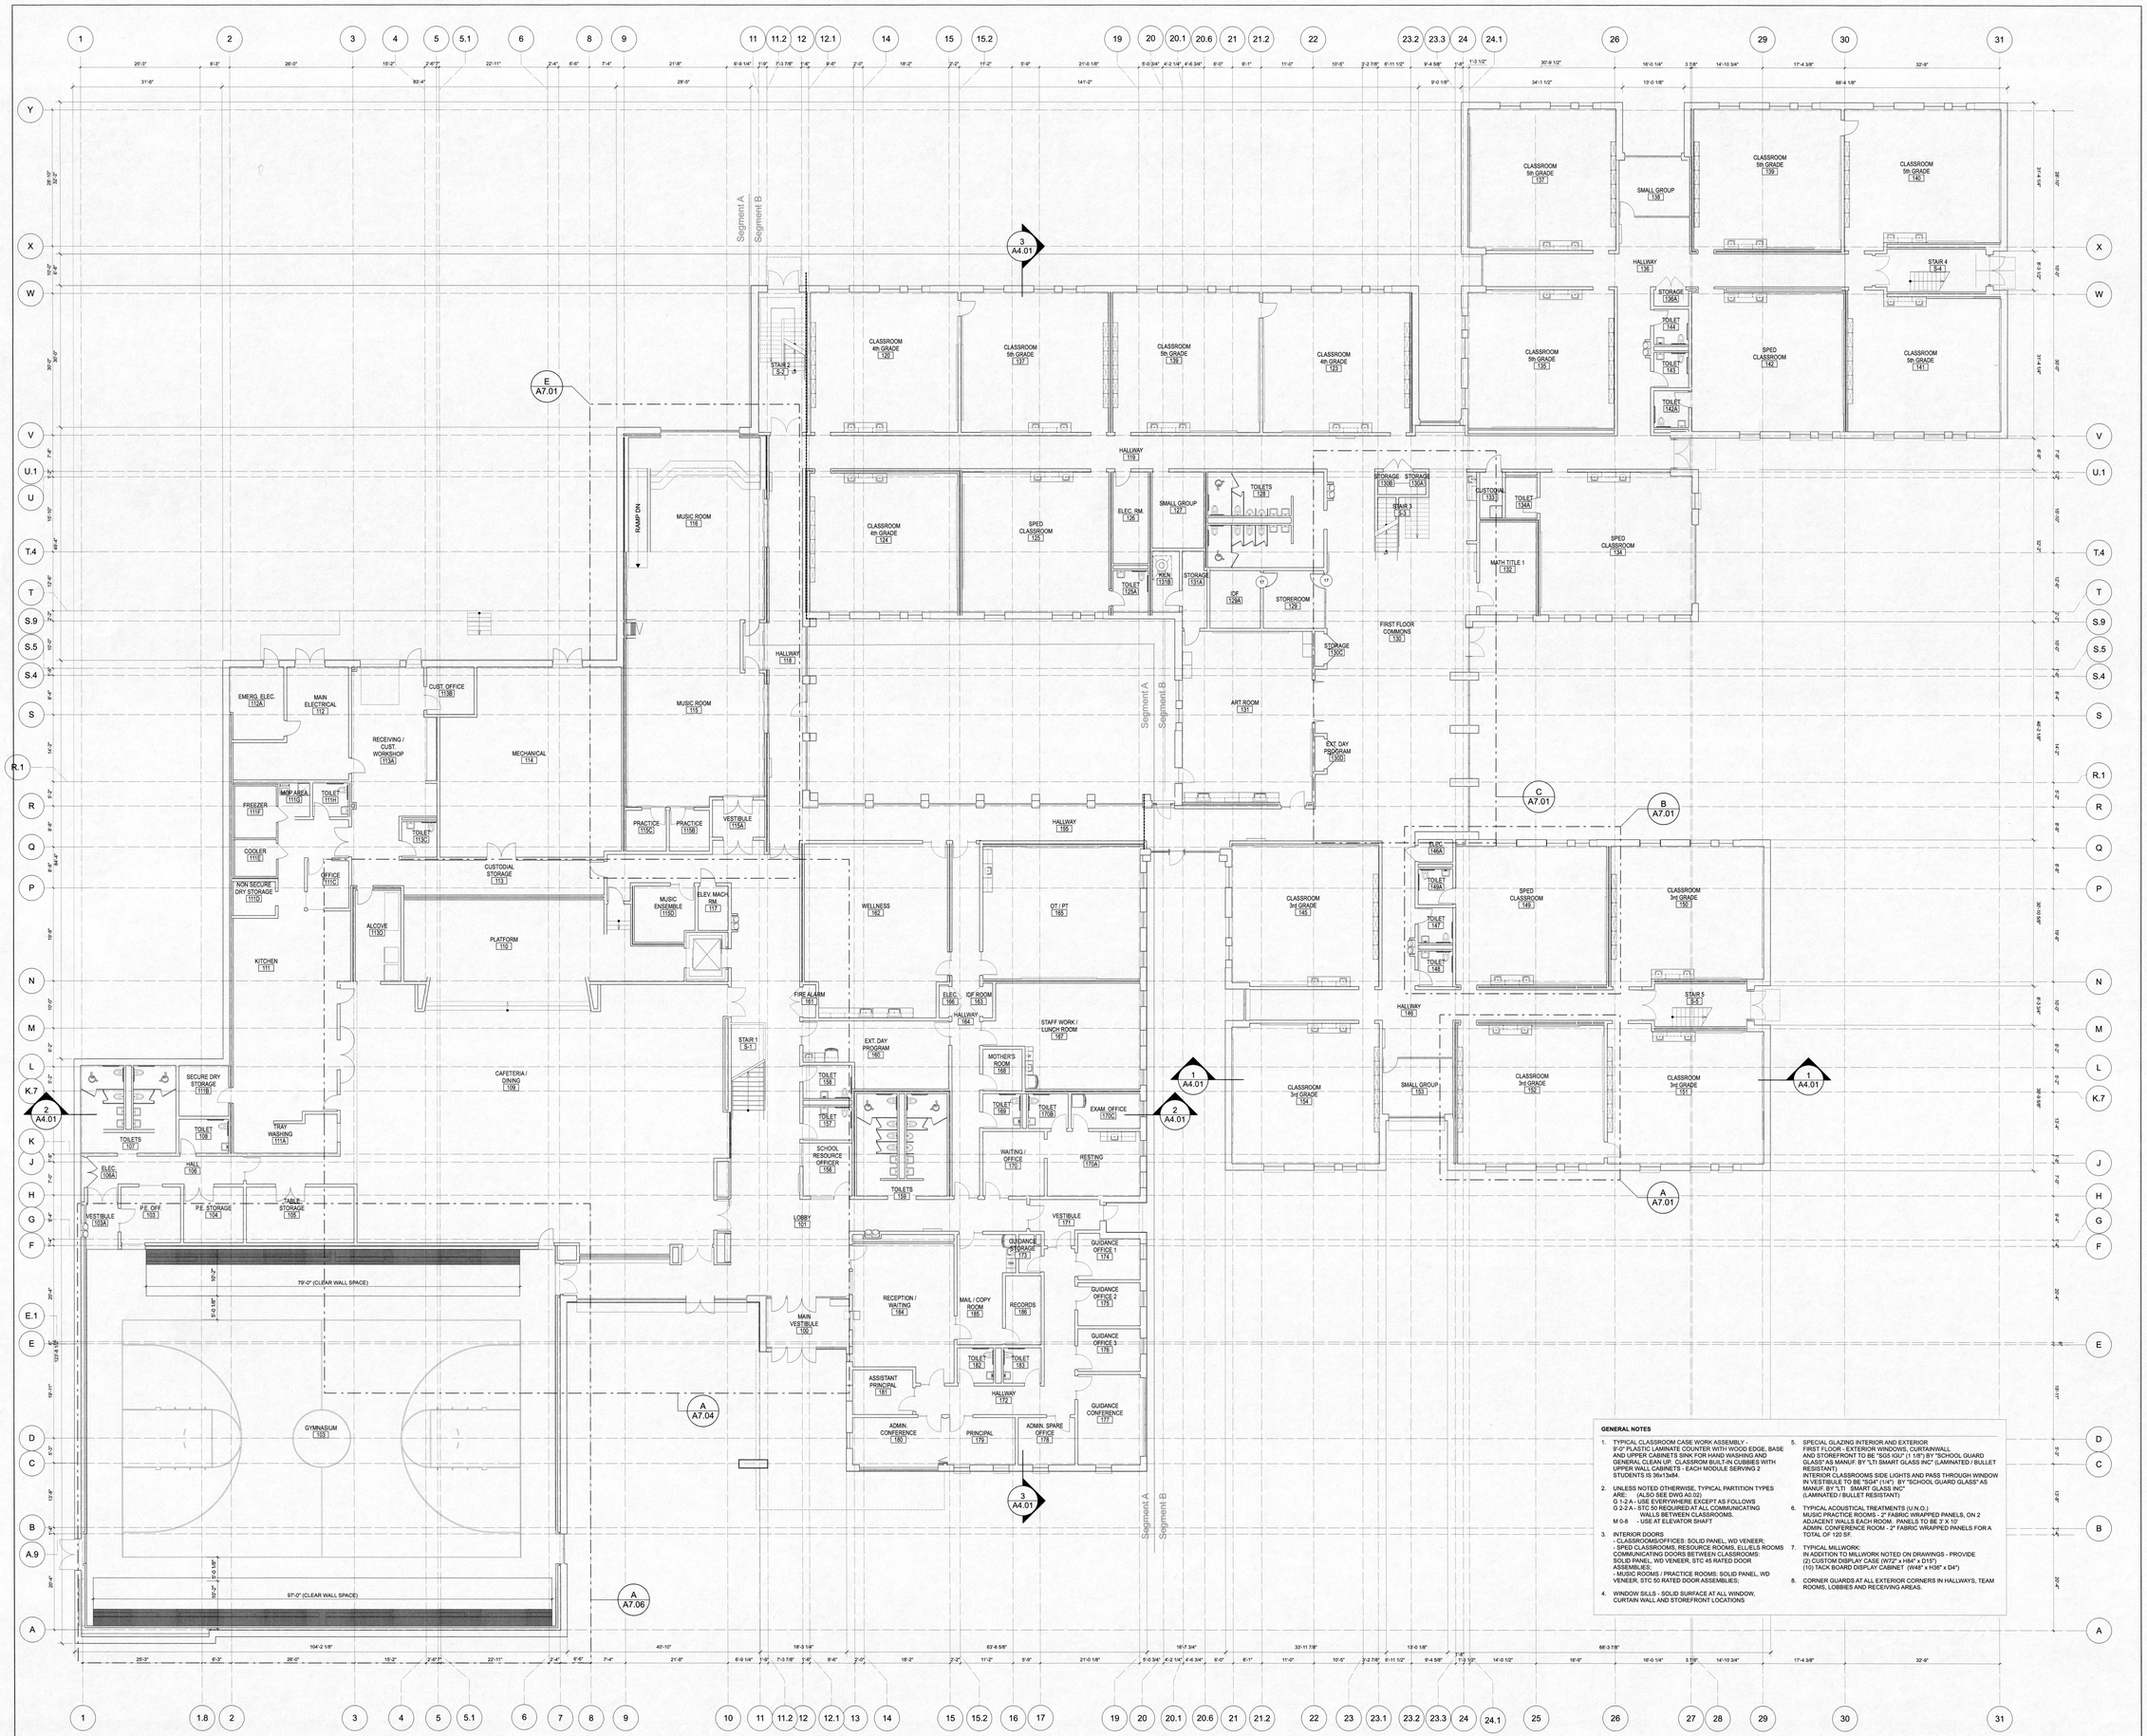

GENERAL NOTES

1. TYPICAL CLASSROOM CASE WORK ASSEMBLY -
   9'-0" PLASTIC LAMINATE COUNTER WITH WOOD EDGE, BASE AND UPPER CABINETS SINK FOR HAND WASHING AND GENERAL CLEAN UP. CLASSROM BUILT-IN CUBBIES WITH UPPER WALL CABINETS - EACH MODULE SERVING 2 STUDENTS IS 36x13x84.
2. UNLESS NOTED OTHERWISE, TYPICAL PARTITION TYPES ARE: (ALSO SEE DWG A0.02)
   G 1-2 A - USE EVERYWHERE EXCEPT AS FOLLOWS
   G 2-2 A - STC 50 REQUIRED AT ALL COMMUNICATING WALLS BETWEEN CLASSROOMS.
   M 0-8 - USE AT ELEVATOR SHAFT
3. INTERIOR DOORS
   - CLASSROOMS/OFFICES: SOLID PANEL, WD VENEER;
   - SPED CLASSROOMS, RESOURCE ROOMS, ELL/ELS ROOMS COMMUNICATING DOORS BETWEEN CLASSROOMS: SOLID PANEL, WD VENEER, STC 45 RATED DOOR ASSEMBLIES;
   - MUSIC ROOMS / PRACTICE ROOMS: SOLID PANEL, WD VENEER, STC 50 RATED DOOR ASSEMBLIES;
4. WINDOW SILLS - SOLID SURFACE AT ALL WINDOW, CURTAIN WALL AND STOREFRONT LOCATIONS
5. SPECIAL GLAZING INTERIOR AND EXTERIOR
   FIRST FLOOR - EXTERIOR WINDOWS, CURTAINWALL AND STOREFRONT TO BE "SGS 430" (1 1/8") BY "SCHOOL GUARD GLASS" AS MANUF. BY "LTI SMART GLASS INC" (LAMINATED / BULLET RESISTANT).
   INTERIOR CLASSROOMS SIDE LIGHTS AND PASS THROUGH WINDOW IN VESTIBULE TO BE "SG4" (1/4") BY "SCHOOL GUARD GLASS" AS MANUF. BY "LTI SMART GLASS INC" (LAMINATED / BULLET RESISTANT)
6. TYPICAL ACOUSTICAL TREATMENTS (U.N.O.)
   MUSIC PRACTICE ROOMS - 2" FABRIC WRAPPED PANELS, ON 2 ADJACENT WALLS EACH ROOM. PANELS TO BE 3' X 10'
   ADMIN. CONFERENCE ROOM - 2" FABRIC WRAPPED PANELS FOR A TOTAL OF 120 SF.
7. TYPICAL MILLWORK:
   IN ADDITION TO MILLWORK NOTED ON DRAWINGS - PROVIDE (2) CUSTOM DISPLAY CASE (W72" x H84" x D15")
   (10) TACK BOARD DISPLAY CABINET (W48" x H36" x D4")
8. CORNER GUARDS AT ALL EXTERIOR CORNERS IN HALLWAYS, TEAM ROOMS, LOBBIES AND RECEIVING AREAS.

ASHLAND, MASSACHUSETTS Incorporated 1846

90 Concord Street, Ashland, MA

FLANSBURGH

77 NORTH WASHINGTON STREET
BOSTON, MA 02114-1910

FLANSBURGH.COM

Owner Project Manager

Compass Project Management, Inc.
Owners' Project Manager
One Edgewater Drive, Suite 204
Norwood, MA 02062

Consultants

Nitsch Engineering, Inc.
Land Survey/ Traffic/ Civil Engineers
2 Center Plaza
Boston, MA 02108

Stimson Studio
Landscape Architect
288 Norfolk Street
Cambridge, MA 02139

Engineers Design Group Inc
Structural Engineer
350 Main Street
Malden, MA 02148

Stefura Associates, Inc.
FF&E and Casework
77 North Washington Street
Boston, MA 02114

Crabtree McGrath Associates, Inc.
FF&E and Casework
161 West Main Street
Georgetown, MA 01833

Vanderweil Engineers, LLP
Mechanical Electrical Technology Plumbing & Fire Protection Engineers
274 Summer Street
Boston, MA 02210

Fuss and O'Neill, Inc.
Hazardous Materials
108 Myrtle Street, Suite 502
Quincy, MA 02171

AM Fogarty
Cost Estimators
175 Derby St, Ste 5
Hingham, Massachusetts 02043

No.	Date	Note
REVISIONS		

No.	Date	Note
ISSUE		

Stamp



For Permitting Only

Key Plan



Sheet Title

Overall First Floor Plan

Drawn By	Project ID 1914.00
Reviewed By FAI	Scale 3/32"=1'-0"
Issue Date 05.26.2021	Plot Date 05.26.2021
Sheet No.	

A1.10

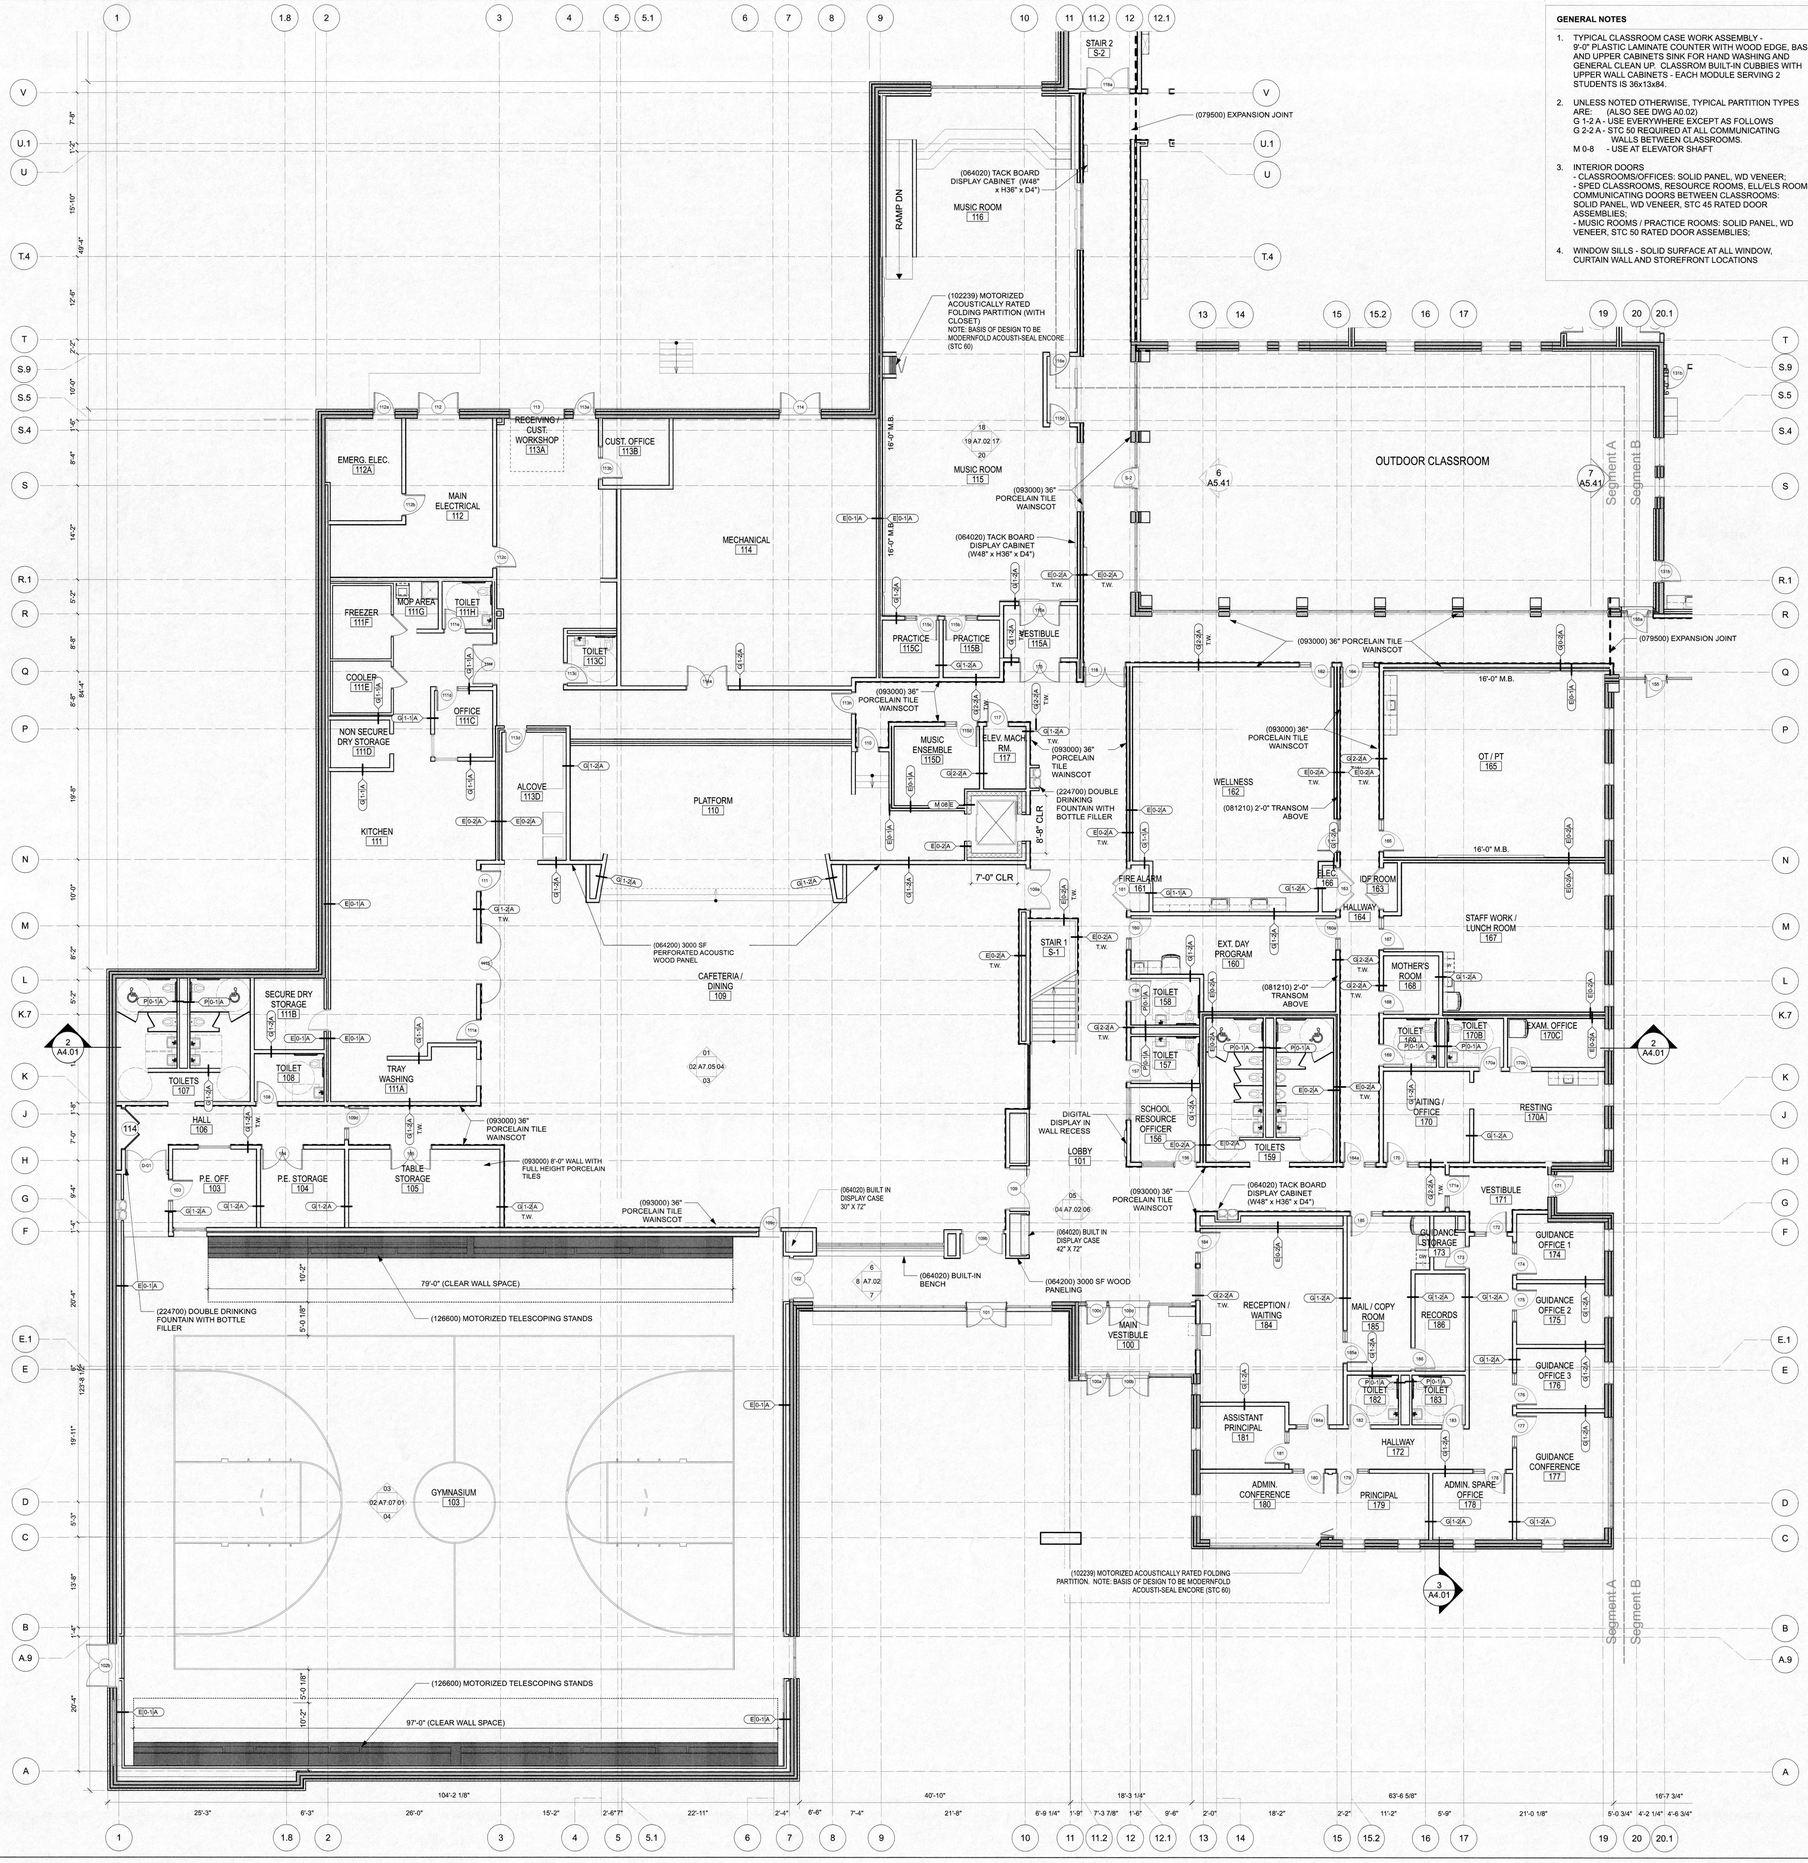

GENERAL NOTES

1. TYPICAL CLASSROOM CASE WORK ASSEMBLY - 9'-0" PLASTIC LAMINATE COUNTER WITH WOOD EDGE, BASE AND UPPER CABINETS SINK FOR HAND WASHING AND GENERAL CLEAN UP. CLASSROM BUILT-IN CUBBIES WITH UPPER WALL CABINETS - EACH MODULE SERVING 2 STUDENTS IS 36x13x84.
2. UNLESS NOTED OTHERWISE, TYPICAL PARTITION TYPES ARE: (ALSO SEE DWG A0.02)
   G 1-2 A - USE EVERYWHERE EXCEPT AS FOLLOWS
   G 2-2 A - STC 50 REQUIRED AT ALL COMMUNICATING WALLS BETWEEN CLASSROOMS.
   M 0-8 - USE AT ELEVATOR SHAFT
3. INTERIOR DOORS
   - CLASSROOMS/OFFICES: SOLID PANEL, WD VENEER;
   - SPED CLASSROOMS, RESOURCE ROOMS, ELL/ELS ROOMS COMMUNICATING DOORS BETWEEN CLASSROOMS: SOLID PANEL, WD VENEER, STC 45 RATED DOOR ASSEMBLIES;
   - MUSIC ROOMS / PRACTICE ROOMS: SOLID PANEL, WD VENEER, STC 50 RATED DOOR ASSEMBLIES;
4. WINDOW SILLS - SOLID SURFACE AT ALL WINDOW, CURTAIN WALL AND STOREFRONT LOCATIONS
5. SPECIAL GLAZING INTERIOR AND EXTERIOR FIRST FLOOR - EXTERIOR WINDOWS, CURTAINWALL AND STOREFRONT TO BE "SGS IGU" (1 1/8") BY "SCHOOL GUARD GLASS" AS MANUF. BY "LTI SMART GLASS INC" (LAMINATED / BULLET RESISTANT)
   INTERIOR CLASSROOMS SIDE LIGHTS AND PASS THROUGH WINDOW IN VESTIBULE TO BE "SG4" (1/4") BY "SCHOOL GUARD GLASS" AS MANUF. BY "LTI SMART GLASS INC" (LAMINATED / BULLET RESISTANT)
6. TYPICAL ACOUSTICAL TREATMENTS (U.N.O.)
   MUSIC PRACTICE ROOMS - 2" FABRIC WRAPPED PANELS, ON 2 ADJACENT WALLS EACH ROOM. PANELS TO BE 3' X 10'
   ADMIN. CONFERENCE ROOM - 2" FABRIC WRAPPED PANELS FOR A TOTAL OF 120 SF.
7. TYPICAL MILLWORK:
   IN ADDITION TO MILLWORK NOTED ON DRAWINGS - PROVIDE
   (2) CUSTOM DISPLAY CASE (W72" x H84" x D15")
   (10) TACK BOARD DISPLAY CABINET (W48" x H36" x D4")
8. CORNER GUARDS AT ALL EXTERIOR CORNERS IN HALLWAYS, TEAM ROOMS, LOBBIES AND RECEIVING AREAS.

ASHLAND, MASSACHUSETTS Incorporated 1846

90 Concord Street, Ashland, MA

FLANSBURGH

77 NORTH WASHINGTON STREET
BOSTON, MA 02114-1910

FLANSBURGH.COM

Owner Project Manager

Compass Project Management, Inc.
Owners' Project Manager
One Edgewater Drive, Suite 204
Norwood, MA 02062

Consultants

Nitsch Engineering, Inc.
Land Survey/ Traffic/ Civil Engineers
2 Center Plaza
Boston, MA 02108

Stimson Studio
Landscape Architect
288 Norfolk Street
Cambridge, MA 02139

Engineers Design Group Inc
Structural Engineer
350 Main Street
Malden, MA 02148

Stefura Associates, Inc.
FF&E and Casework
77 North Washington Street
Boston, MA 02114

Crabtree McGrath Associates, Inc.
FF&E and Casework
161 West Main Street
Georgetown, MA 01833

Vanderweil Engineers, LLP
Mechanical Electrical Technology Plumbing & Fire Protection Engineers
274 Summer Street
Boston, MA 02210

Fuss and O'Neill, Inc.
Hazardous Materials
108 Myrtle Street, Suite 502
Quincy, MA 02171

AM Fogarty
Cost Estimators
175 Derby St, Ste 5
Hingham, Massachusetts 02043

No.	Date	Note
		REVISIONS
No.	Date	Note
		ISSUE

Stamp

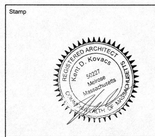

For Permitting Only

Key Plan

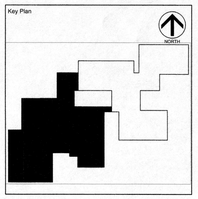

Sheet Title

Segment A

First Floor Plan

Drawn By	Project ID 1914.00
Reviewed By FAI	Scale 1/8"=1'-0"
Issue Date 05.26.2021	Plot Date 05.26.2021
Sheet No.	

A1.10 A



GENERAL NOTES

1. TYPICAL CLASSROOM CASE WORK ASSEMBLY -
   9'-0" PLASTIC LAMINATE COUNTER WITH WOOD EDGE, BASE AND UPPER CABINETS SINK FOR HAND WASHING AND GENERAL CLEAN UP. CLASSROM BUILT-IN CUBBIES WITH UPPER WALL CABINETS - EACH MODULE SERVING 2 STUDENTS IS 36x13x84.
2. UNLESS NOTED OTHERWISE, TYPICAL PARTITION TYPES ARE: (ALSO SEE DWG A0.02)
   G 1-2 A - USE EVERYWHERE EXCEPT AS FOLLOWS
   G 2-2 A - STC 50 REQUIRED AT ALL COMMUNICATING WALLS BETWEEN CLASSROOMS.
   M 0-8 - USE AT ELEVATOR SHAFT
3. INTERIOR DOORS
   - CLASSROOMS/OFFICES: SOLID PANEL, WD VENEER;
   - SPED CLASSROOMS, RESOURCE ROOMS, ELL/ELS ROOMS COMMUNICATING DOORS BETWEEN CLASSROOMS: SOLID PANEL, WD VENEER, STC 45 RATED DOOR ASSEMBLIES;
   - MUSIC ROOMS / PRACTICE ROOMS: SOLID PANEL, WD VENEER, STC 50 RATED DOOR ASSEMBLIES;
4. WINDOW SILLS - SOLID SURFACE AT ALL WINDOW, CURTAIN WALL AND STOREFRONT LOCATIONS
5. SPECIAL GLAZING INTERIOR AND EXTERIOR
   FIRST FLOOR - EXTERIOR WINDOWS, CURTAINWALL AND STOREFRONT TO BE "SG5 IGU" (1 1/8") BY "SCHOOL GUARD GLASS" AS MANUF. BY "LTI SMART GLASS INC" (LAMINATED / BULLET RESISTANT)
   INTERIOR CLASSROOMS SIDE LIGHTS AND PASS THROUGH WINDOW IN VESTIBULE TO BE "SG4" (1/4") BY "SCHOOL GUARD GLASS" AS MANUF. BY "LTI SMART GLASS INC" (LAMINATED / BULLET RESISTANT)
6. TYPICAL ACOUSTICAL TREATMENTS (U.N.O.)
   MUSIC PRACTICE ROOMS - 2" FABRIC WRAPPED PANELS, ON 2 ADJACENT WALLS EACH ROOM. PANELS TO BE 3' X 10'
   ADMIN. CONFERENCE ROOM - 2" FABRIC WRAPPED PANELS FOR A TOTAL OF 120 SF.
7. TYPICAL MILLWORK:
   IN ADDITION TO MILLWORK NOTED ON DRAWINGS - PROVIDE
   (2) CUSTOM DISPLAY CASE (W72" x H84" x D15")
   (10) TACK BOARD DISPLAY CABINET (W48" x H36" x D4")
8. CORNER GUARDS AT ALL EXTERIOR CORNERS IN HALLWAYS, TEAM ROOMS, LOBBIES AND RECEIVING AREAS.

90 Concord Street, Ashland, MA

FLANSBURGH

77 NORTH WASHINGTON STREET
BOSTON, MA 02114-1910
FLANSBURGH.COM

Owner Project Manager

Compass Project Management, Inc.
Owners' Project Manager
One Edgewater Drive, Suite 204
Norwood, MA 02062

Consultants

Nitsch Engineering, Inc.
Land Survey/ Traffic/ Civil Engineers
2 Center Plaza
Boston, MA 02108

Stimson Studio
Landscape Architect
288 Norfolk Street
Cambridge, MA 02139

Engineers Design Group Inc
Structural Engineer
350 Main Street
Malden, MA 02148

Stefura Associates, Inc.
FF&E and Casework
77 North Washington Street
Boston, MA 02114

Crabtree McGrath Associates, Inc.
FF&E and Casework
161 West Main Street
Georgetown, MA 01833

Vanderweil Engineers, LLP
Mechanical Electrical Technology Plumbing & Fire Protection Engineers
274 Summer Street
Boston, MA 02210

Fuss and O'Neill, Inc.
Hazardous Materials
108 Myrtle Street, Suite 502
Quincy, MA 02171

AM Fogarty
Cost Estimators
175 Derby St, Ste 5
Hingham, Massachusetts 02043

No.	Date	Note
		REVISIONS

No.	Date	Note
		ISSUE

Stamp

REGISTERED ARCHITECT — BRETT J. MORAN — COMMONWEALTH OF MASSACHUSETTS

For Permitting Only

Key Plan

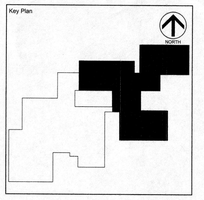

Sheet Title

Segment B

First Floor Plan

Drawn By	Project ID 1914.00
Reviewed By FAI	Scale 1/8"=1'-0"
Issue Date 05.26.2021	Plot Date 05.26.2021
Sheet No.	

A1.10 B

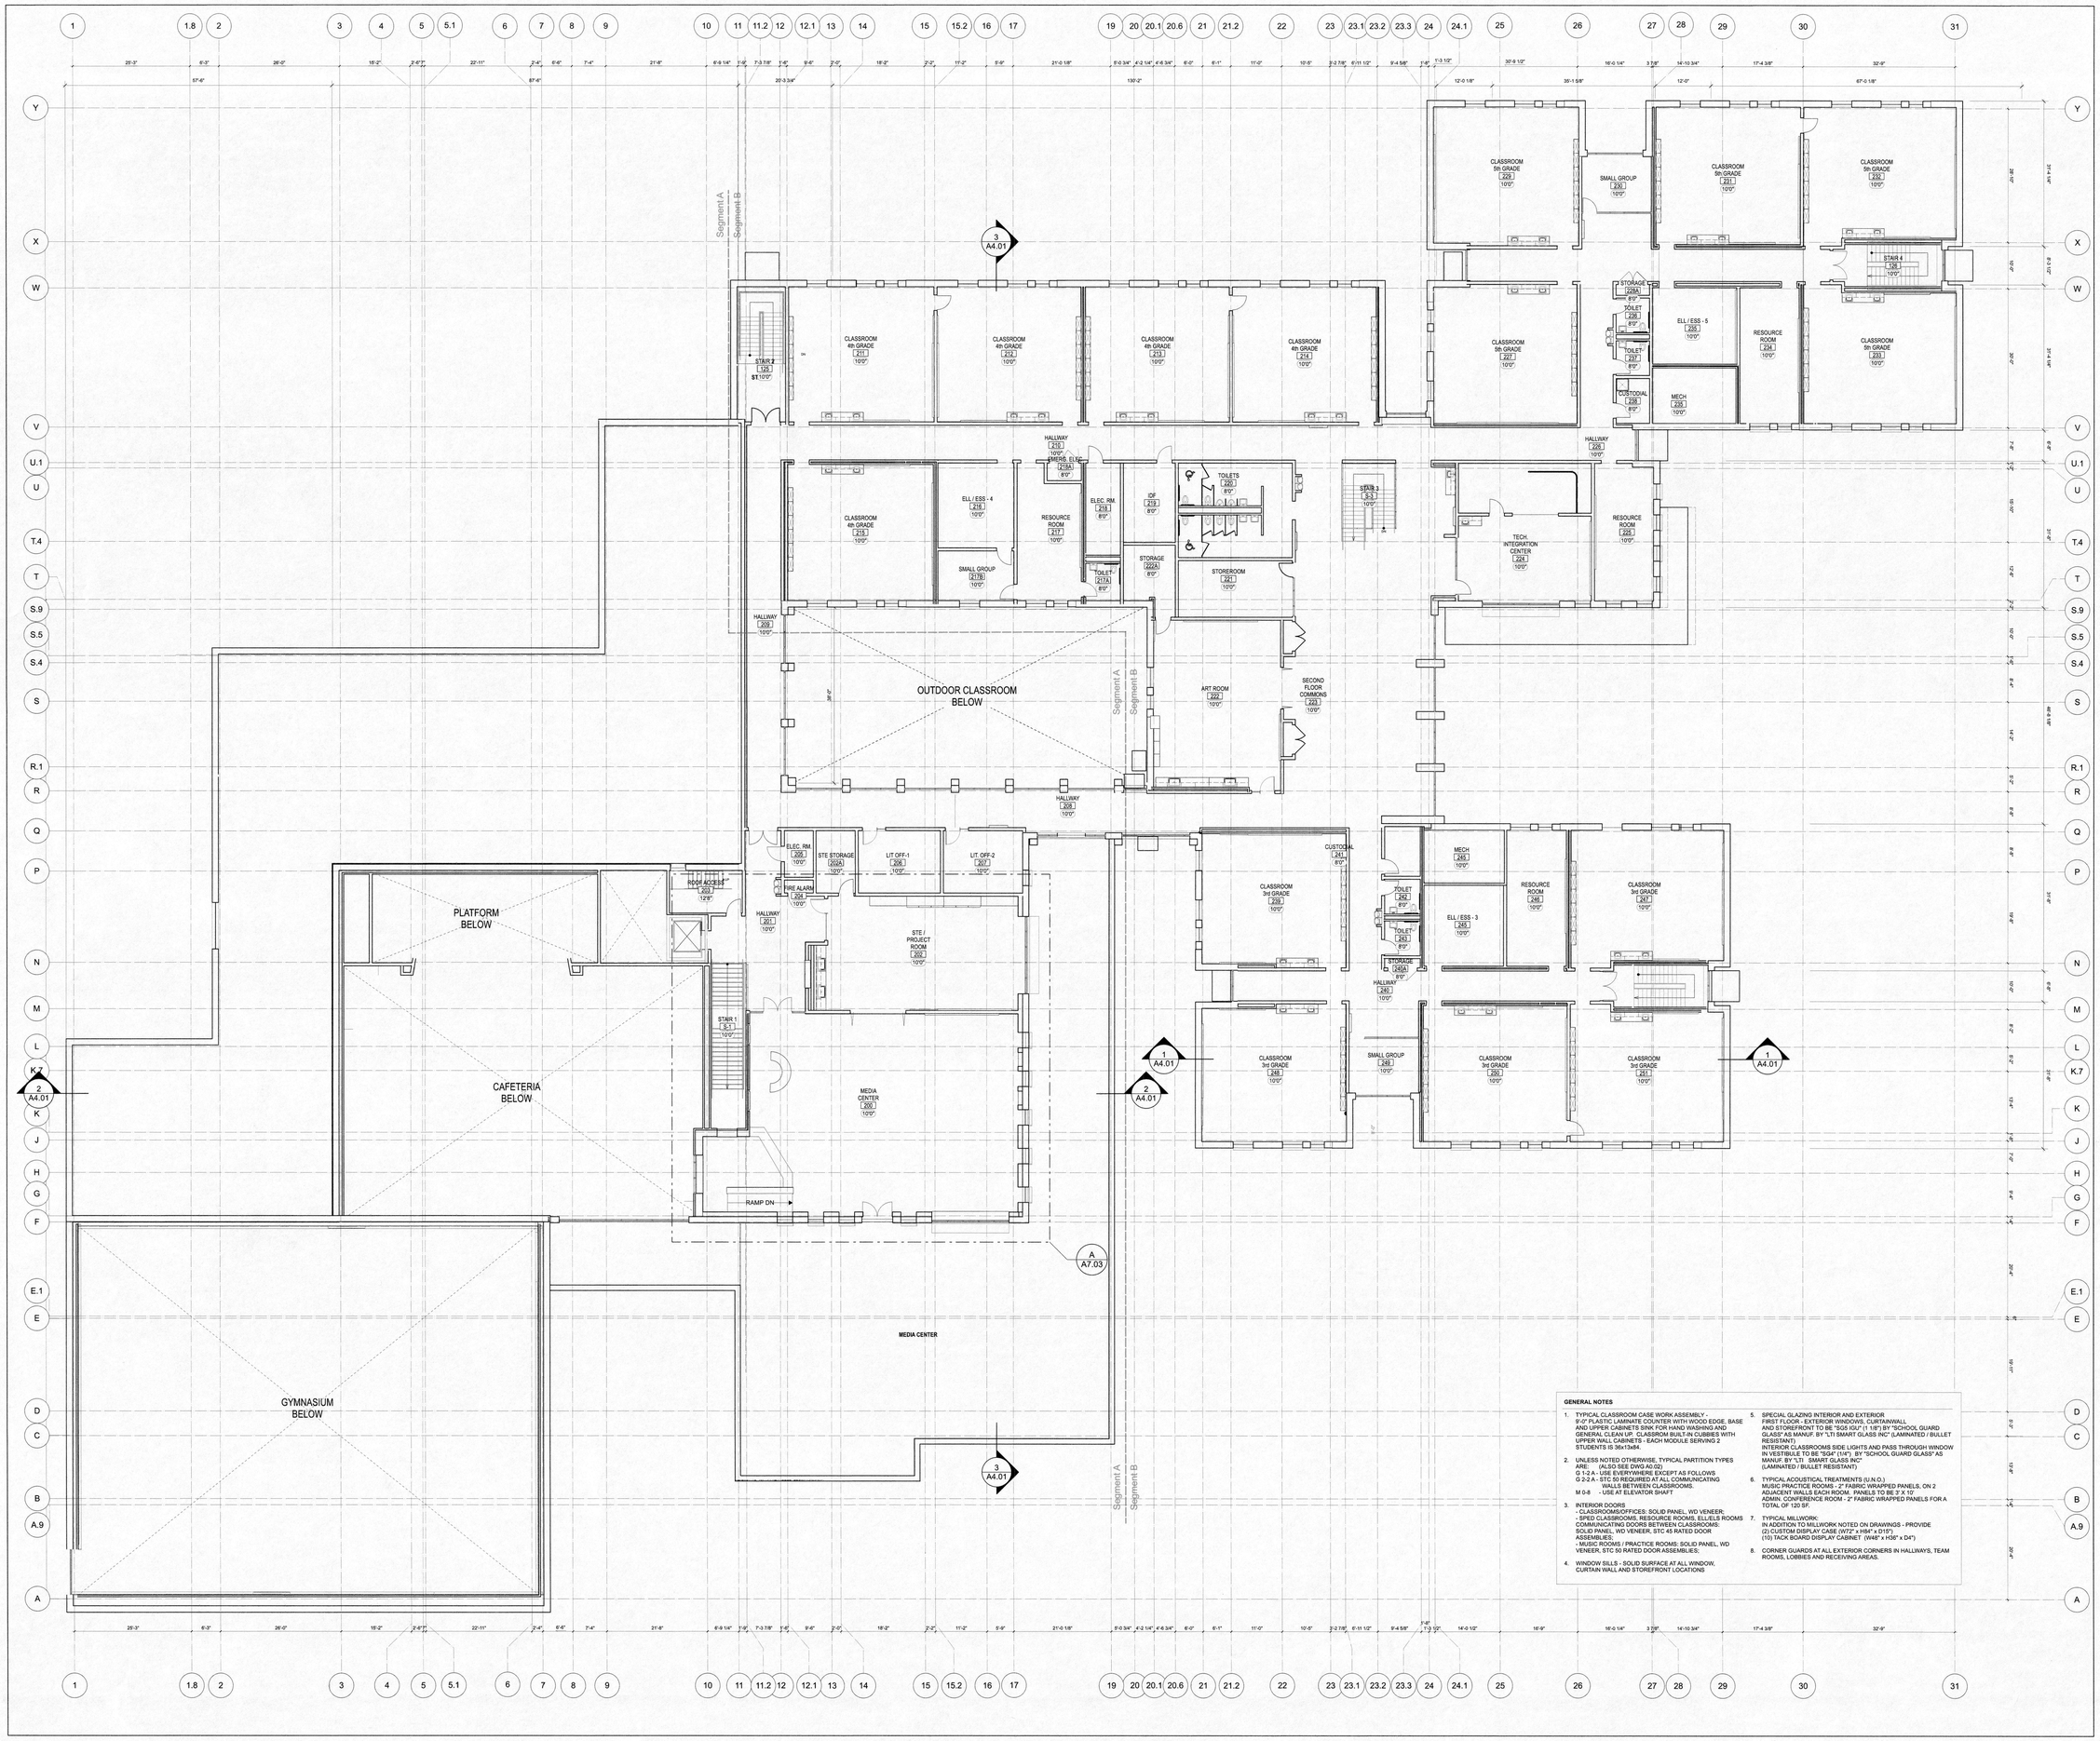

90 Concord Street, Ashland, MA

FLANSBURGH

77 NORTH WASHINGTON STREET
BOSTON, MA 02114-1910
FLANSBURGH.COM

Owner Project Manager

Compass Project Management, Inc.
Owners' Project Manager
One Edgewater Drive, Suite 204
Norwood, MA 02062

Consultants

Nitsch Engineering, Inc.
Land Survey/ Traffic/ Civil Engineers
2 Center Plaza
Boston, MA 02108

Stimson Studio
Landscape Architect
288 Norfolk Street
Cambridge, MA 02139

Engineers Design Group Inc
Structural Engineer
350 Main Street
Malden, MA 02148

Stefura Associates, Inc.
FF&E and Casework
77 North Washington Street
Boston, MA 02114

Crabtree McGrath Associates, Inc.
FF&E and Casework
161 West Main Street
Georgetown, MA 01833

Vanderweil Engineers, LLP
Mechanical Electrical Technology Plumbing & Fire Protection Engineers
274 Summer Street
Boston, MA 02210

Fuss and O'Neill, Inc.
Hazardous Materials
108 Myrtle Street, Suite 502
Quincy, MA 02171

AM Fogarty
Cost Estimators
175 Derby St, Ste 5
Hingham, Massachusetts 02043

No.	Date	Note
		REVISIONS

No.	Date	Note
		ISSUE

Stamp

REGISTERED ARCHITECT KEVIN L. KOVACS 52027 Massachusetts COMMONWEALTH OF MASSACHUSETTS

For Permitting Only

Key Plan

NORTH

Sheet Title

Overall Second Floor Plan

Drawn By	Project ID 1914.00
Reviewed By FAI	Scale 3/32"=1'-0"
Issue Date 05.26.2021	Plot Date 05.26.2021
Sheet No.	

A1.20

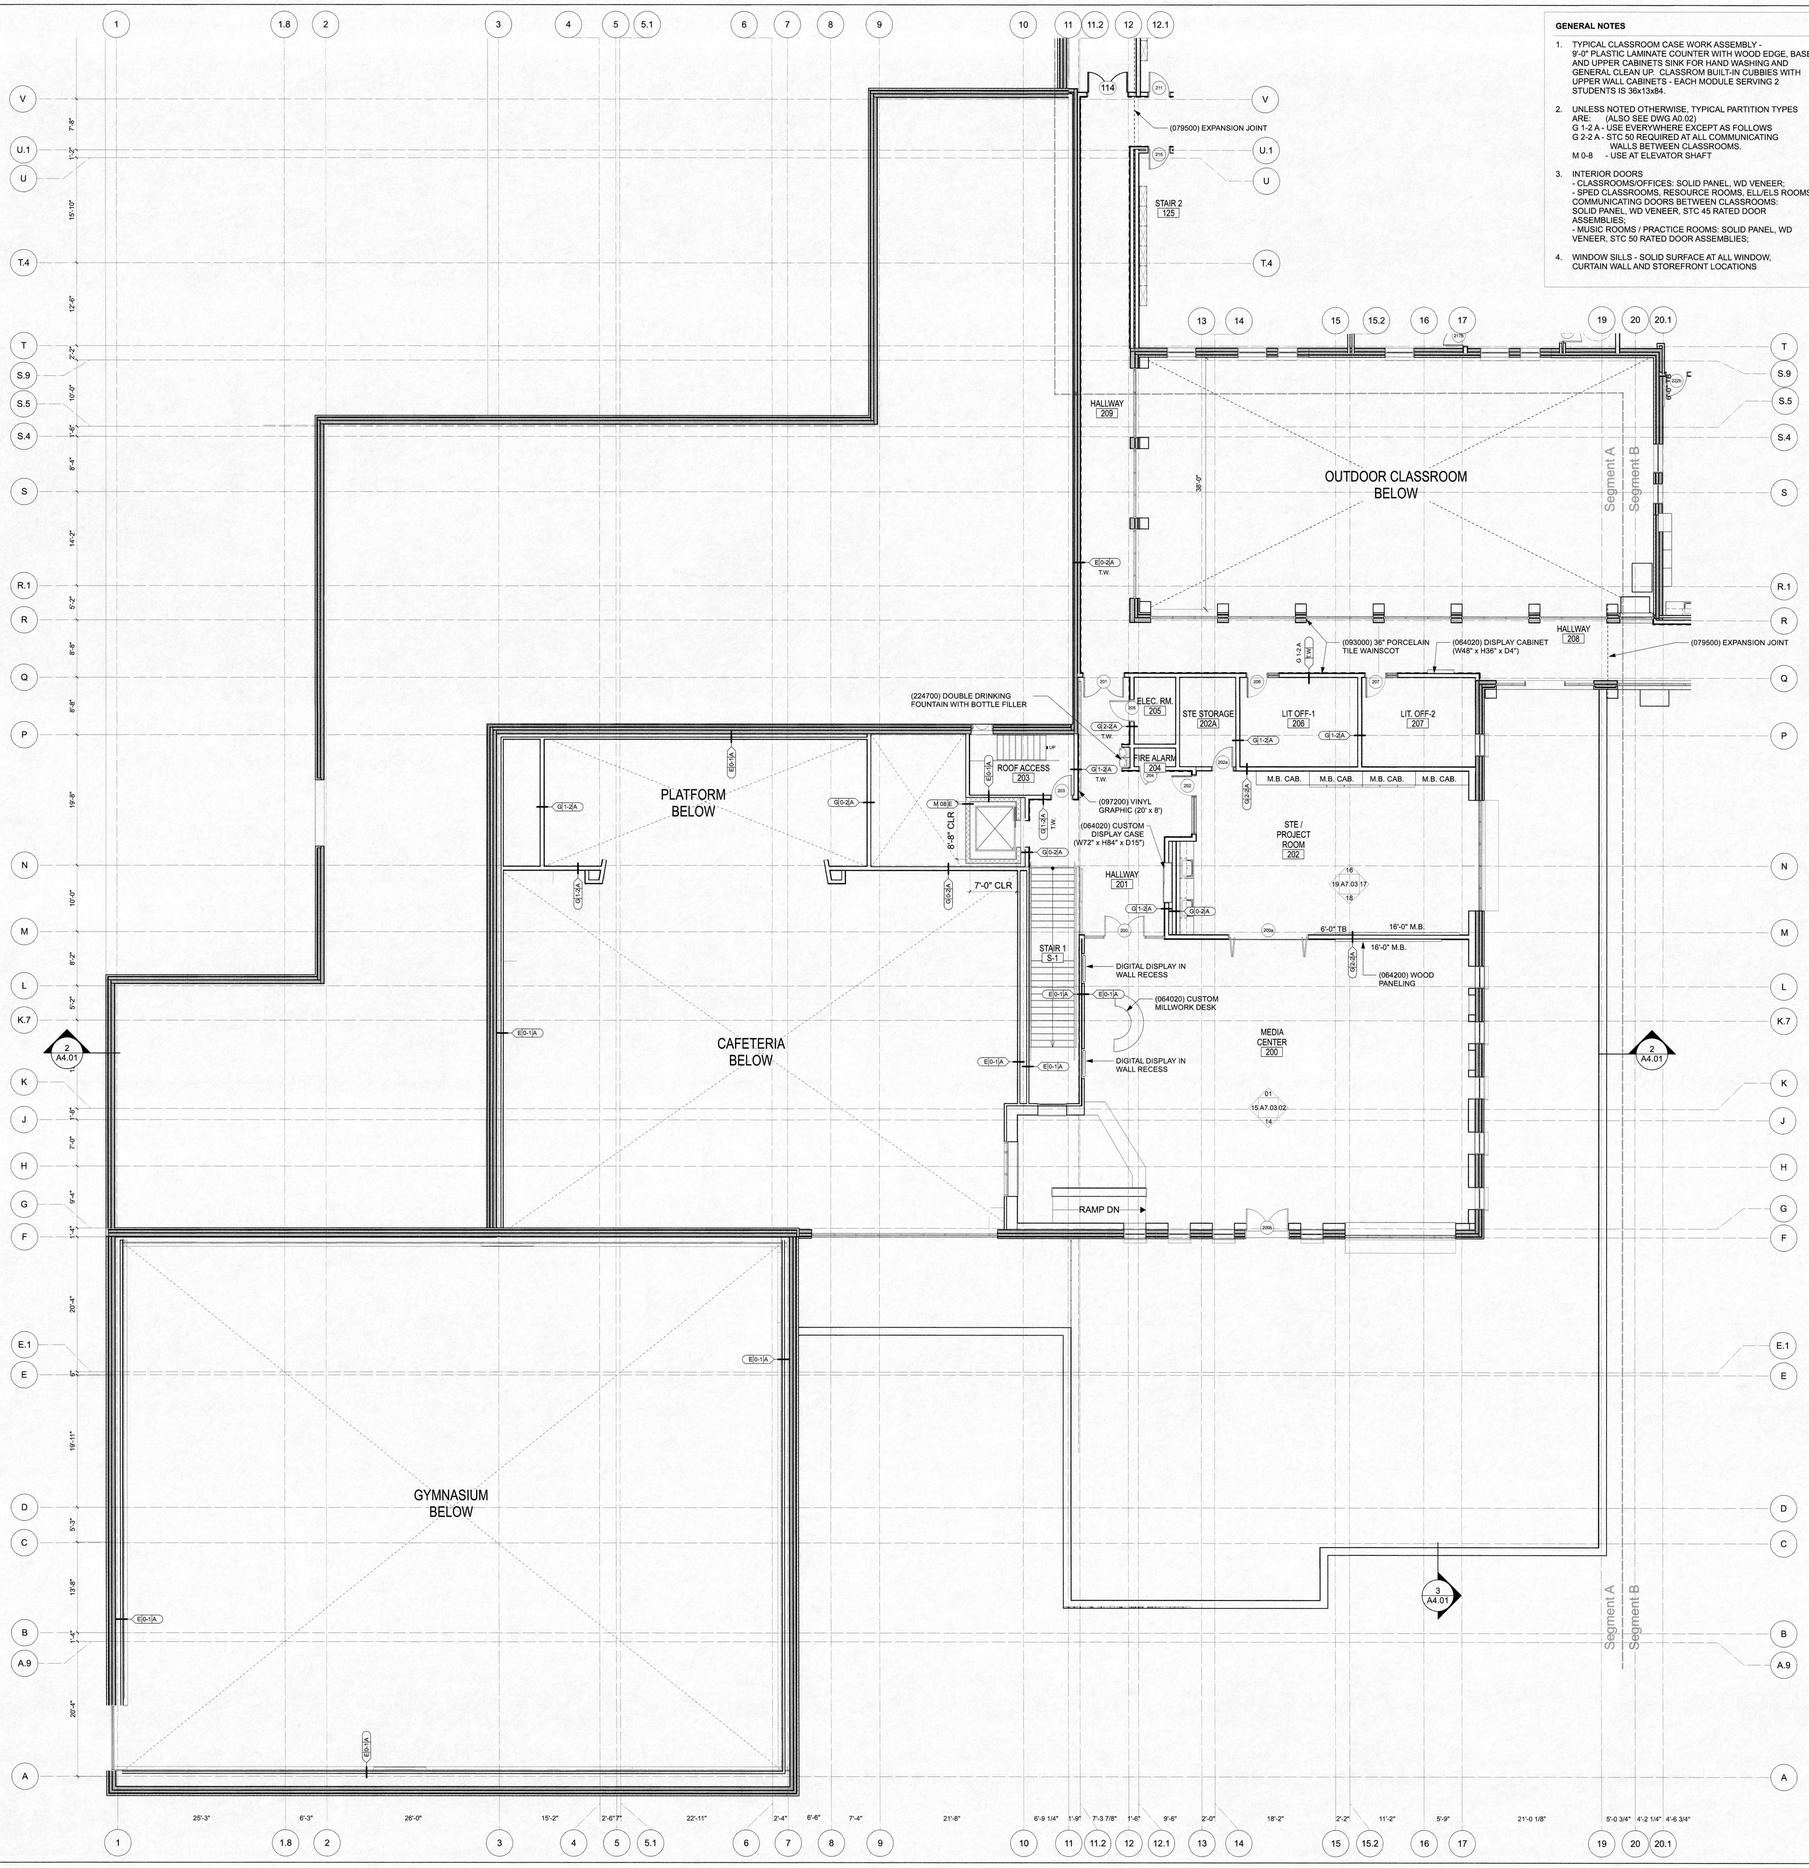

GENERAL NOTES

1. TYPICAL CLASSROOM CASE WORK ASSEMBLY - 9'-0" PLASTIC LAMINATE COUNTER WITH WOOD EDGE, BASE AND UPPER CABINETS SINK FOR HAND WASHING AND GENERAL CLEAN UP. CLASSROM BUILT-IN CUBBIES WITH UPPER WALL CABINETS - EACH MODULE SERVING 2 STUDENTS IS 36x13x84.
2. UNLESS NOTED OTHERWISE, TYPICAL PARTITION TYPES ARE: (ALSO SEE DWG A0.02)
   G 1-2 A - USE EVERYWHERE EXCEPT AS FOLLOWS
   G 2-2 A - STC 50 REQUIRED AT ALL COMMUNICATING WALLS BETWEEN CLASSROOMS.
   M 0-8 - USE AT ELEVATOR SHAFT
3. INTERIOR DOORS
   - CLASSROOMS/OFFICES: SOLID PANEL, WD VENEER;
   - SPED CLASSROOMS, RESOURCE ROOMS, ELL/ELS ROOMS COMMUNICATING DOORS BETWEEN CLASSROOMS: SOLID PANEL, WD VENEER, STC 45 RATED DOOR ASSEMBLIES;
   - MUSIC ROOMS / PRACTICE ROOMS: SOLID PANEL, WD VENEER, STC 50 RATED DOOR ASSEMBLIES;
4. WINDOW SILLS - SOLID SURFACE AT ALL WINDOW, CURTAIN WALL AND STOREFRONT LOCATIONS
5. SPECIAL GLAZING INTERIOR AND EXTERIOR
   FIRST FLOOR - EXTERIOR WINDOWS, CURTAINWALL AND STOREFRONT TO BE "SGS IGU" (1 1/8") BY "SCHOOL GUARD GLASS" AS MANUF. BY "LTI SMART GLASS INC" (LAMINATED / BULLET RESISTANT)
   INTERIOR CLASSROOMS SIDE LIGHTS AND PASS THROUGH WINDOW IN VESTIBULE TO BE "SG4" (1/4") BY "SCHOOL GUARD GLASS" AS MANUF. BY "LTI SMART GLASS INC" (LAMINATED / BULLET RESISTANT)
6. TYPICAL ACOUSTICAL TREATMENTS (U.N.O.)
   MUSIC PRACTICE ROOMS - 2" FABRIC WRAPPED PANELS, ON 2 ADJACENT WALLS EACH ROOM. PANELS TO BE 3' X 10'
   ADMIN. CONFERENCE ROOM - 2" FABRIC WRAPPED PANELS FOR A TOTAL OF 120 SF.
7. TYPICAL MILLWORK:
   IN ADDITION TO MILLWORK NOTED ON DRAWINGS - PROVIDE
   (2) CUSTOM DISPLAY CASE (W72" x H84" x D15")
   (10) TACK BOARD DISPLAY CABINET (W48" x H36" x D4")
8. CORNER GUARDS AT ALL EXTERIOR CORNERS IN HALLWAYS, TEAM ROOMS, LOBBIES AND RECEIVING AREAS.

ASHLAND, MASSACHUSETTS Incorporated 1846

90 Concord Street, Ashland, MA

FLANSBURGH

77 NORTH WASHINGTON STREET
BOSTON, MA 02114-1910

FLANSBURGH.COM

Owner Project Manager

Compass Project Management, Inc.
Owners' Project Manager
One Edgewater Drive, Suite 204
Norwood, MA 02062

Consultants

Nitsch Engineering, Inc.
Land Survey/ Traffic/ Civil Engineers
2 Center Plaza
Boston, MA 02108

Stimson Studio
Landscape Architect
288 Norfolk Street
Cambridge, MA 02139

Engineers Design Group Inc
Structural Engineer
350 Main Street
Malden, MA 02148

Stefura Associates, Inc.
FF&E and Casework
77 North Washington Street
Boston, MA 02114

Crabtree McGrath Associates, Inc.
FF&E and Casework
161 West Main Street
Georgetown, MA 01833

Vanderweil Engineers, LLP
Mechanical Electrical Technology
Plumbing & Fire Protection Engineers
274 Summer Street
Boston, MA 02210

Fuss and O'Neill, Inc.
Hazardous Materials
108 Myrtle Street, Suite 502
Quincy, MA 02171

AM Fogarty
Cost Estimators
175 Derby St, Ste 5
Hingham, Massachusetts 02043

No.	Date	Note
		REVISIONS

No.	Date	Note
		ISSUE

Stamp

REGISTERED ARCHITECT — RONALD D. KOVACS — 10022 — COMMONWEALTH OF MASSACHUSETTS

For Permitting Only

Key Plan

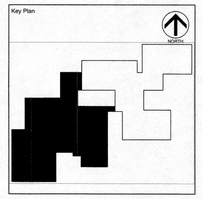

Sheet Title

Segment A

Second Floor Plan

Drawn By	Project ID 1914.00
Reviewed By FAI	Scale 1/8"=1'-0"
Issue Date 05.26.2021	Plot Date 05.26.2021
Sheet No.	

A1.20 A

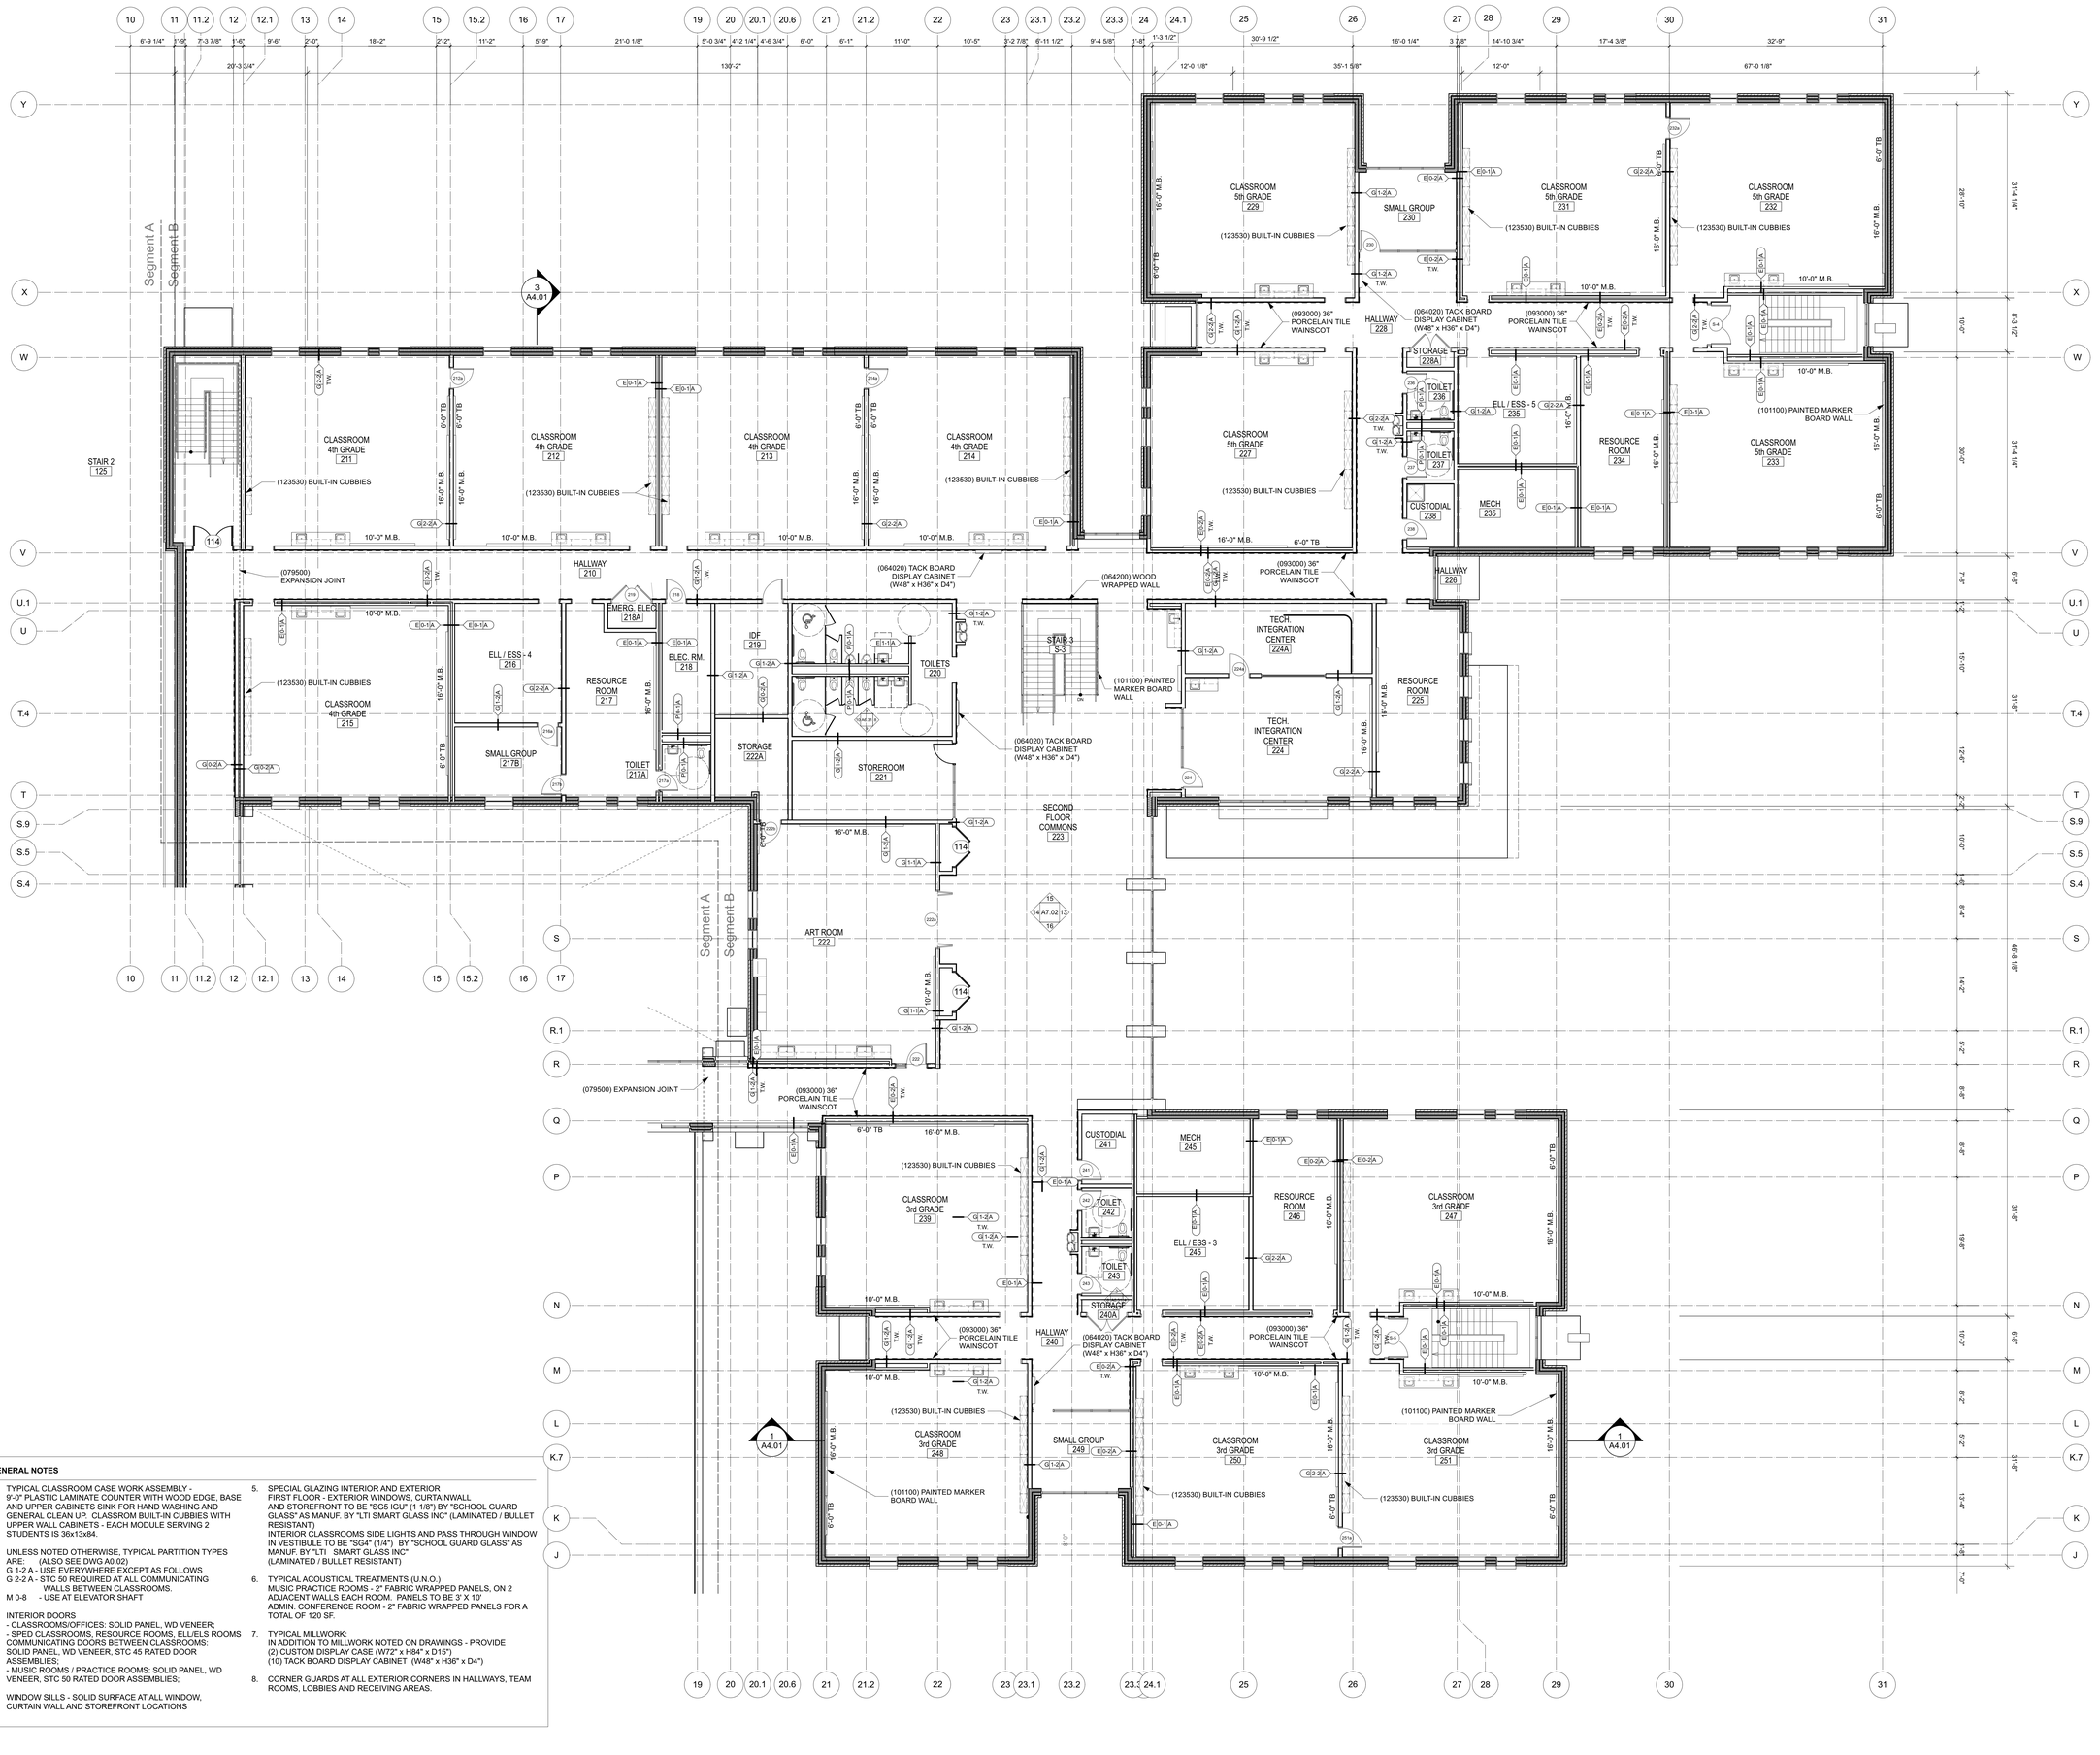

GENERAL NOTES

1. TYPICAL CLASSROOM CASE WORK ASSEMBLY -
   9'-0" PLASTIC LAMINATE COUNTER WITH WOOD EDGE, BASE AND UPPER CABINETS SINK FOR HAND WASHING AND GENERAL CLEAN UP. CLASSROM BUILT-IN CUBBIES WITH UPPER WALL CABINETS - EACH MODULE SERVING 2 STUDENTS IS 36x13x84.

2. UNLESS NOTED OTHERWISE, TYPICAL PARTITION TYPES ARE: (ALSO SEE DWG A0.02)
   G 1-2 A - USE EVERYWHERE EXCEPT AS FOLLOWS
   G 2-2 A - STC 50 REQUIRED AT ALL COMMUNICATING WALLS BETWEEN CLASSROOMS.
   M 0-8 - USE AT ELEVATOR SHAFT

3. INTERIOR DOORS
   - CLASSROOMS/OFFICES: SOLID PANEL, WD VENEER;
   - SPED CLASSROOMS, RESOURCE ROOMS, ELL/ELS ROOMS COMMUNICATING DOORS BETWEEN CLASSROOMS: SOLID PANEL, WD VENEER, STC 45 RATED DOOR ASSEMBLIES;
   - MUSIC ROOMS / PRACTICE ROOMS: SOLID PANEL, WD VENEER, STC 50 RATED DOOR ASSEMBLIES;

4. WINDOW SILLS - SOLID SURFACE AT ALL WINDOW, CURTAIN WALL AND STOREFRONT LOCATIONS

5. SPECIAL GLAZING INTERIOR AND EXTERIOR
   FIRST FLOOR - EXTERIOR WINDOWS, CURTAINWALL AND STOREFRONT TO BE "SGS IGU" (1 1/8") BY "SCHOOL GUARD GLASS" AS MANUF. BY "LTI SMART GLASS INC" (LAMINATED / BULLET RESISTANT)
   INTERIOR CLASSROOMS SIDE LIGHTS AND PASS THROUGH WINDOW IN VESTIBULE TO BE "SG4" (1/4") BY "SCHOOL GUARD GLASS" AS MANUF. BY "LTI SMART GLASS INC" (LAMINATED / BULLET RESISTANT)

6. TYPICAL ACOUSTICAL TREATMENTS (U.N.O.)
   MUSIC PRACTICE ROOMS - 2" FABRIC WRAPPED PANELS, ON 2 ADJACENT WALLS EACH ROOM. PANELS TO BE 3' X 10'
   ADMIN. CONFERENCE ROOM - 2" FABRIC WRAPPED PANELS FOR A TOTAL OF 120 SF.

7. TYPICAL MILLWORK:
   IN ADDITION TO MILLWORK NOTED ON DRAWINGS - PROVIDE
   (2) CUSTOM DISPLAY CASE (W72" x H84" x D15")
   (10) TACK BOARD DISPLAY CABINET (W48" x H36" x D4")

8. CORNER GUARDS AT ALL EXTERIOR CORNERS IN HALLWAYS, TEAM ROOMS, LOBBIES AND RECEIVING AREAS.

ASHLAND, MASSACHUSETTS Incorporated 1846

90 Concord Street, Ashland, MA

FLANSBURGH

77 NORTH WASHINGTON STREET
BOSTON, MA 02114-1910

FLANSBURGH.COM

Owner Project Manager

Compass Project Management, Inc.
Owners' Project Manager
One Edgewater Drive, Suite 204
Norwood, MA 02062

Consultants

Nitsch Engineering, Inc.
Land Survey/ Traffic/ Civil Engineers
2 Center Plaza
Boston, MA 02108

Stimson Studio
Landscape Architect
288 Norfolk Street
Cambridge, MA 02139

Engineers Design Group Inc
Structural Engineer
350 Main Street
Malden, MA 02148

Stefura Associates, Inc.
FF&E and Casework
77 North Washington Street
Boston, MA 02114

Crabtree McGrath Associates, Inc.
FF&E and Casework
161 West Main Street
Georgetown, MA 01833

Vanderweil Engineers, LLP
Mechanical Electrical Technology
Plumbing & Fire Protection Engineers
274 Summer Street
Boston, MA 02210

Fuss and O'Neill, Inc.
Hazardous Materials
108 Myrtle Street, Suite 502
Quincy, MA 02171

AM Fogarty
Cost Estimators
175 Derby St, Ste 5
Hingham, Massachusetts 02043

No.	Date	Note
		REVISIONS

No.	Date	Note
		ISSUE

Stamp

For Permitting Only

Key Plan

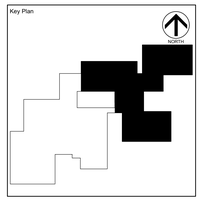

Sheet Title

Segment B

Second Floor Plan

Drawn By	Project ID 1914.00
Reviewed By FAI	Scale 1/8"=1'-0"
Issue Date 05.26.2021	Plot Date 05.26.2021

Sheet No.

A1.20 B

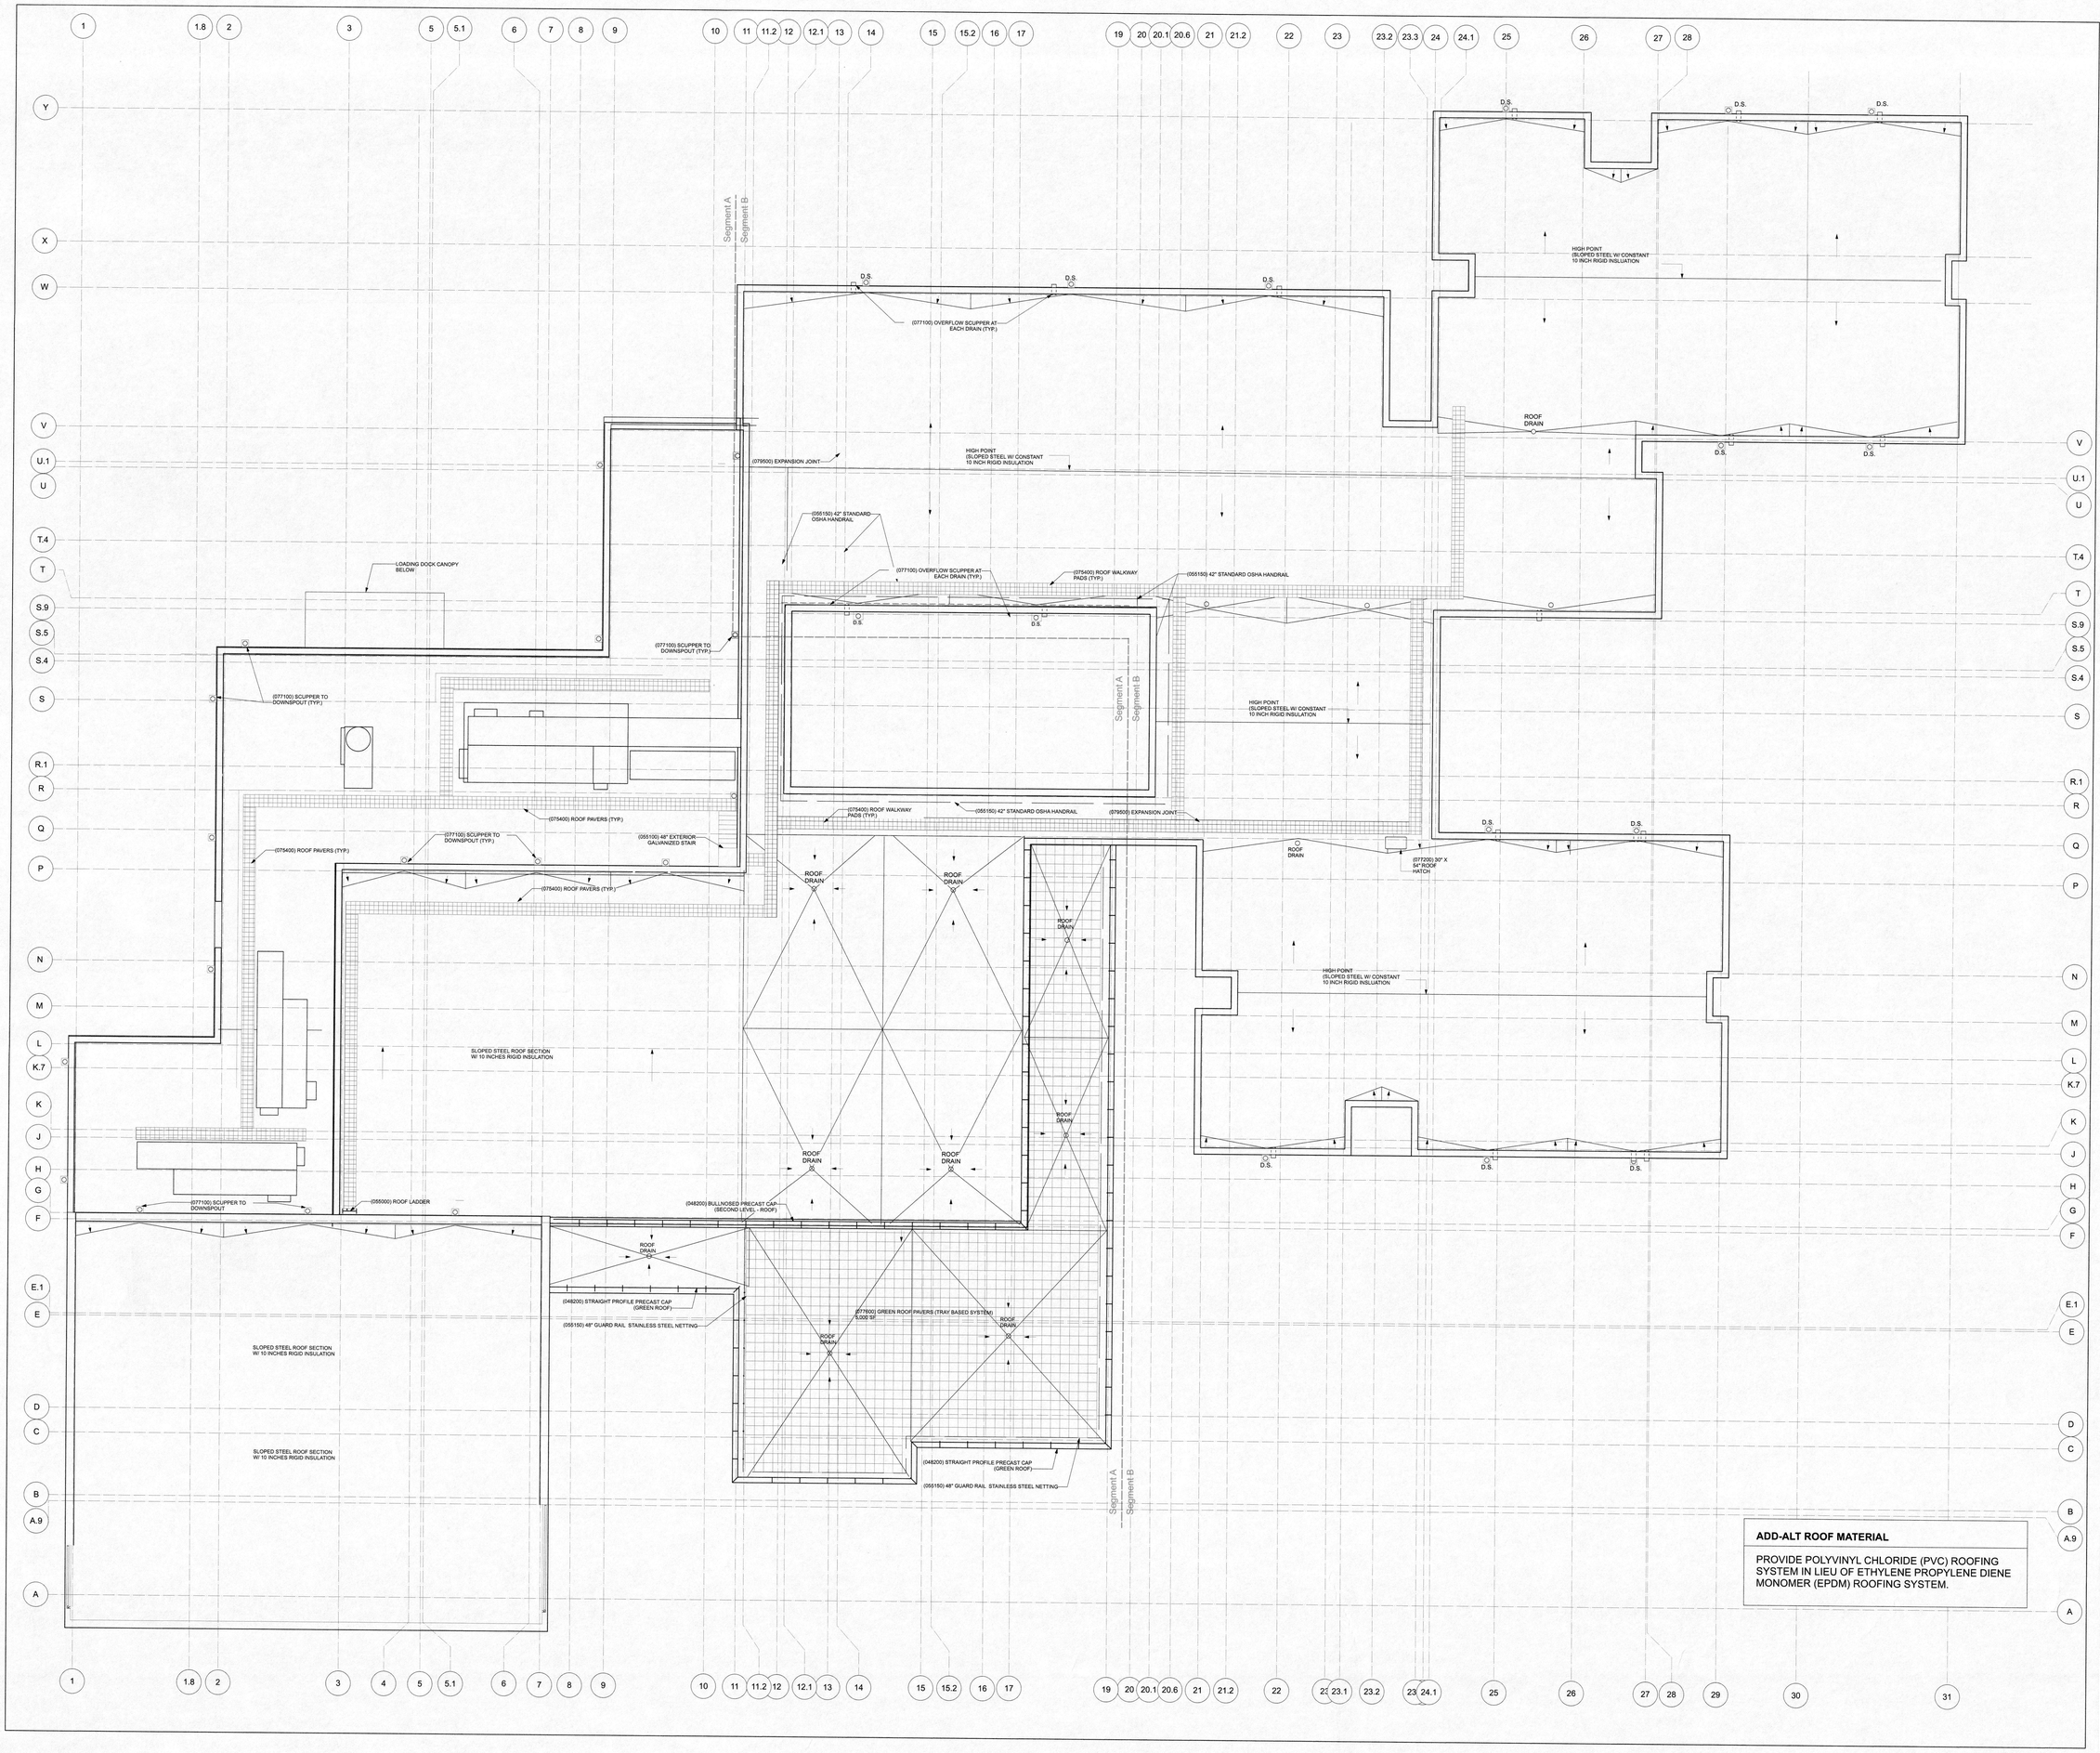

ADD-ALT ROOF MATERIAL

PROVIDE POLYVINYL CHLORIDE (PVC) ROOFING SYSTEM IN LIEU OF ETHYLENE PROPYLENE DIENE MONOMER (EPDM) ROOFING SYSTEM.

ASHLAND, MASSACHUSETTS Incorporated 1846

90 Concord Street, Ashland, MA

FLANSBURGH

77 NORTH WASHINGTON STREET
BOSTON, MA 02114-1910

FLANSBURGH.COM

Owner Project Manager

Compass Project Management, Inc.
Owners' Project Manager
One Edgewater Drive, Suite 204
Norwood, MA 02062

Consultants

Nitsch Engineering, Inc.
Land Survey/ Traffic/ Civil Engineers
2 Center Plaza
Boston, MA 02108

Stimson Studio
Landscape Architect
288 Norfolk Street
Cambridge, MA 02139

Engineers Design Group Inc
Structural Engineer
350 Main Street
Malden, MA 02148

Stefura Associates, Inc.
FF&E and Casework
77 North Washington Street
Boston, MA 02114

Crabtree McGrath Associates, Inc.
FF&E and Casework
161 West Main Street
Georgetown, MA 01833

Vanderweil Engineers, LLP
Mechanical Electrical Technology Plumbing & Fire Protection Engineers
274 Summer Street
Boston, MA 02210

Fuss and O'Neill, Inc.
Hazardous Materials
108 Myrtle Street, Suite 502
Quincy, MA 02171

AM Fogarty
Cost Estimators
175 Derby St, Ste 5
Hingham, Massachusetts 02043

No.	Date	Note
REVISIONS		

No.	Date	Note
ISSUE		

Stamp



For Permitting Only

Key Plan



Sheet Title

Overall Roof Plan

Drawn By	Project ID 1914.00
Reviewed By FAI	Scale 3/32"=1'-0"
Issue Date 05.26.2021	Plot Date 05.26.2021
Sheet No.	

A1.30

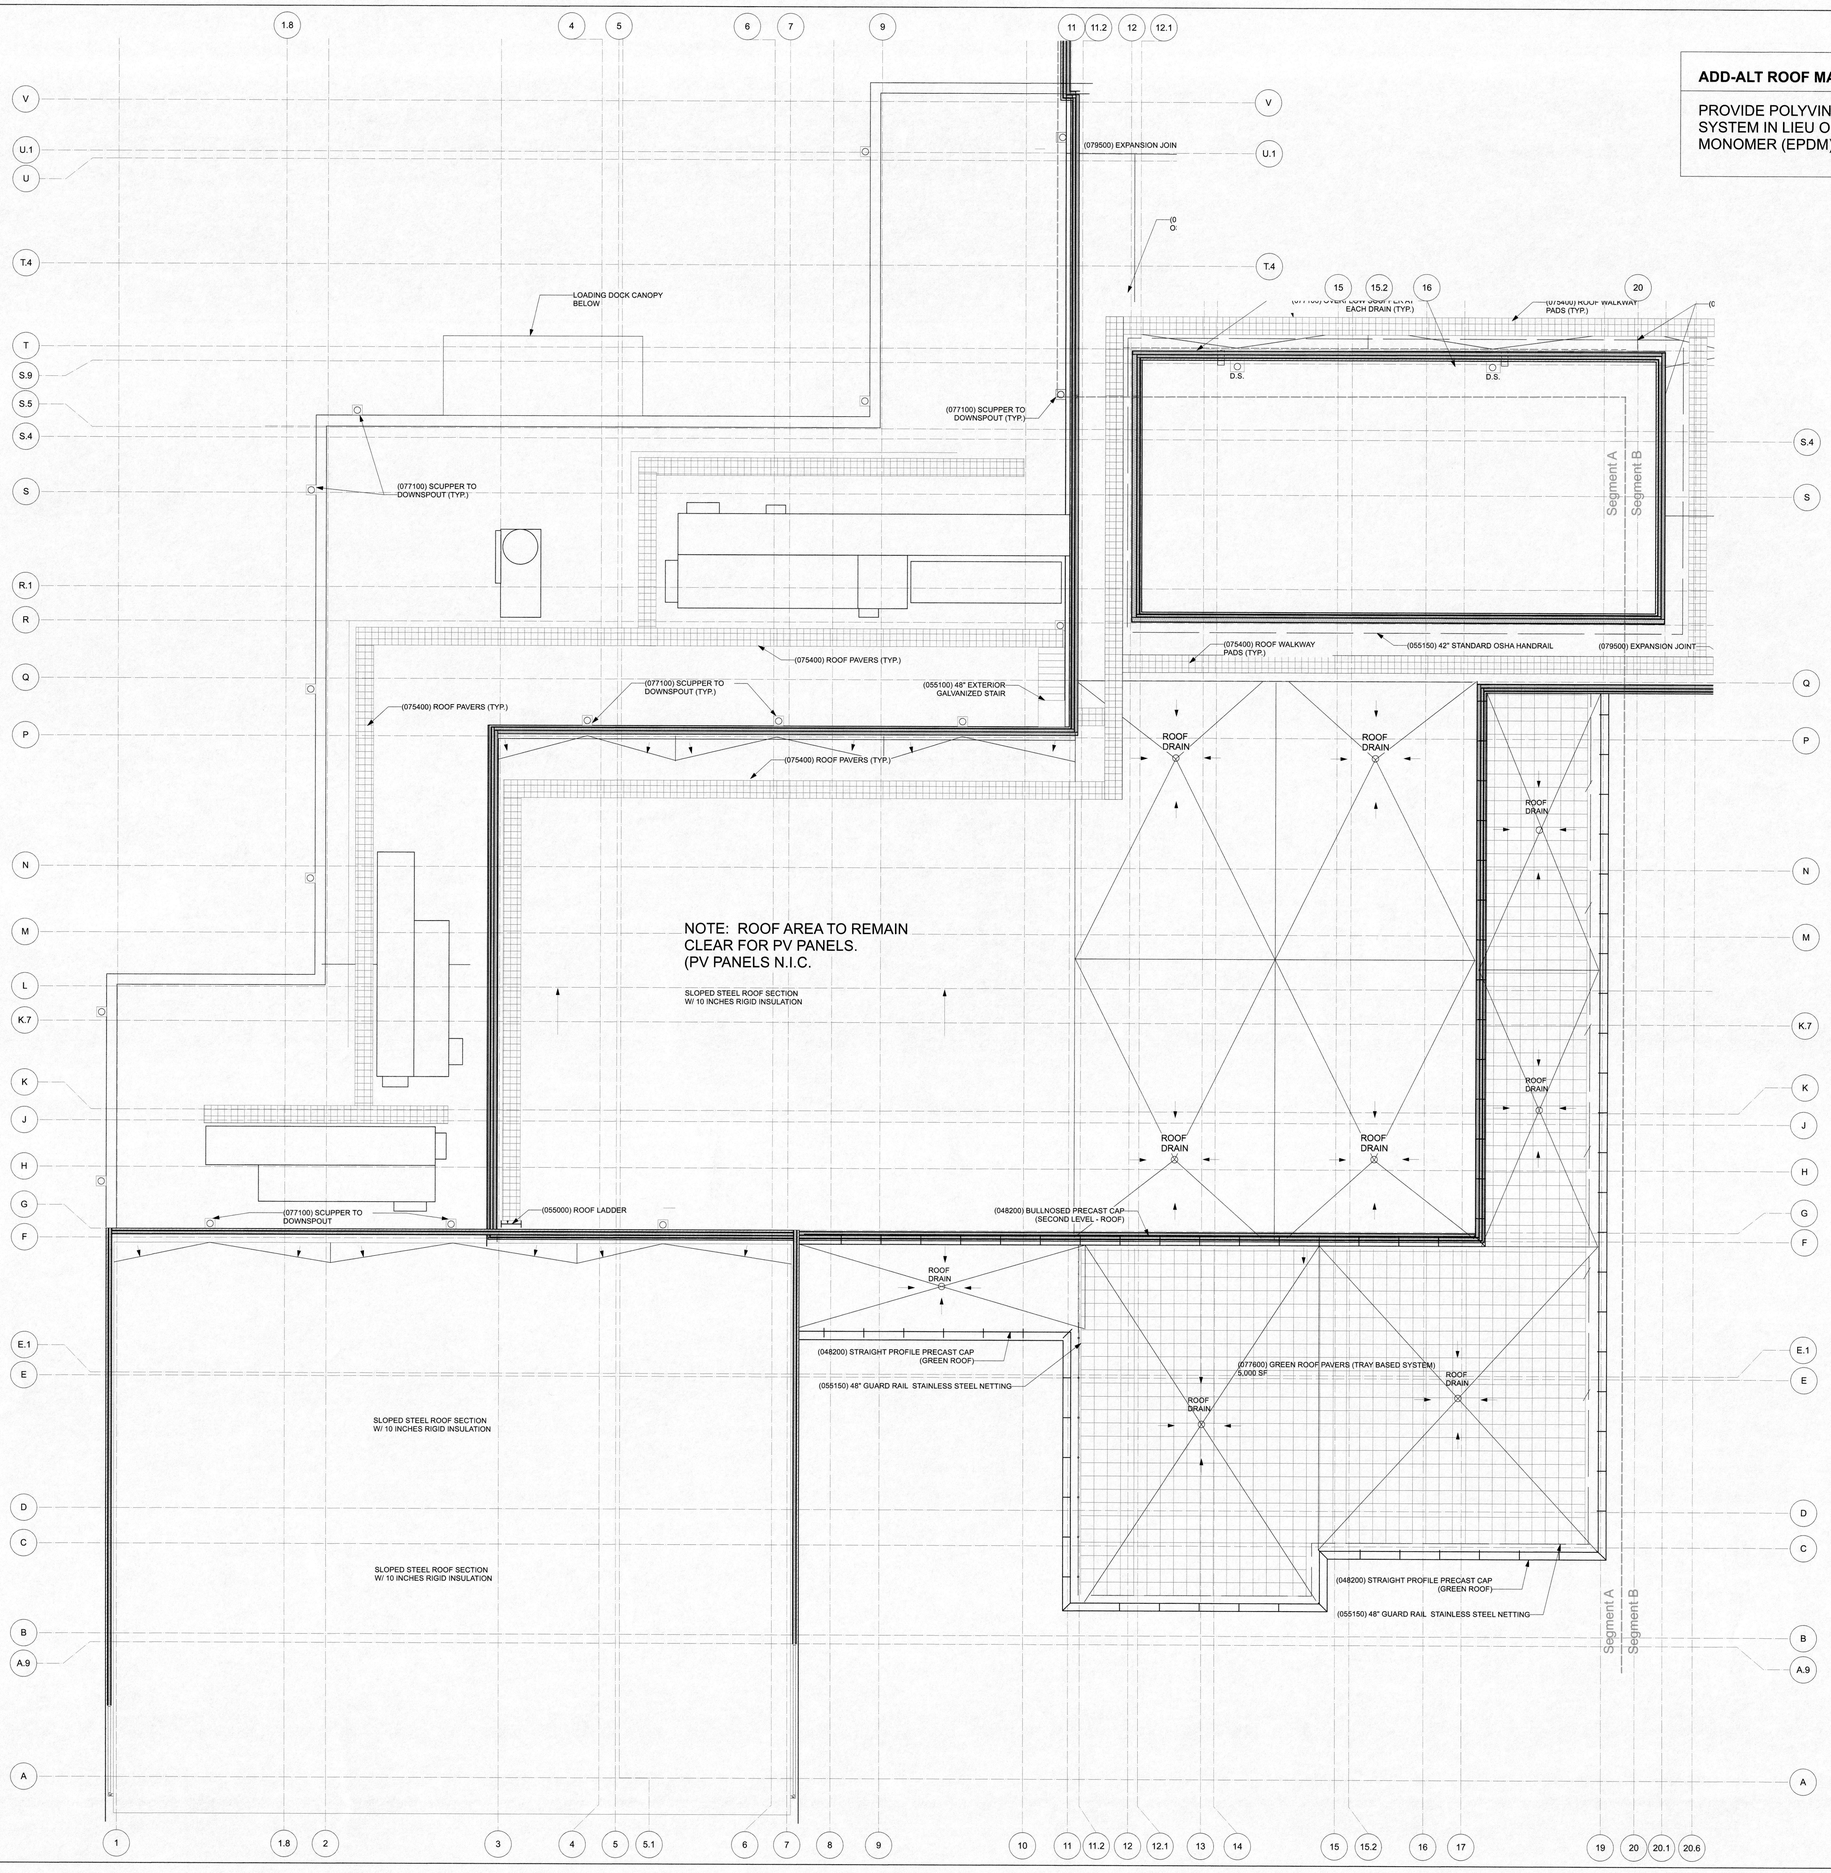

ADD-ALT ROOF MATERIAL

PROVIDE POLYVINYL CHLORIDE (PVC) ROOFING SYSTEM IN LIEU OF ETHYLENE PROPYLENE DIENE MONOMER (EPDM) ROOFING SYSTEM.

90 Concord Street, Ashland, MA

FLANSBURGH

77 NORTH WASHINGTON STREET
BOSTON, MA 02114-1910

FLANSBURGH.COM

Owner Project Manager

Compass Project Management, Inc.
Owners' Project Manager
One Edgewater Drive, Suite 204
Norwood, MA 02062

Consultants

Nitsch Engineering, Inc.
Land Survey/ Traffic/ Civil Engineers
2 Center Plaza
Boston, MA 02108

Stimson Studio
Landscape Architect
288 Norfolk Street
Cambridge, MA 02139

Engineers Design Group Inc
Structural Engineer
350 Main Street
Malden, MA 02148

Stefura Associates, Inc.
FF&E and Casework
77 North Washington Street
Boston, MA 02114

Crabtree McGrath Associates, Inc.
FF&E and Casework
161 West Main Street
Georgetown, MA 01833

Vanderweil Engineers, LLP
Mechanical Electrical Technology
Plumbing & Fire Protection Engineers
274 Summer Street
Boston, MA 02210

Fuss and O'Neill, Inc.
Hazardous Materials
108 Myrtle Street, Suite 502
Quincy, MA 02171

AM Fogarty
Cost Estimators
175 Derby St, Ste 5
Hingham, Massachusetts 02043

No.	Date	Note
REVISIONS		

No.	Date	Note
ISSUE		

Stamp

REGISTERED ARCHITECT — Paul D. Kovacs — 10227 — Hingham, Massachusetts — COMMONWEALTH OF MASSACHUSETTS

For Permitting Only

Key Plan

NORTH

Sheet Title

Segment A

Roof Plan

Drawn By	Project ID 1914.00
Reviewed By FAI	Scale 1/8"=1'-0"
Issue Date 05.26.2021	Plot Date 05.26.2021

Sheet No.

A1.30 A

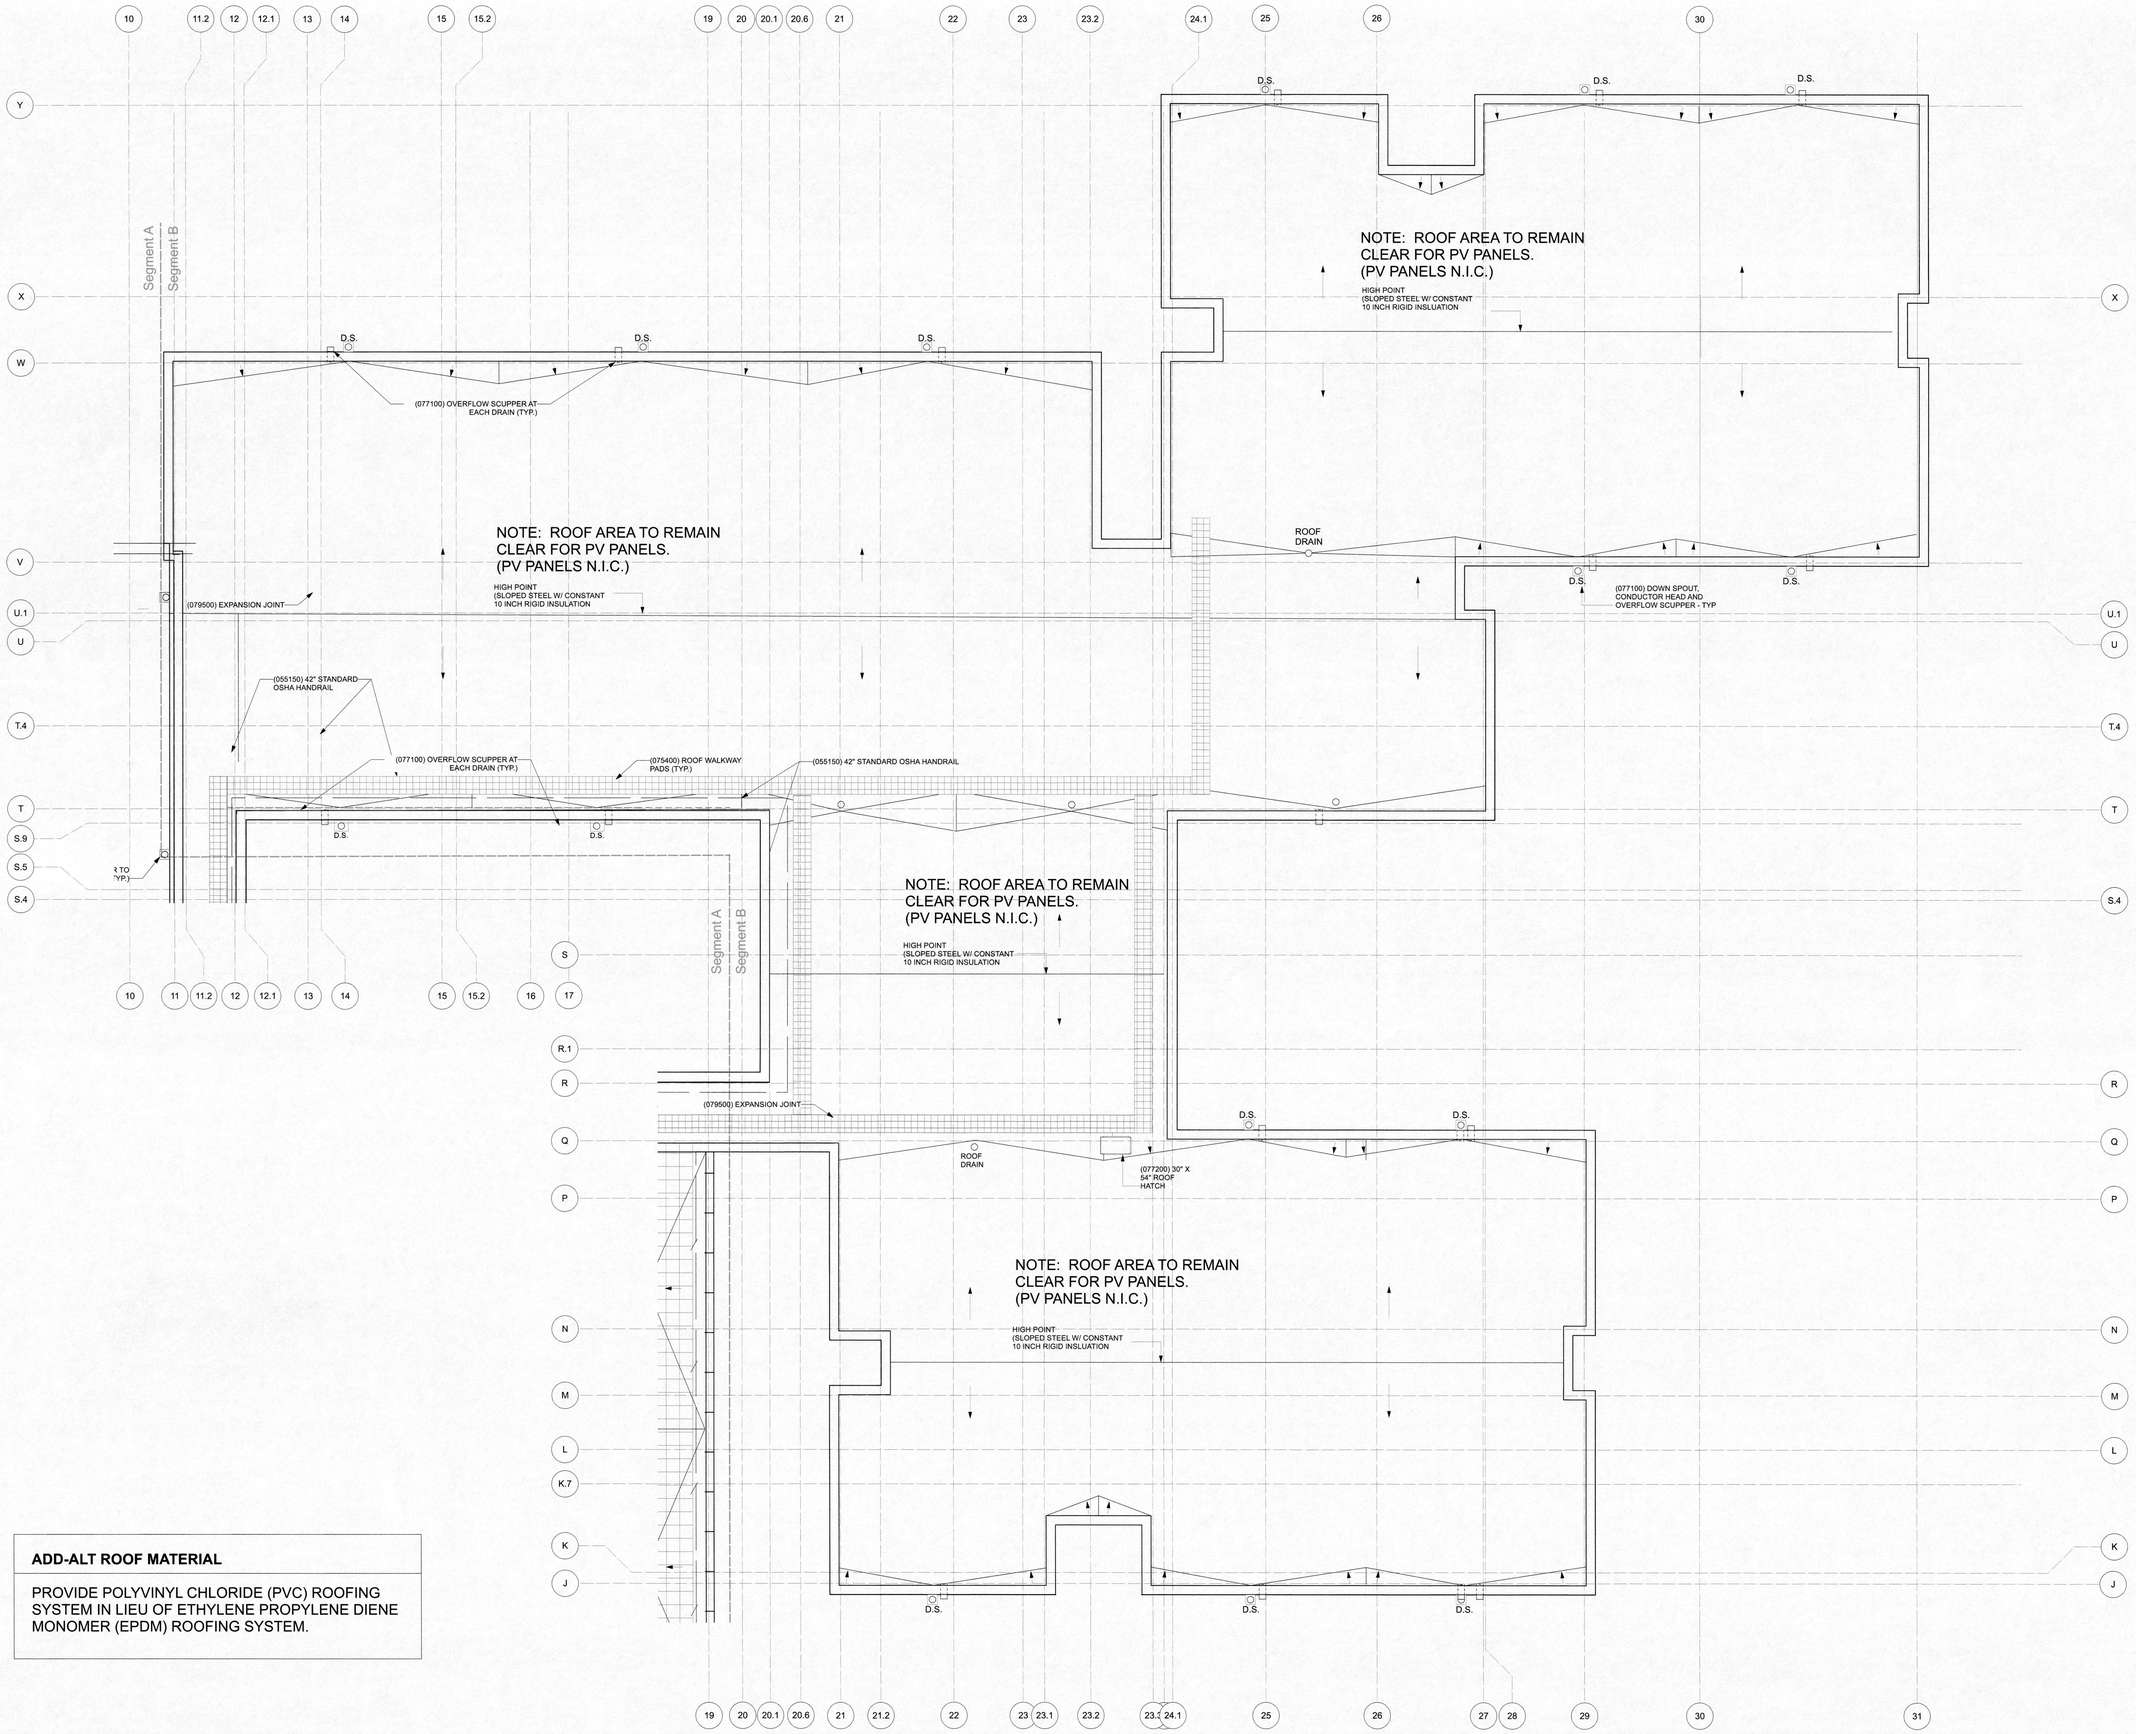

ADD-ALT ROOF MATERIAL

PROVIDE POLYVINYL CHLORIDE (PVC) ROOFING SYSTEM IN LIEU OF ETHYLENE PROPYLENE DIENE MONOMER (EPDM) ROOFING SYSTEM.

90 Concord Street, Ashland, MA

FLANSBURGH

77 NORTH WASHINGTON STREET
BOSTON, MA 02114-1910

FLANSBURGH.COM

Owner Project Manager

Compass Project Management, Inc.
Owners' Project Manager
One Edgewater Drive, Suite 204
Norwood, MA 02062

Consultants

Nitsch Engineering, Inc.
Land Survey/ Traffic/ Civil Engineers
2 Center Plaza
Boston, MA 02108

Stimson Studio
Landscape Architect
288 Norfolk Street
Cambridge, MA 02139

Engineers Design Group Inc
Structural Engineer
350 Main Street
Malden, MA 02148

Stefura Associates, Inc.
FF&E and Casework
77 North Washington Street
Boston, MA 02114

Crabtree McGrath Associates, Inc.
FF&E and Casework
161 West Main Street
Georgetown, MA 01833

Vanderweil Engineers, LLP
Mechanical Electrical Technology
Plumbing & Fire Protection Engineers
274 Summer Street
Boston, MA 02210

Fuss and O'Neill, Inc.
Hazardous Materials
108 Myrtle Street, Suite 502
Quincy, MA 02171

AM Fogarty
Cost Estimators
175 Derby St, Ste 5
Hingham, Massachusetts 02043

No.	Date	Note
REVISIONS		

No.	Date	Note
ISSUE		

Stamp

REGISTERED ARCHITECT Kevin D. Kovacs 50227 Melrose Massachusetts COMMONWEALTH OF MASSACHUSETTS

For Permitting Only

Key Plan

NORTH

Sheet Title

Segment B

Roof Plan

Drawn By	Project ID 1914.00
Reviewed By FAI	Scale 1/8"=1'-0"
Issue Date 05.26.2021	Plot Date 05.26.2021
Sheet No.	

A1.30 B

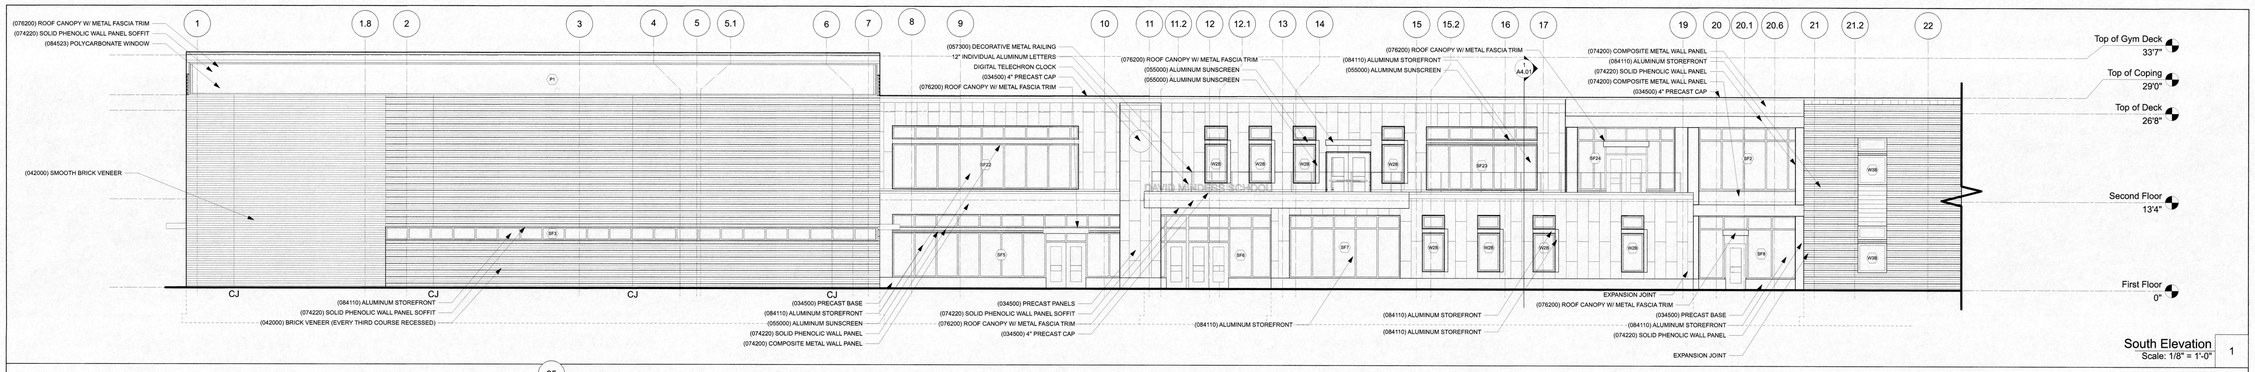

South Elevation
Scale: 1/8" = 1'-0" 1



3rd Grade South Elevation
Scale: 1/8" = 1'-0" 2

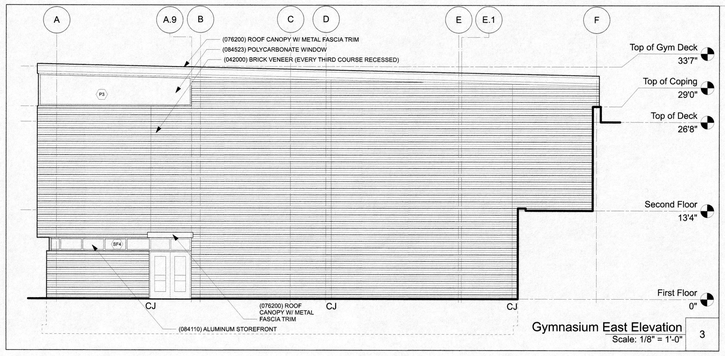

Gymnasium East Elevation
Scale: 1/8" = 1'-0" 3

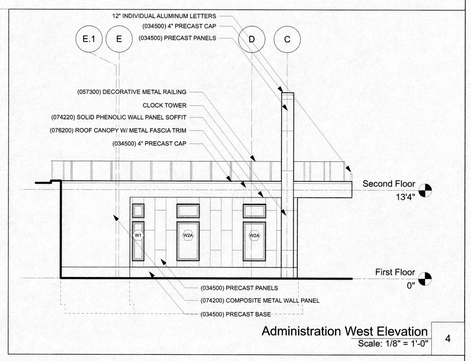

Administration West Elevation
Scale: 1/8" = 1'-0" 4

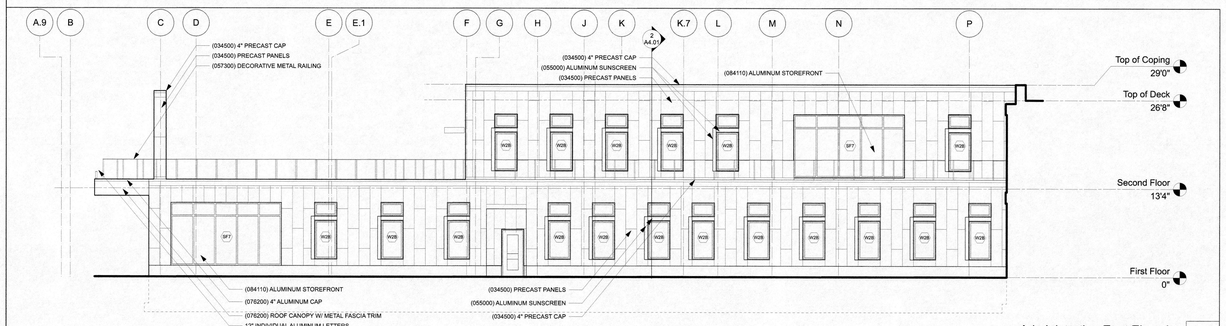

Administration East Elevation
Scale: 1/8" = 1'-0" 5

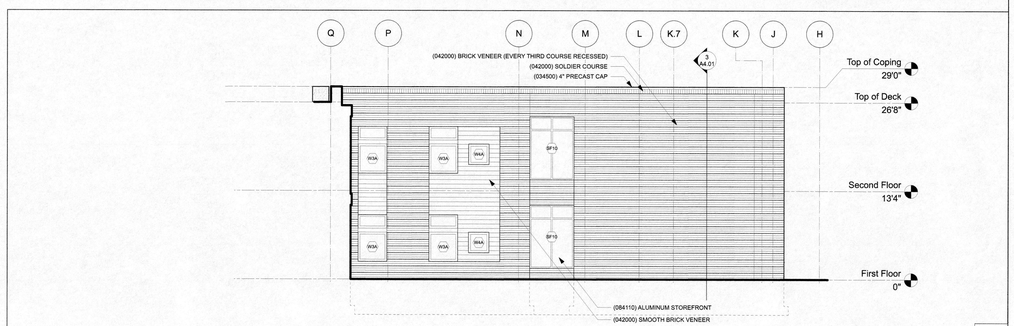

3rd Grade West Elevation
Scale: 1/8" = 1'-0" 6

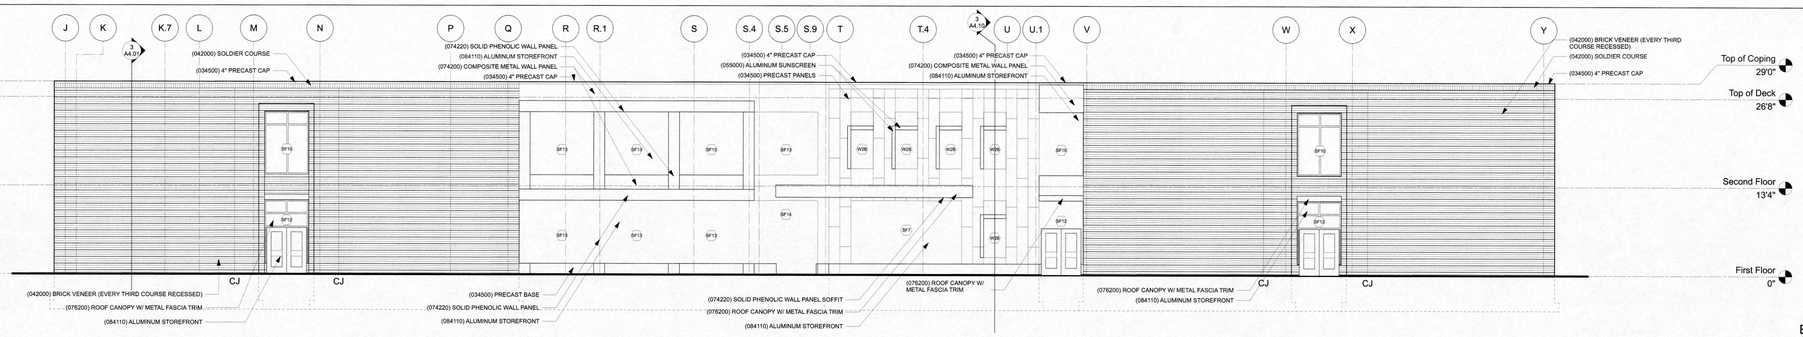

East Elevation
Scale: 1/8" = 1'-0" 7

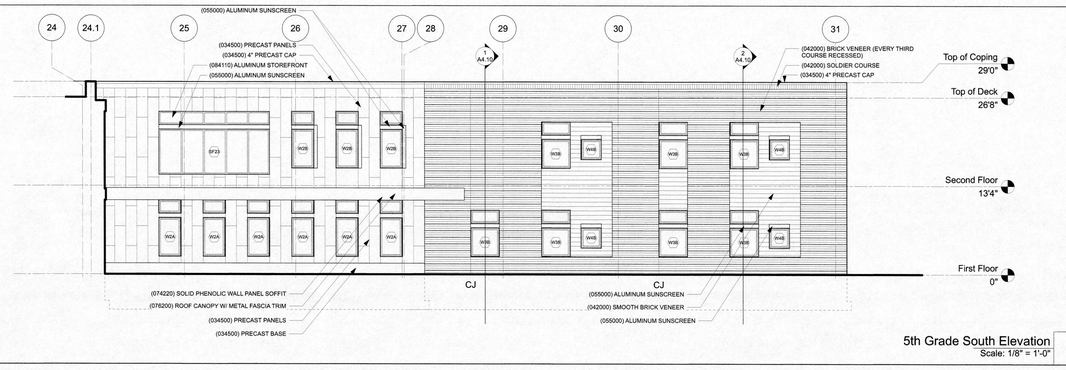

5th Grade South Elevation
Scale: 1/8" = 1'-0" 8

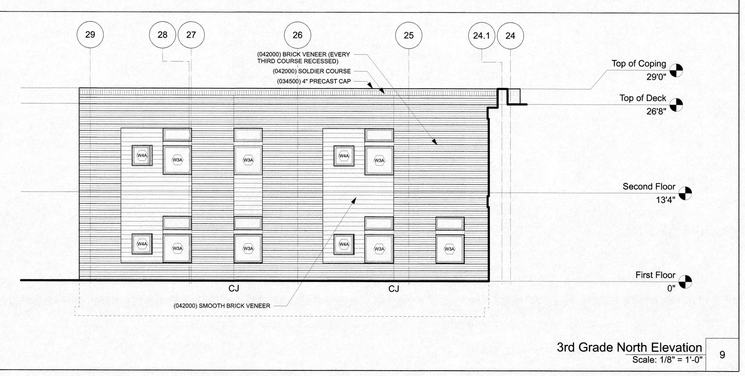

3rd Grade North Elevation
Scale: 1/8" = 1'-0" 9

ASHLAND, MASSACHUSETTS
Incorporated 1846
90 Concord Street, Ashland, MA

FLANSBURGH
77 NORTH WASHINGTON STREET
BOSTON, MA 02114-1910
FLANSBURGH.COM

Owner Project Manager

Compass Project Management, Inc.
Owners' Project Manager
One Edgewater Drive, Suite 204
Norwood, MA 02062

Consultants

Nitsch Engineering, Inc.
Land Survey/ Traffic/ Civil Engineers
2 Center Plaza
Boston, MA 02108

Stimson Studio
Landscape Architect
288 Norfolk Street
Cambridge, MA 02139

Engineers Design Group Inc
Structural Engineer
350 Main Street
Malden, MA 02148

Stefura Associates, Inc.
FF&E and Casework
77 North Washington Street
Boston, MA 02114

Crabtree McGrath Associates, Inc.
FF&E and Casework
161 West Main Street
Georgetown, MA 01833

Vanderweil Engineers, LLP
Mechanical Electrical Technology
Plumbing & Fire Protection Engineers
274 Summer Street
Boston, MA 02210

Fuss and O'Neill, Inc.
Hazardous Materials
108 Myrtle Street, Suite 502
Quincy, MA 02171

AM Fogarty
Cost Estimators
175 Derby St, Ste 5
Hingham, Massachusetts 02043

No.	Date	Note
REVISIONS		

No.	Date	Note
ISSUE		

Stamp

REGISTERED ARCHITECT
Kathleen D. Krikorian
52237
Malden
Massachusetts
COMMONWEALTH OF MASSACHUSETTS

For Permitting Only

Key Plan

NORTH

Sheet Title

Exterior Elevations

Drawn By: ZTM	Project ID: 1914.00
Reviewed By: FAI	Scale: 1/16"=1'-0"
Issue Date: 05.26.2021	Plot Date: 05.26.2021
Sheet No.	

A3.01

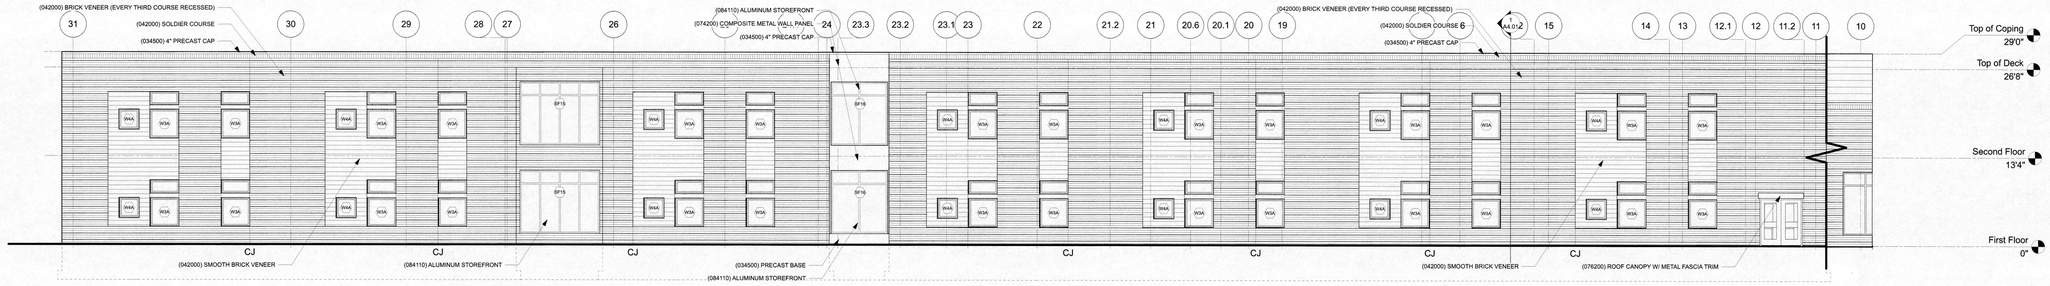

4th & 5th Grade North Elevation
Scale: 1/8" = 1'-0" 1

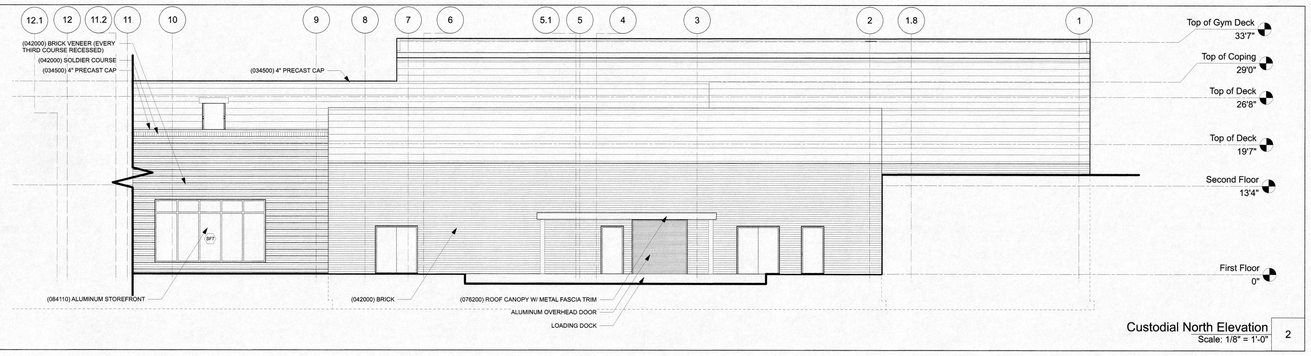

Custodial North Elevation
Scale: 1/8" = 1'-0" 2

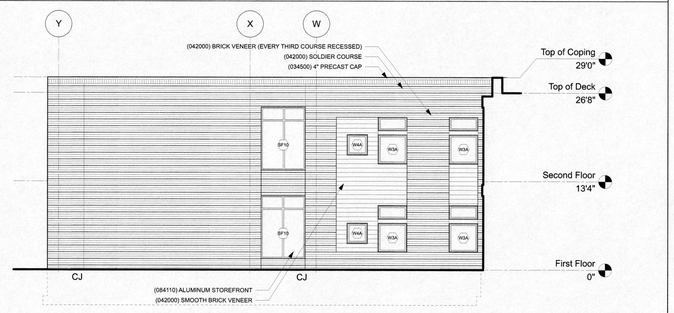

5th Grade West Elevation
Scale: 1/8" = 1'-0" 3

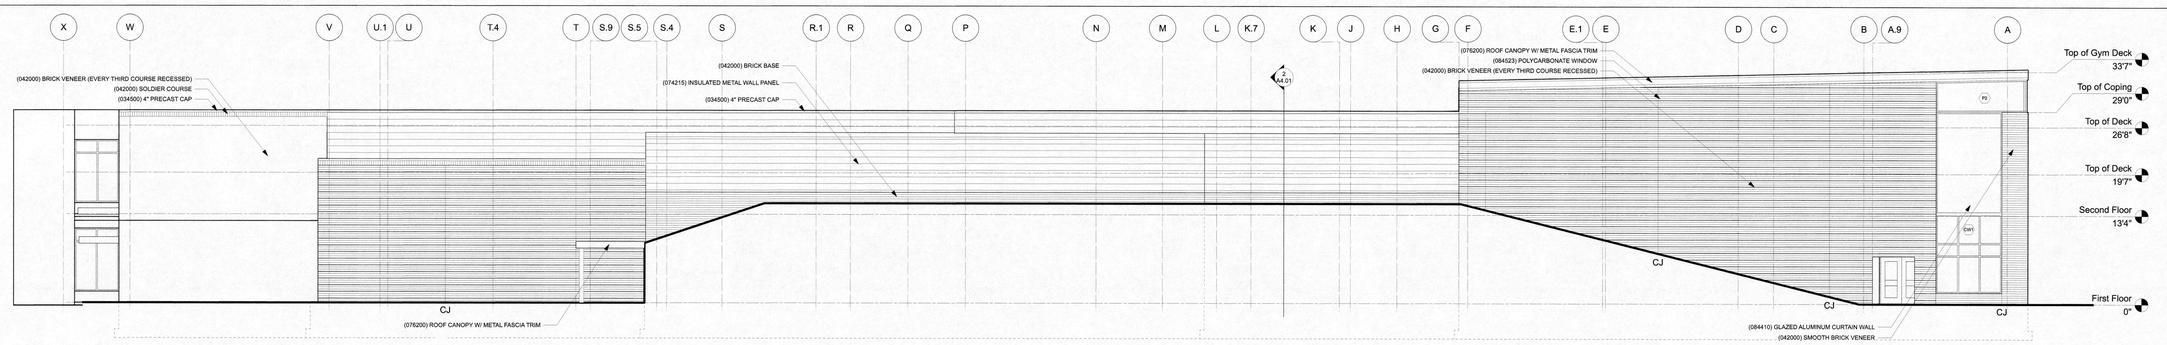

West Elevation
Scale: 1/8" = 1'-0" 4

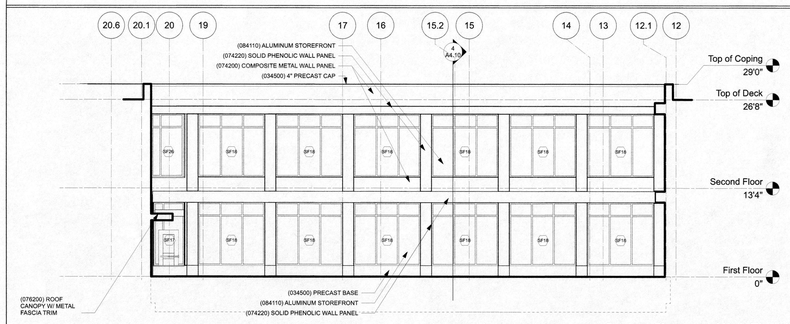

Outdoor Classroom North Elevation
Scale: 1/8" = 1'-0" 5

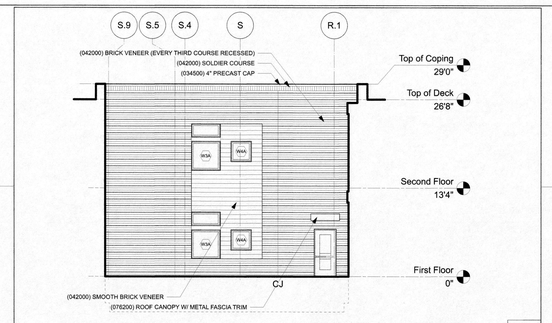

Outdoor Classroom West Elevation
Scale: 1/8" = 1'-0" 6

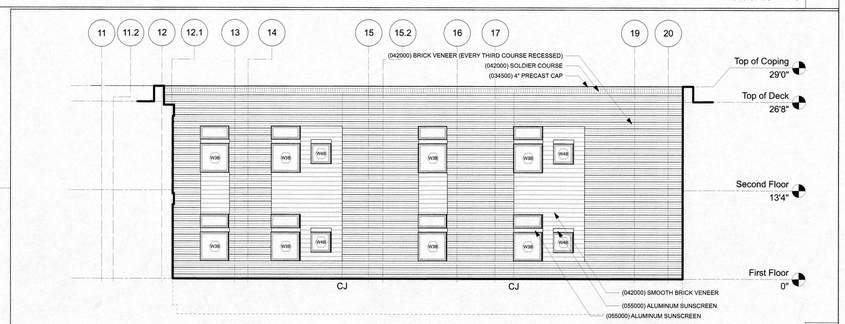

Outdoor Classroom South Elevation
Scale: 1/8" = 1'-0" 7

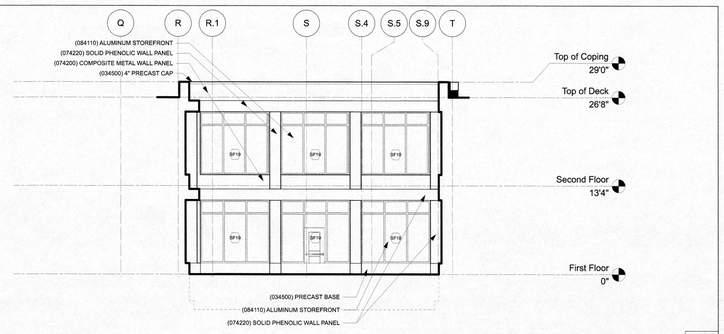

Outdoor Classroom East Elevation
Scale: 1/8" = 1'-0" 8

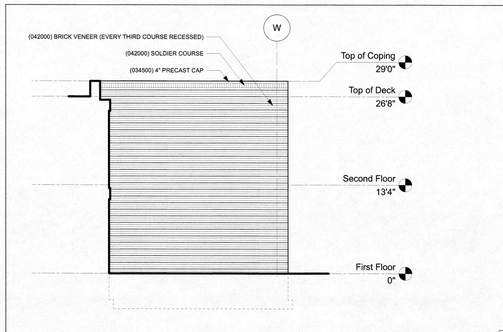

4th Grade East Elevation
Scale: 1/8" = 1'-0" 9

ASHLAND, MASSACHUSETTS
Incorporated 1846
90 Concord Street, Ashland, MA

FLANSBURGH
77 NORTH WASHINGTON STREET
BOSTON, MA 02114-1910
FLANSBURGH.COM

Owner Project Manager

Compass Project Management, Inc.
Owners' Project Manager
One Edgewater Drive, Suite 204
Norwood, MA 02062

Consultants

Nitsch Engineering, Inc.
Land Survey/ Traffic/ Civil Engineers
2 Center Plaza
Boston, MA 02108

Stimson Studio
Landscape Architect
288 Norfolk Street
Cambridge, MA 02139

Engineers Design Group Inc
Structural Engineer
350 Main Street
Malden, MA 02148

Stefura Associates, Inc.
FF&E and Casework
77 North Washington Street
Boston, MA 02114

Crabtree McGrath Associates, Inc.
FF&E and Casework
161 West Main Street
Georgetown, MA 01833

Vanderweil Engineers, LLP
Mechanical Electrical Technology
Plumbing & Fire Protection Engineers
274 Summer Street
Boston, MA 02210

Fuss and O'Neill, Inc.
Hazardous Materials
108 Myrtle Street, Suite 502
Quincy, MA 02171

AM Fogarty
Cost Estimators
175 Derby St, Ste 5
Hingham, Massachusetts 02043

No.	Date	Note
		REVISIONS

No.	Date	Note
		ISSUE

Stamp

MASSACHUSETTS REGISTERED ARCHITECT
Kevin D. Kovacs
No. 32227
Registered Architect
Professional

For Permitting Only

Key Plan

NORTH

Sheet Title

Exterior Elevations

Drawn By ZTM	Project ID 1914.00
Reviewed By FAI	Scale 1/16"=1'-0"
Issue Date 05.26.2021	Plot Date 05.26.2021
Sheet No.	

A3.02

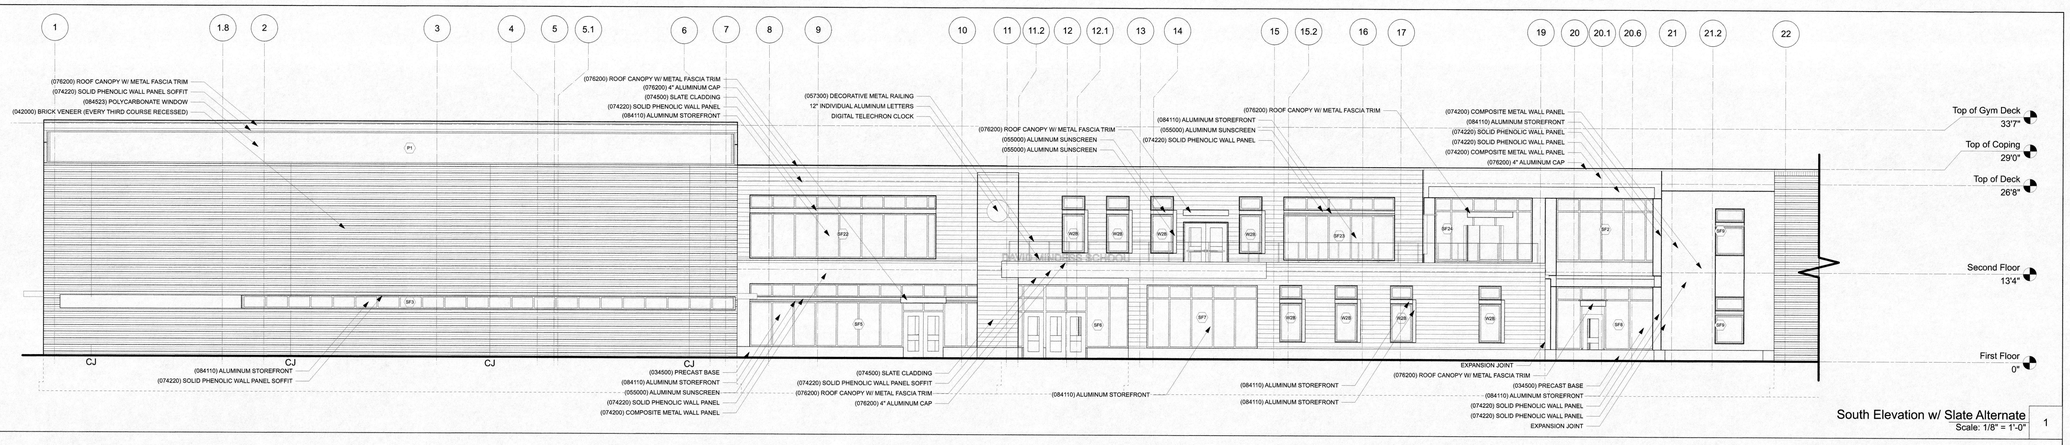

South Elevation w/ Slate Alternate
Scale: 1/8" = 1'-0" 1

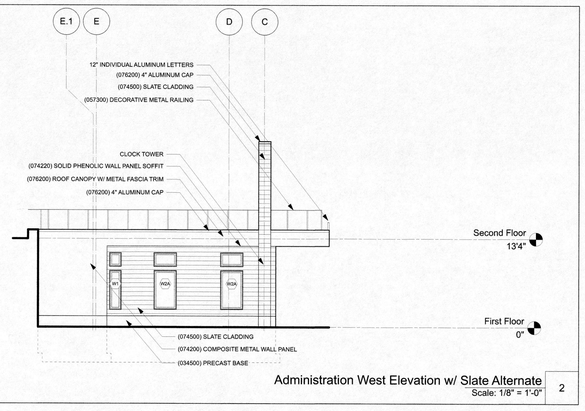

Administration West Elevation w/ Slate Alternate
Scale: 1/8" = 1'-0" 2

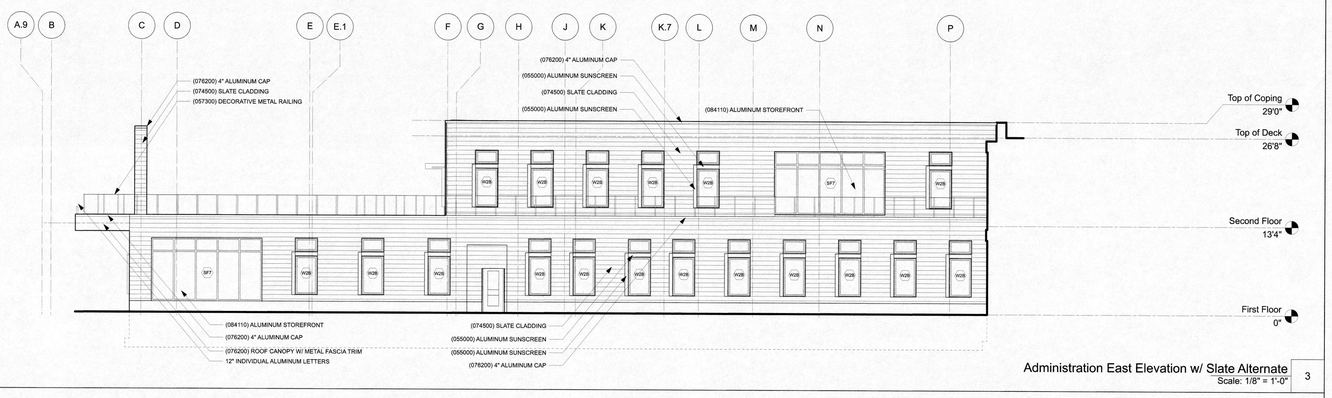

Administration East Elevation w/ Slate Alternate
Scale: 1/8" = 1'-0" 3

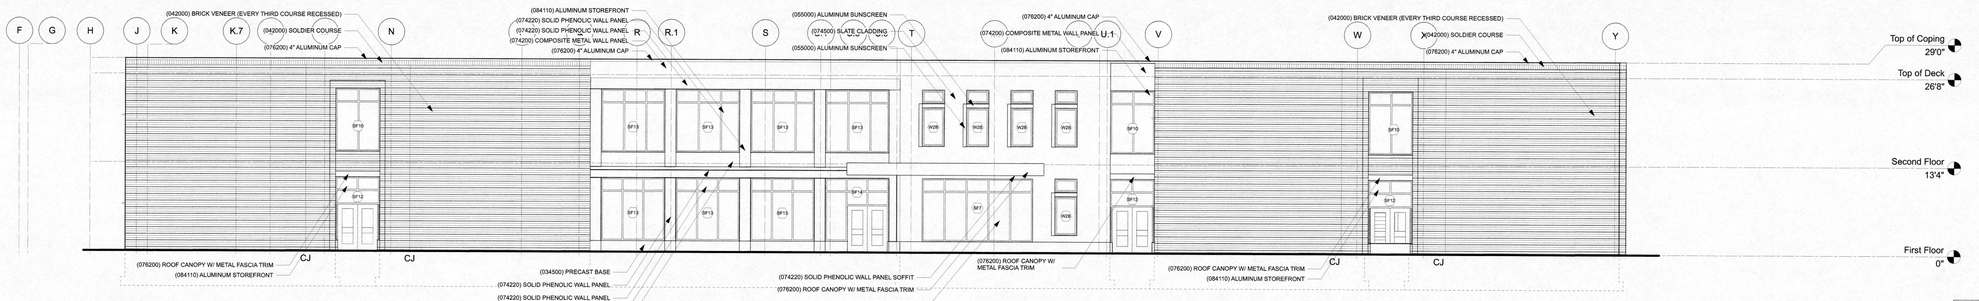

East Elevation w/ Slate Alternate
Scale: 1/8" = 1'-0" 4



5th Grade South Elevation w/ Slate Alternate
Scale: 1/8" = 1'-0" 5

ASHLAND, MASSACHUSETTS
Incorporated 1846
90 Concord Street, Ashland, MA

FLANSBURGH
77 NORTH WASHINGTON STREET
BOSTON, MA 02114-1910
FLANSBURGH.COM

Owner Project Manager

Compass Project Management, Inc.
Owners' Project Manager
One Edgewater Drive, Suite 204
Norwood, MA 02062

Consultants

Nitsch Engineering, Inc.
Land Survey/ Traffic/ Civil Engineers
2 Center Plaza
Boston, MA 02108

Stimson Studio
Landscape Architect
288 Norfolk Street
Cambridge, MA 02139

Engineers Design Group Inc
Structural Engineer
350 Main Street
Malden, MA 02148

Stefura Associates, Inc.
FF&E and Casework
77 North Washington Street
Boston, MA 02114

Crabtree McGrath Associates, Inc.
FF&E and Casework
161 West Main Street
Georgetown, MA 01833

Vanderweil Engineers, LLP
Mechanical Electrical Technology Plumbing & Fire Protection Engineers
274 Summer Street
Boston, MA 02210

Fuss and O'Neill, Inc.
Hazardous Materials
108 Myrtle Street, Suite 502
Quincy, MA 02171

AM Fogarty
Cost Estimators
175 Derby St, Ste 5
Hingham, Massachusetts 02043

No.	Date	Note
REVISIONS		

No.	Date	Note
ISSUE		

Stamp



For Permitting Only

Key Plan

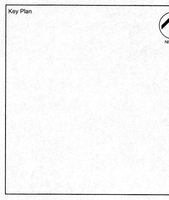

Sheet Title

Exterior Elevations

Drawn By: ZTM	Project ID: 1914.00
Reviewed By: FAI	Scale: 1/16"=1'-0"
Issue Date: 05.26.2021	Plot Date: 05.26.2021

Sheet No.

A3.03

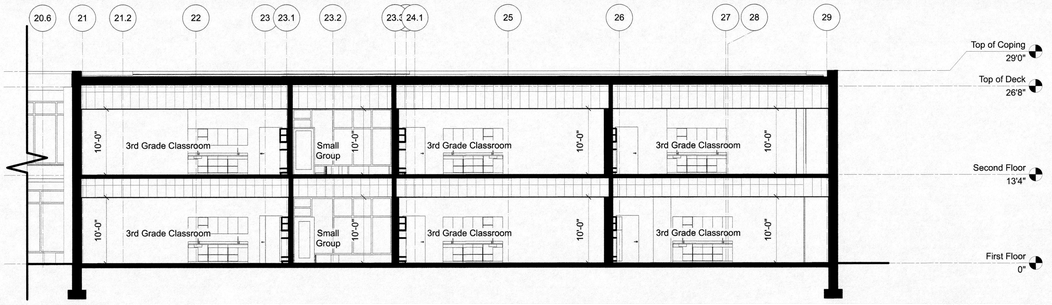

Academic, Administration, and Cafeteria Section A | 1
Scale: 1/8" = 1'-0"

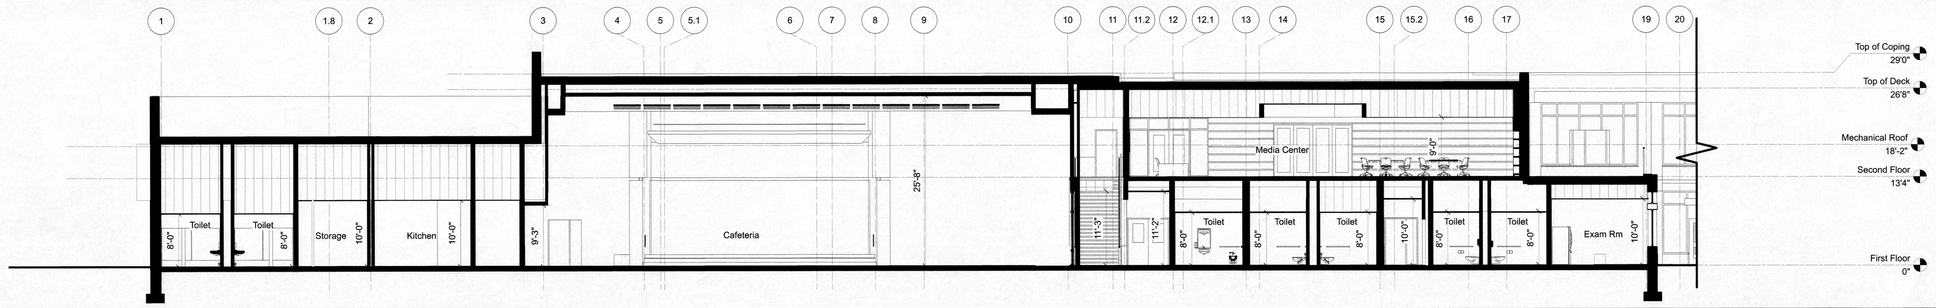

Academic, Administration, and cafeteria Section B | 2
Scale: 1/8" = 1'-0"

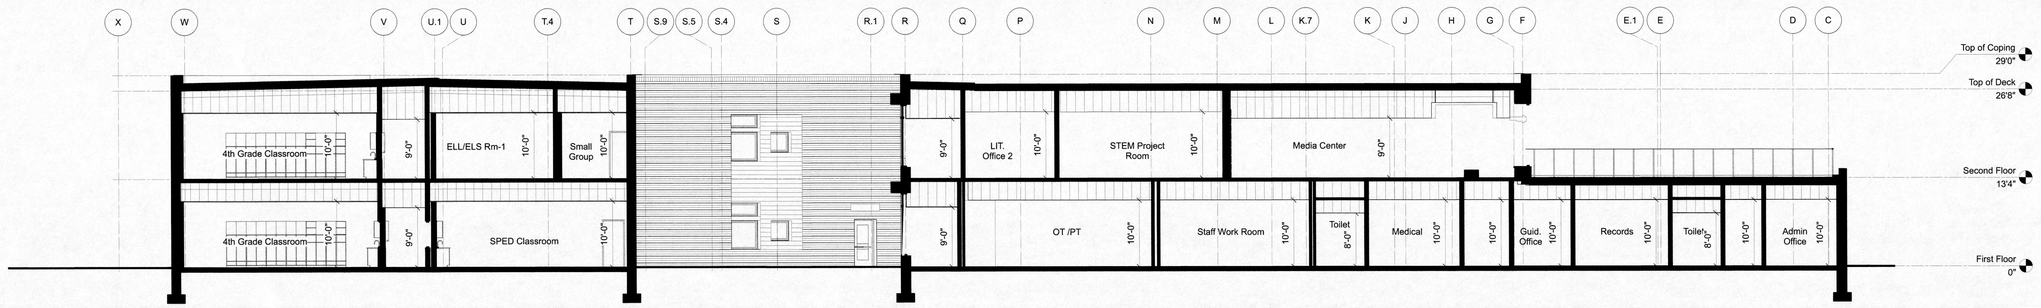

Outdoor Classroom Section | 3
Scale: 1/8" = 1'-0"

90 Concord Street, Ashland, MA

FLANSBURGH

77 NORTH WASHINGTON STREET
BOSTON, MA 02114-1910

FLANSBURGH.COM

Owner Project Manager

Compass Project Management, Inc.
Owners' Project Manager
One Edgewater Drive, Suite 204
Norwood, MA 02062

Consultants

Nitsch Engineering, Inc.
Land Survey/ Traffic/ Civil Engineers
2 Center Plaza
Boston, MA 02108

Stimson Studio
Landscape Architect
288 Norfolk Street
Cambridge, MA 02139

Engineers Design Group Inc
Structural Engineer
350 Main Street
Malden, MA 02148

Stefura Associates, Inc.
FF&E and Casework
77 North Washington Street
Boston, MA 02114

Crabtree McGrath Associates, Inc.
FF&E and Casework
161 West Main Street
Georgetown, MA 01833

Vanderweil Engineers, LLP
Mechanical Electrical Technology
Plumbing & Fire Protection Engineers
274 Summer Street
Boston, MA 02210

Fuss and O'Neill, Inc.
Hazardous Materials
108 Myrtle Street, Suite 502
Quincy, MA 02171

AM Fogarty
Cost Estimators
175 Derby St, Ste 5
Hingham, Massachusetts 02043

No.	Date	Note
		REVISIONS

No.	Date	Note
		ISSUE

Stamp

For Permitting Only

Key Plan

Sheet Title

Building Sections

Drawn By: ZTM	Project ID: 1914.00
Reviewed By: FAI	Scale: 1/16"=1'-0"
Issue Date: 05.26.2021	Plot Date: 05.26.2021

Sheet No.

A4.01



Building Entry Rendering



Outdoor Classroom Rendering

ASHLAND, MASSACHUSETTS
Incorporated 1846

90 Concord Street, Ashland, MA

FLANSBURGH

77 NORTH WASHINGTON STREET
BOSTON, MA 02114-1910

FLANSBURGH.COM

Owner Project Manager

Compass Project Management, Inc.
Owners' Project Manager
One Edgewater Drive, Suite 204
Norwood, MA 02062

Consultants

Nitsch Engineering, Inc.
Land Survey/ Traffic/ Civil Engineers
2 Center Plaza
Boston, MA 02108

Stimson Studio
Landscape Architect
288 Norfolk Street
Cambridge, MA 02139

Engineers Design Group Inc
Structural Engineer
350 Main Street
Malden, MA 02148

Stefura Associates, Inc.
FF&E and Casework
77 North Washington Street
Boston, MA 02114

Crabtree McGrath Associates, Inc.
FF&E and Casework
161 West Main Street
Georgetown, MA 01833

Vanderweil Engineers, LLP
Mechanical Electrical Technology
Plumbing & Fire Protection Engineers
274 Summer Street
Boston, MA 02210

Fuss and O'Neill, Inc.
Hazardous Materials
108 Myrtle Street, Suite 502
Quincy, MA 02171

AM Fogarty
Cost Estimators
175 Derby St, Ste 5
Hingham, Massachusetts 02043

No.	Date	Note
REVISIONS		
No.	Date	Note
ISSUE		

Stamp

For Permitting Only

Key Plan

NORTH

Sheet Title

Renderings

Drawn By	Project ID 1914.00
Reviewed By FAI	Scale 1/8"=1'-0"
Issue Date 05.26.2021	Plot Date 05.26.2021
Sheet No.	

A11.00



1 SITE LIGHTING
1" = 40'-0"

90 Concord Street, Ashland, MA#

FLANSBURGH

77 NORTH WASHINGTON STREET
BOSTON, MA 02114-1910

FLANSBURGH.COM

Owner Project Manager

Compass Project Management, Inc.
Owners' Project Manager
One Edgewater Drive, Suite 204
Norwood, MA 02062

Consultants

Nitsch Engineering, Inc.
Land Survey/ Traffic/ Civil Engineers
2 Center Plaza
Boston, MA 02108

Stimson Studio
Landscape Architect
288 Norfolk Street
Cambridge, MA 02139

Engineers Design Group Inc
Structural Engineer
350 Main Street
Malden, MA 02148

Stefura Associates, Inc.
FF&E and Casework
77 North Washington Street
Boston, MA 02114

Crabtree McGrath Associates, Inc.
FF&E and Casework
161 West Main Street
Georgetown, MA 01833

Vanderweil Engineers, LLP
Mechanical Electrical Technology
Plumbing & Fire Protection Engineers
274 Summer Street
Boston, MA 02210

Fuss and O'Neill, Inc.
Hazardous Materials
108 Myrtle Street, Suite 502
Quincy, MA 02171

AM Fogarty
Cost Estimators
175 Derby St, Ste 5
Hingham, Massachusetts 02043

No.	Date	Note
REVISIONS		
No.	Date	Note
ISSUE		

Stamp

Pricing Set

60% Construction Documents

Sheet Title
SITE LIGHTING

Drawn By: Author	Project ID: 29849.00
Reviewed By: Checker	Scale: 1" = 40'-0"
Issue Date: 08.02.2021	Plot Date: 08.02.2021

Sheet No.

SL1



90 Concord Street, Ashland, MA#

FLANSBURGH

77 NORTH WASHINGTON STREET
BOSTON, MA 02114-1910

FLANSBURGH.COM

Owner Project Manager

Compass Project Management, Inc.
Owners' Project Manager
One Edgewater Drive, Suite 204
Norwood, MA 02062

Consultants

Nitsch Engineering, Inc.
Land Survey/ Traffic/ Civil Engineers
2 Center Plaza
Boston, MA 02108

Stimson Studio
Landscape Architect
288 Norfolk Street
Cambridge, MA 02139

Engineers Design Group Inc
Structural Engineer
350 Main Street
Malden, MA 02148

Stefura Associates, Inc.
FF&E and Casework
77 North Washington Street
Boston, MA 02114

Crabtree McGrath Associates, Inc.
FF&E and Casework
161 West Main Street
Georgetown, MA 01833

Vanderweil Engineers, LLP
Mechanical Electrical Technology
Plumbing & Fire Protection Engineers
274 Summer Street
Boston, MA 02210

Fuss and O'Neill, Inc.
Hazardous Materials
108 Myrtle Street, Suite 502
Quincy, MA 02171

AM Fogarty
Cost Estimators
175 Derby St, Ste 5
Hingham, Massachusetts 02043

No.	Date	Note
		REVISIONS

No.	Date	Note
		ISSUE

Stamp

Pricing Set

60% Construction Documents

Sheet Title

SITE LIGHTING CALCULATIONS

Drawn By: Author	Project ID: 29849.00
Reviewed By: Checker	Scale: 1" = 20'-0"
Issue Date: 08.02.2021	Plot Date: 08.02.2021

Sheet No.

SL2

D-Series Size 0
LED Area Luminaire

Catalog Number: Fixture types: SL1, SL2, SL2A, SL2B, SL3
Notes:
Type:

Introduction
The modern styling of the D-Series is striking yet unobtrusive - making a bold, progressive statement even as it blends seamlessly with its environment. The D-Series distills the benefits of the latest in LED technology into a high performance, high efficacy, long-life luminaire.

The outstanding photometric performance results in sites with excellent uniformity, greater pole spacing and lower power density. It is ideal for replacing up to 400W metal halide with typical energy savings of 70% and expected service life of over 100,000 hours.

Specifications
EPA: 0.95 ft² (.09 m²)
Length: 26" (66.0 cm)
Width: 13" (33.0 cm)
Height, : 3" (7.62 cm)
Height, : 2" (5.1 cm)
Weight (max): 16 lbs (7.26 kg)

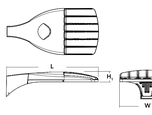

Ordering Information
EXAMPLE: DSX0 LED P6 40K T3M MVOLT SPA NLTAIR2 PIRHN DDBXD

DSX0 LED

Series	LEDs	Color temperature	Distribution	Voltage	Mounting
DSX0 LED	**Forward optics** P1 P5 P2 P6 P3 P7[1] P4[1] **Rotated optics** P10[1] P12[1] P11[1] P13[1,2]	30K 3000 K 40K 4000 K 50K 5000 K	T1S Type I short (Automotive) T2S Type II short T2M Type II medium T3S Type III short T3M Type III medium T4M Type IV medium T4W Type IV wide BLC Backlight control [3] LCCO Left corner cutoff [3] RCCO Right corner cutoff [3] TFTM Forward Throw medium TFAS Type V very short [1] TSS Type V short [1] TSM Type V medium [1] TLG Type V large [1]	MVOLT (120V-277V)[4,5] HVOLT (277V-480V)[4,5] 120[6] 208[6] 240[6] 277[6] 347[6] 480[6]	**Shipped included** SPA Square pole mounting RPA Round pole mounting [6] WBA Wall bracket [6] SPUMBA Square pole universal mounting adaptor [7] RPUMBA Round pole universal mounting adaptor [7] **Shipped separately** KMA8 DDBXD U Mast arm mounting bracket adaptor (specify finish) [7]

Control options	Other options	Finish (required)
Shipped installed NLTAIR2 nLight AIR generation 2 enabled [8,9] PIR Bi-level motion/ambient sensor [9,10] (120Hz to 277V) [4,5,11] PER NEMA twist-lock receptacle only (control ordered separately) [12] PER5 Five-pin receptacle only (control ordered separately) [12] PE Button photocell [13] PER7 Seven-pin receptacle only (leads exit fixture) (control ordered separately) [12] DMG 0-10V dimming extend out back of housing for external control (control ordered separately) [5] PIR High/low, motion/ambient sensor, 8–15' mounting height, ambient sensor enabled at 5fc [14] PIRH High/low, motion/ambient sensor, 15–30' mounting height, ambient sensor enabled at 5fc [14] PIR1FC3V High/low, motion/ambient sensor, 8–15' mounting height, ambient sensor enabled at 1fc [14] PIRH1FC3V High/low, motion/ambient sensor, 15–30' mounting height, ambient sensor enabled at 1fc [14] FAO Field adjustable output [15]	**Shipped installed** HS House-side shield [1] SF Single fuse (120, 277, 347V) [5] DF Double fuse (208, 240, 480V) [5] L90 Left rotated optics [1] R90 Right rotated optics [1] DDL Diffused drop lens [16] HA 50°C ambient operations [1] **Shipped separately** BS Bird spikes [17] EGS External glare shield	**Finish** (required) DDBXD Dark bronze DBLXD Black DNAXD Natural aluminum DWHXD White DDBTXD Textured dark bronze DBLBXD Textured black DNATXD Textured natural aluminum DWHGXD Textured white

© 2011-2021 Acuity Brands Lighting, Inc. All rights reserved.

Radean Post Top
LED Area Luminaire

Catalog Number: FIXTURE TYPE SL5
Notes:
Type:

Introduction
The architecturally-inspired shape of the RADEAN™ post top area luminaire embodies the grace and strength of the RADEAN family. The twin copper-core cast aluminum arms support the slender superstructure, creating a beautiful sculpture by day transforming into a beacon of comfort by night. Triangular arms redirect reflection maintaining its visually quiet appearance. With sleek lines and simple silhouettes, these LED luminaires use specialized lighting and visual comfort to transform common areas like courtyards, outdoor retail locations, universities and corporate campuses into pedestrian-friendly nighttime environments.

Specifications
EPA: 1.02 ft² (0.105 m²)
Length: 24" (61 cm)
Width: 24" (61 cm)
H1 Luminaire Height: 4" (10.16cm)
H2 Luminaire Height: 76" (66.04cm)
Weight: 38lbs (17.24Kg)

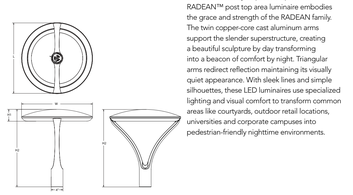

Ordering Information
EXAMPLE: RADPT LED P3 30K SYM MVOLT PT4 PIR DNAXD

RADPT LED

Series	Performance package	Color temperature	Distribution	Voltage	Mounting (required)
RADPT LED	P1 3,000 Lumens P2 5,000 Lumens P3 10,000 Lumens P4 15,000 Lumens P5 15,000 Lumens	27K 2700K 30K 3000K 35K 3500K 40K 4000K 50K 5000K	SYM Symmetric type V ASY Asymmetric type IV PATH Pathway Type II	MVOLT[1] 277[1] 120[1] 347[1] 208[1] 480[1] 240[1]	PT4[1] Slips inside ø 4"OD round metal pole RADPT20 Slips over a 2 3/8" diameter tenon RADPT25 Slips over a 2 7/8" diameter tenon

Control options	Other options	Finish (required)
Shipped installed NLTAIR2 nLight AIR 2.0 enabled [1] PIR Bi-level motion/ambient sensor (120Hz to 277V) [1,2,3] PE Button photocell [1] FAO Field adjustable output [4,5]	**Shipped installed** SF Single fuse [1] DF Double fuse [1] R90 Rotated optics [1] HS Houseside shield [6]	DDBXD Dark bronze DBLXD Black DNAXD Natural aluminum DWHXD White DDBTXD Textured dark bronze DBLBXD Textured black DNATXD Textured natural aluminum DWHGXD Textured white

© 2011-2021 Acuity Brands Lighting, Inc. All rights reserved.

WDGE2 LED
Architectural Wall Sconce

Buy American

Catalog Number: FIXTURE TYPE SL4
Notes:
Type:

Introduction
The WDGE LED family is designed to meet specifier's every wall-mounted lighting need in a widely accepted shape that blends with any architecture. The clean rectilinear design comes in four sizes with lumen packages ranging from 1,200 to 25,000 lumens, providing a true site-wide solution. Embedded with nLight® AIR wireless controls, the WDGE family provides additional energy savings and code compliance.

WDGE2 delivers up to 6,000 lumens with a soft, non-pixelated light source, creating a visually comfortable environment. When combined with multiple integrated emergency battery backup options, including an 18W cold temperature option, the WDGE2 becomes the ideal wall-mounted lighting solution for pedestrian scale applications in any environment.

Specifications
Depth (D1): 7"
Depth (D2): 1.5"
Height: 9"
Width: 11.5"
Weight: (without options) 13.5 lbs

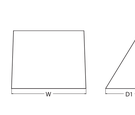

WDGE LED Family Overview

Luminaire	Standard EM, 0°C	Cold EM, -20°C	Sensor	Lumens (4000K)				
				P1	P2	P3	P4	P5	P6
WDGE1 LED	4W	–	–	1,200	2,000	–	–	–	–
WDGE2 LED	10W	18W	Standalone / nLight	1,200	2,000	3,000	4,500	6,000	–
WDGE3 LED	15W	18W	Standalone / nLight	7,500	8,500	10,000	12,000	–	–
WDGE4 LED	–	–	Standalone / nLight	12,000	16,000	18,000	20,000	22,000	25,000

Ordering Information
EXAMPLE: WDGE2 LED P3 40K 80CRI VF MVOLT SRM DDBXD

Series	Package	Color Temperature	CRI	Distribution	Voltage	Mounting
WDGE2 LED	P1[1] P7[1] P2[1] P8[1] P3[1] P9[1] P4[1] P10[1] P5[1] P11[1]	27K 2700K 30K 3000K 35K 3500K 40K 4000K 50K[2] 5000K	80CRI 90CRI	VF Visual comfort forward throw VW Visual comfort wide	MVOLT 347[3] 480[3]	**Shipped included** SRM Surface mounting bracket ICW Indoor Canopy/Ceiling Washer bracket kit(s)[4] (lamp locations only)[5] **Shipped separately** AWS 120cm Architectural wall spacer PBBW Surface-mounted back box (top, left, right conduit entry). Use when there is no junction box available.

Options	Finish
E4WH Emergency battery backup, Certified in CA Title 20 MAEDBS (4W, 0°C min) E10WH Emergency battery backup, Certified in CA Title 20 MAEDBS (10W, 0°C min) E20WC Emergency battery backup, Certified in CA Title 20 MAEDBS (18W, -20°C min) PE[6] Photocell, Button type DS[7] Dual switching (comes with 2 drivers and 2 light engines; see page 3 for details) DMG[8] 0-10V dimming wires pulled outside fixture (for use with an external control, ordered separately) BCE Bottom conduit entry for back box (PBBW). Total of 4 entry points.	**Standalone Sensors/Controls** (only available with PT3W, PT3W & PT1W1) PIR Bi-level (100/35%) motion sensor for 8–15' mounting heights. Intended for use on switched circuits with external dusk to dawn switching. PIRH Bi-level (100/35%) motion sensor for 15–30' mounting heights. Intended for use on switched circuits with external dusk to dawn switching. PIR1FC3V Bi-level (100/35%) motion sensor for 8–15' mounting heights with photocell pre-programmed for dusk to dawn operation. PIRHFC3V Bi-level (100/35%) motion sensor for 15–30' mounting heights with photocell pre-programmed for dusk to dawn operation. **Networked Sensors/Controls** (only available with PT3W, PT3W & PT1W1) NLTAIR2 PIR nLight AIR Wireless enabled bi-level motion/ambient sensor for 8–15' mounting heights. NLTAIR2 PIRH nLight AIR Wireless enabled bi-level motion/ambient sensor for 15–30' mounting heights. See page 4 for out of the box functionality	DDBXD Dark bronze DBLXD Black DNAXD Natural aluminum DWHXD White DSSND Sandstone DDBTXD Textured dark bronze DBLBXD Textured black DNATXD Textured natural aluminum DWHGXD Textured white DSSTXD Textured sandstone

© 2019-2021 Acuity Brands Lighting, Inc. All rights reserved.

gotham EVO
Multiple Layers of Light

Luminaire Type:
Catalog Number:

FIXTURE TYPE SL6

General Illumination Round Downlight 4"



Feature Set
- Bounding Ray™ optical design
- Unitized optics mechanically attach the light engine to the lower reflector for complete optical alignment
- 45° cutoff to source and source image
- Fully serviceable and upgradeable lensed LED light engine
- 70% lumen maintenance at 60,000 hours
- 2.5 SDCM; 85 CRI typical, 90+ CRI optional
- Fixtures are wet location, covered ceiling
- Available with 10% dimming, 1% dimming, or dim to dark
- Batwing distribution with feathered edges provides even illumination on horizontal and vertical surfaces
- ENERGY STAR® certified product

Distribution

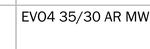

Superior Performance

Nominal Lumens	250	500	750	1000	1500	2000	2500	3000	3500
Delivered Lumens	271	573	806	1001	1527	1994	2580	3110	3612
Wattage	3.1	7.2	7.9	8.8	13.7	19.5	25.7	31.2	38.4
Lumens per Watt	87.4	79.6	102.3	113.8	111.5	102.3	100.4	99.7	94.1

Coordinated Apertures | Multiple Layers of Light

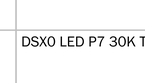
General Illumination Layer I EVO


High Center Beam Layer I Incito

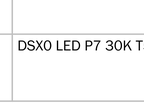
EVO + Incito — Multiple Layers of Light

STATISTICS

DESCRIPTION	SYMBOL	AVG.	MAX	MIN.	MAX/MIN	AVG/MIN	DESCRIPTION
General		0.5 fc	32.8 fc	0.0 fc	N/A	N/A	100

FIXTURE MOUNTING HEIGHT AS INDICATED ON PLAN (EXAMPLE SL1 @25').

WE-EF USA - FLAG LIGHTING

we-ef

FIXTURE TYPE SL7

INGROUND LUMINAIRES
IP67. Inground LED uplight. Suitable for flush installation in concrete or earth. Offset gimbal mounted lamp module, with lockable aiming, 30° vertical tilt, and 360° horizontal rotation. Special effects can be realized with linear lens, flood lens, or color filters. Concrete pour blockout is supplied as standard and can be shipped ahead of the luminaire.

ETC130-GB FLAG POLE

ID	LIGHT SOURCE	VOLTAGE	KELVIN	OPTIC	LUMENS
611-3014	ETC130-GB (VN) 12 LED/ 18W	120-277V	3000	15°	1816
611-3015	ETC130-GB (VN) 12 LED/ 18W	120-277V	4000	15°	1816

Recommended for flag poles up to 25 ft in height.

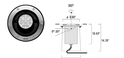

ETC140-GB FLAG POLE

ID	LIGHT SOURCE	VOLTAGE	KELVIN	OPTIC	LUMENS
611-4014	ETC140-GB (VN) 24 LED/ 24W	120-277V	3000	15°	2777
611-4015	ETC140-GB (VN) 24 LED/ 24W	120-277V	4000	15°	2777

Recommended for flag poles of up to 60 ft in height.

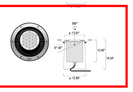

Plan View
Scale - 1/16" = 4ft

SCHEDULE

Symbol	Label	Quantity	Manufacturer	Catalog Number	Description	Light Loss Factor	Wattage
	SL1	19	Lithonia Lighting	DSX0 LED P7 30K BLC MVOLT	DSX0 LED P7 30K BLC MVOLT	0.9	166
	SL2	7	Lithonia Lighting	DSX0 LED P7 30K T5W MVOLT	DSX0 LED P7 30K T5W MVOLT	0.9	332
	SL3	1	Lithonia Lighting	DSX0 LED P4 30K T2S MVOLT HS	DSX0 LED P4 30K T2S MVOLT with houseside shield	0.9	92
	SL4	8	Lithonia Lighting	WDGE2 LED P3 30K 80CRI VF	WDGE2 LED WITH P3 - PERFORMANCE PACKAGE, 3000K, 80CRI, VISUAL COMFORT FORWARD OPTIC	0.9	22.55
	SL5	17	Lithonia Lighting	RADPT P3 30K SYM	RADEAN Post-Top with P3 3000K Symmetric distribution	0.9	53.6184
	SL6	20	Gotham Architectural Lighting	EVO4 35/30 AR MWD LSS	EVO 4IN ROUND DOWNLIGHT, 80 CRI, 3500K, 3000LM, MED WIDE DIST, CLEAR SEMI-SPEC	0.9	31.2
	SL2A	4	Lithonia Lighting	DSX0 LED P7 30K T5M MVOLT	DSX0 LED P7 30K T5M MVOLT	0.9	332
	SL2B	1	Lithonia Lighting	DSX0 LED P7 30K T5S MVOLT	DSX0 LED P7 30K T5S MVOLT	0.9	332

DISCLAIMER:

-THESE DRAWINGS ARE FOR CONCEPTUAL PURPOSES ONLY AND ARE NOT INTENDED FOR CONSTRUCTION. VALUES REPRESENTED ARE AN APPROXIMATION GENERATED FROM MANUFACTURERS PHOTOMETRIC IN-HOUSE OR INDEPENDANT LAB TEST WITH DATA SUPPLIED BY LAMP MANUFACTURERS.

VISUAL

Ashland Mindess ES
REV 9
8-3-21

Designer: Robert J. Lindstrom
Date: 04/30/2021
Scale: Not to Scale
Drawing No.:
Summary: